



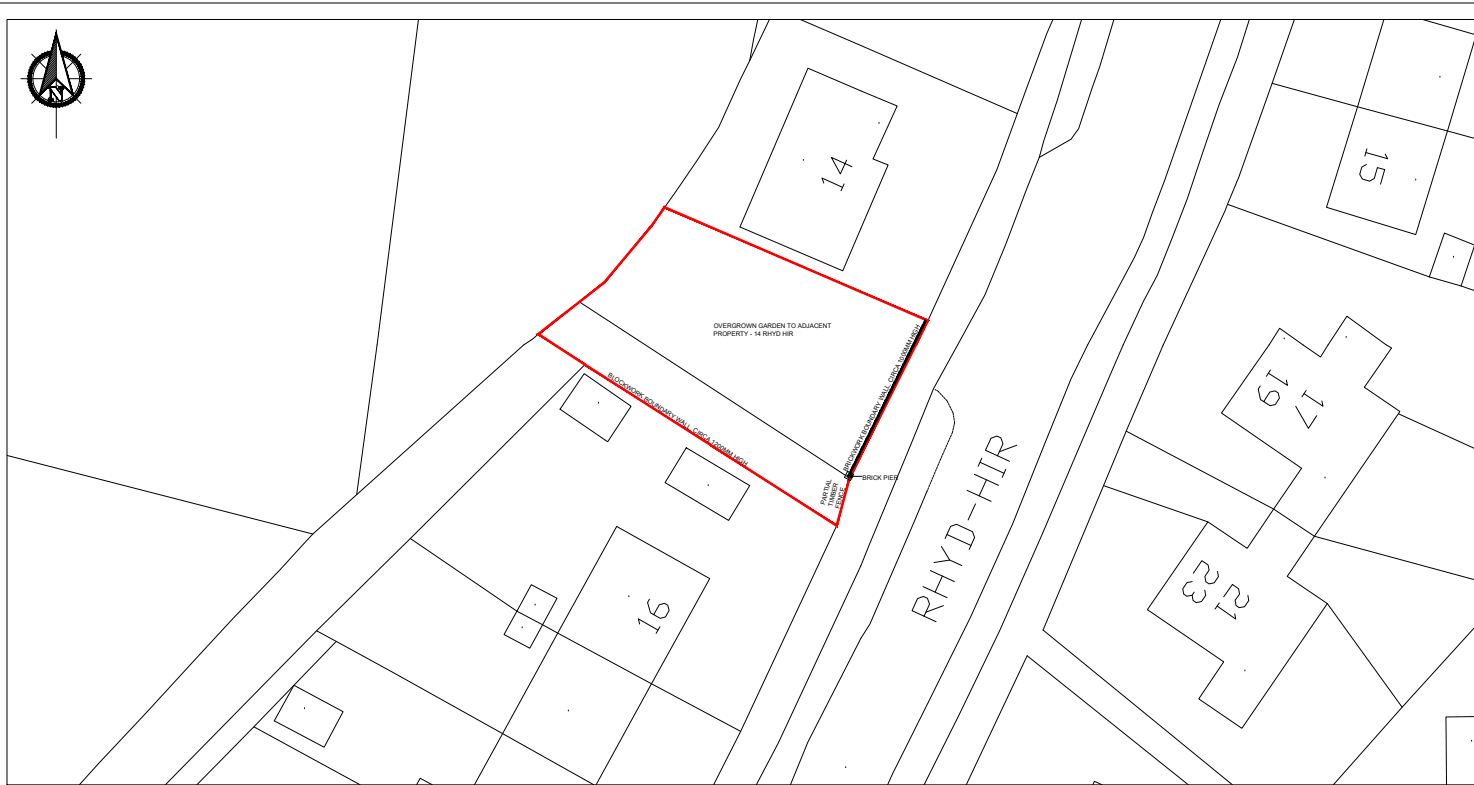

EXISTING BLOCK / SITE PLAN 1 : 500



PROPOSED BLOCK / SITE PLAN 1 : 500

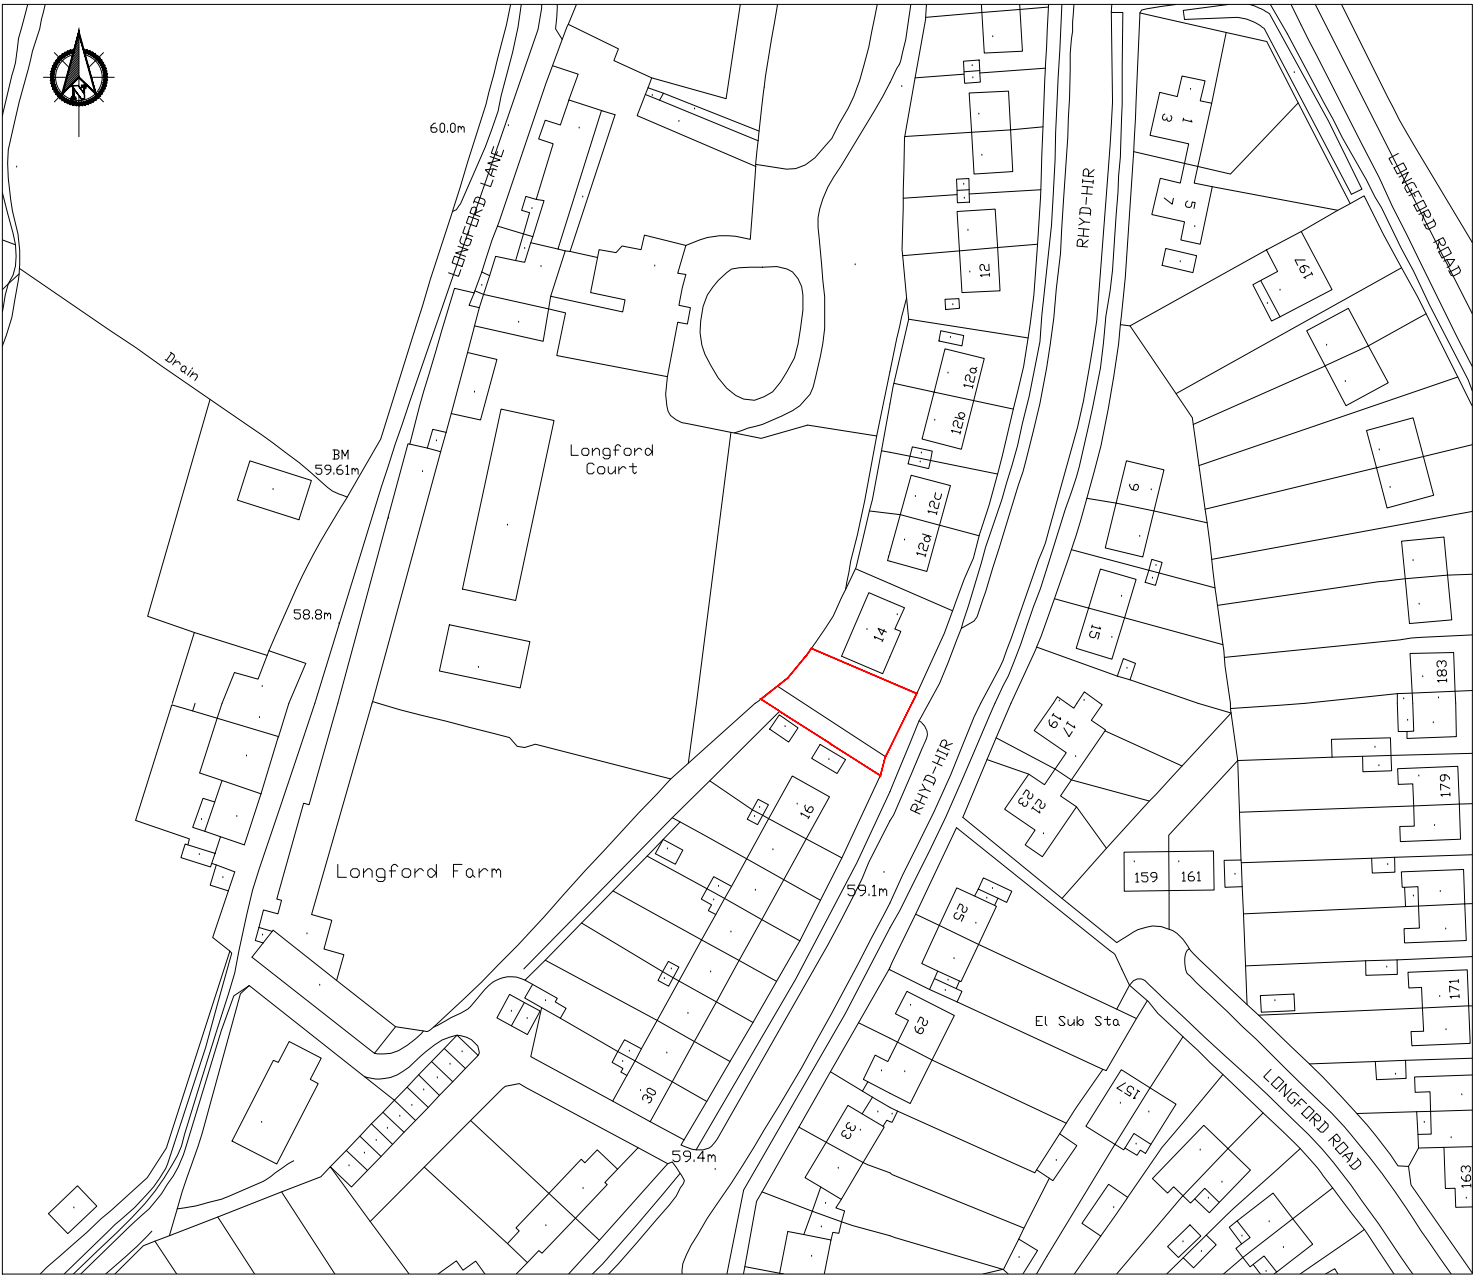

LOCATION PLAN 1 : 1250

SCALE PARAMETERS			
Plot	Footprint size (m)	Height (m)	Other (m)
MAIN BUILDING	(7.4-8.3m)w X (7.0-7.9m)d	GF to ridge 7.8-8.2m	Driveway width - min 6.2m
ANNEX (ground floor)	(3.6-4.5m)w X (2.2-3.0m)d	GF to ridge 3.9-4.4m	