

STATUTORY STATUS	
LISTED	YES - GRADE II
CONSERVATION	YES

NOTE
This drawing has been prepared from historical information that cannot be guaranteed accurate. Responsibility is not accepted for errors made by others in scaling from this drawing. All construction information should be taken from figured dimensions only. All dimensions should be checked on site prior to the manufacture of any components.

HATCHING

 New Partition wall



 Existing Partition wall

 New Partition wall

 Structural wall

 New Partition wall

 Area not in scope

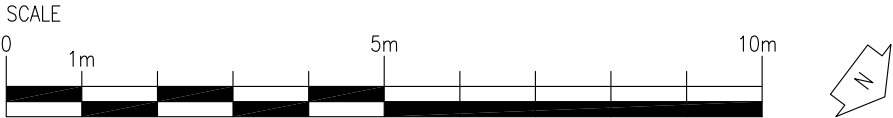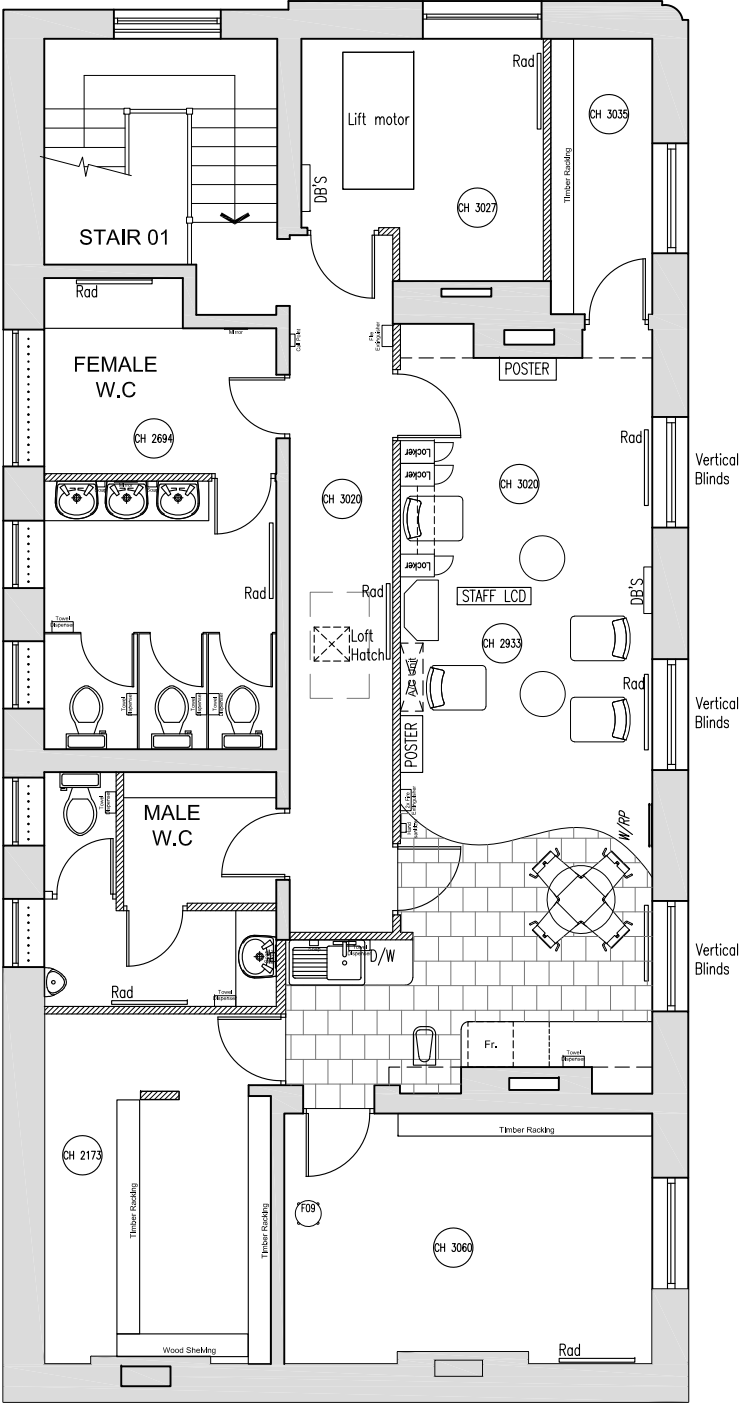

PLANNING

20-02-2024	A	HU	PC	ISV Amendments
------------	---	----	----	----------------

DATE :	REV	DRAWN	CHECKED	NOTES
--------	-----	-------	---------	-------



ISG
Boleyn House,
St Augustines
Business Park,
Whitstable,
Kent CT5 2QJ

Project

NEATH

9 THE PARADE,
NEATH, WEST GLAMORGAN
SA11 1RE
PIM No.

Drawing Title			
SECOND FLOOR LAYOUT AS EXISTING CLOSURE 2024			
Branch Sort Code	Branch ID	Supplier Project No	
		BY109188	
Scale 1:100@A3	Drawn CC	Checked PC	Date 01/02/2024
Drg.No BY109188_304			Revision A
Architectural Practice: ISG Design Hub			