

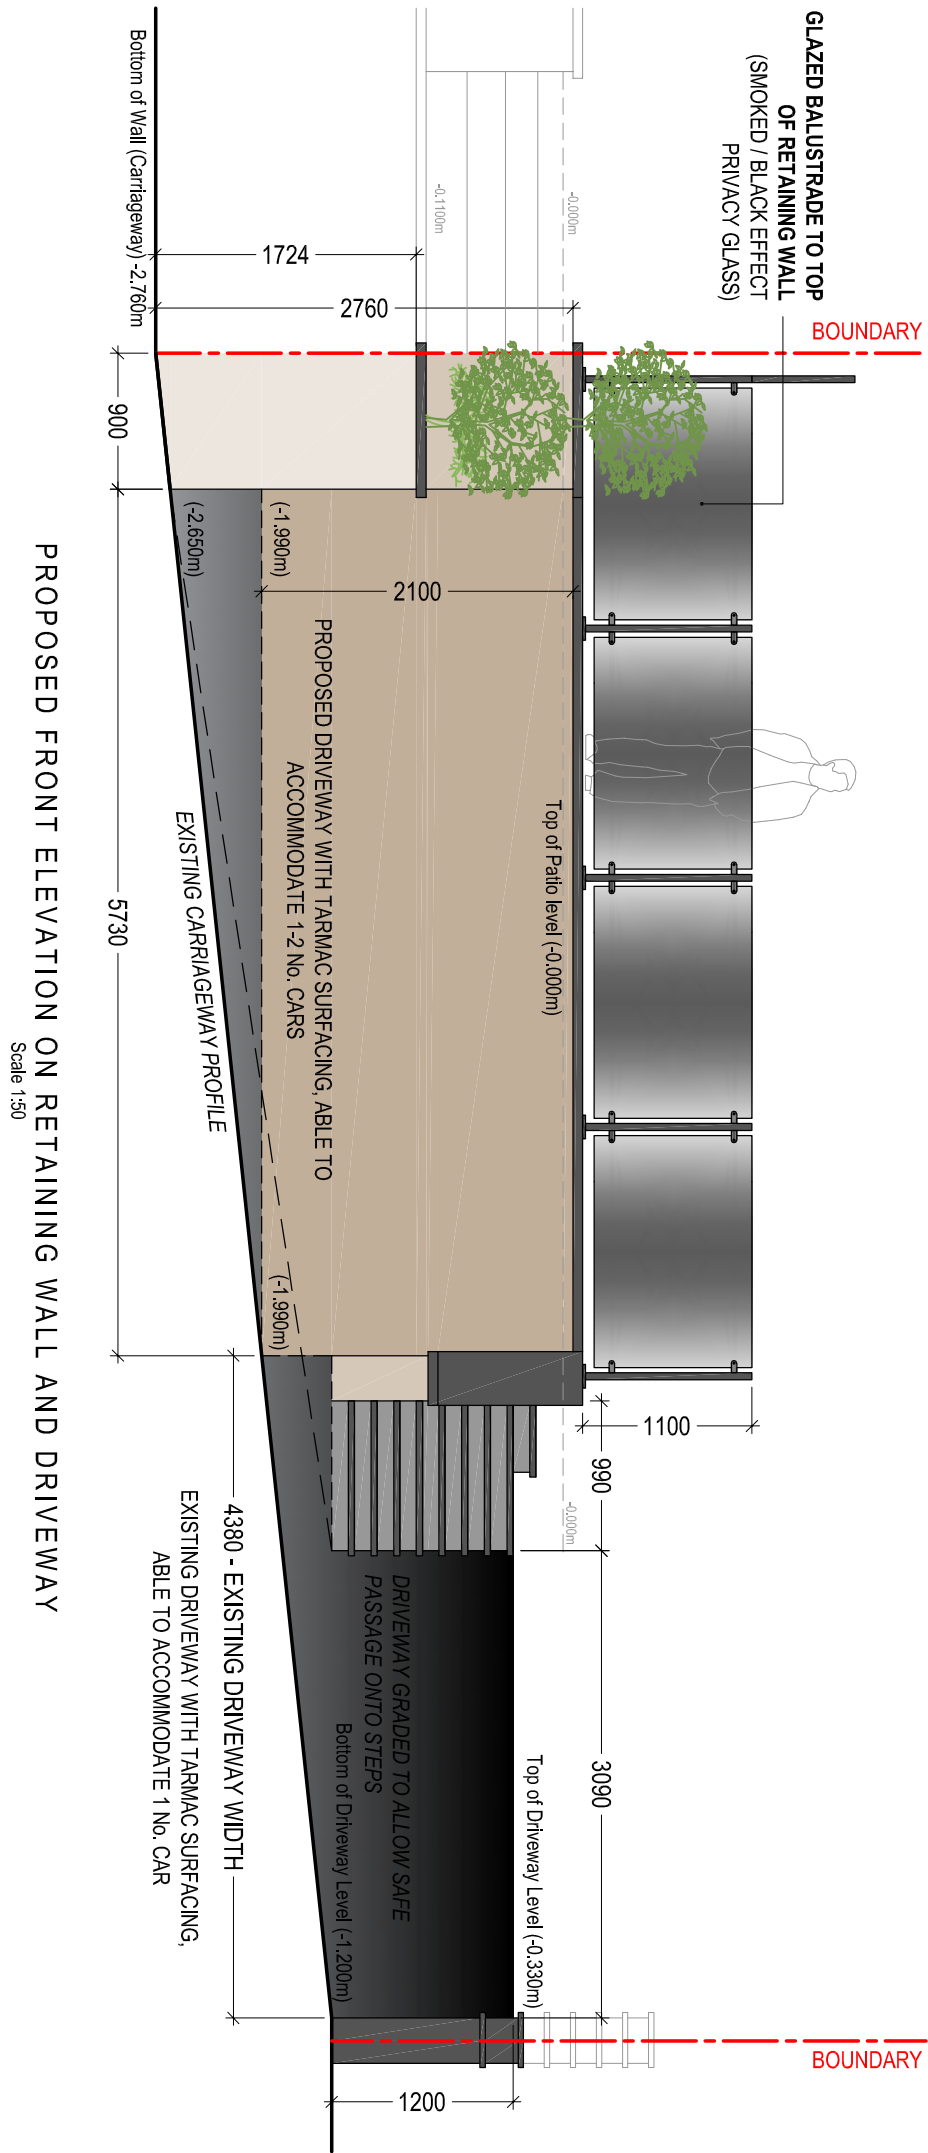


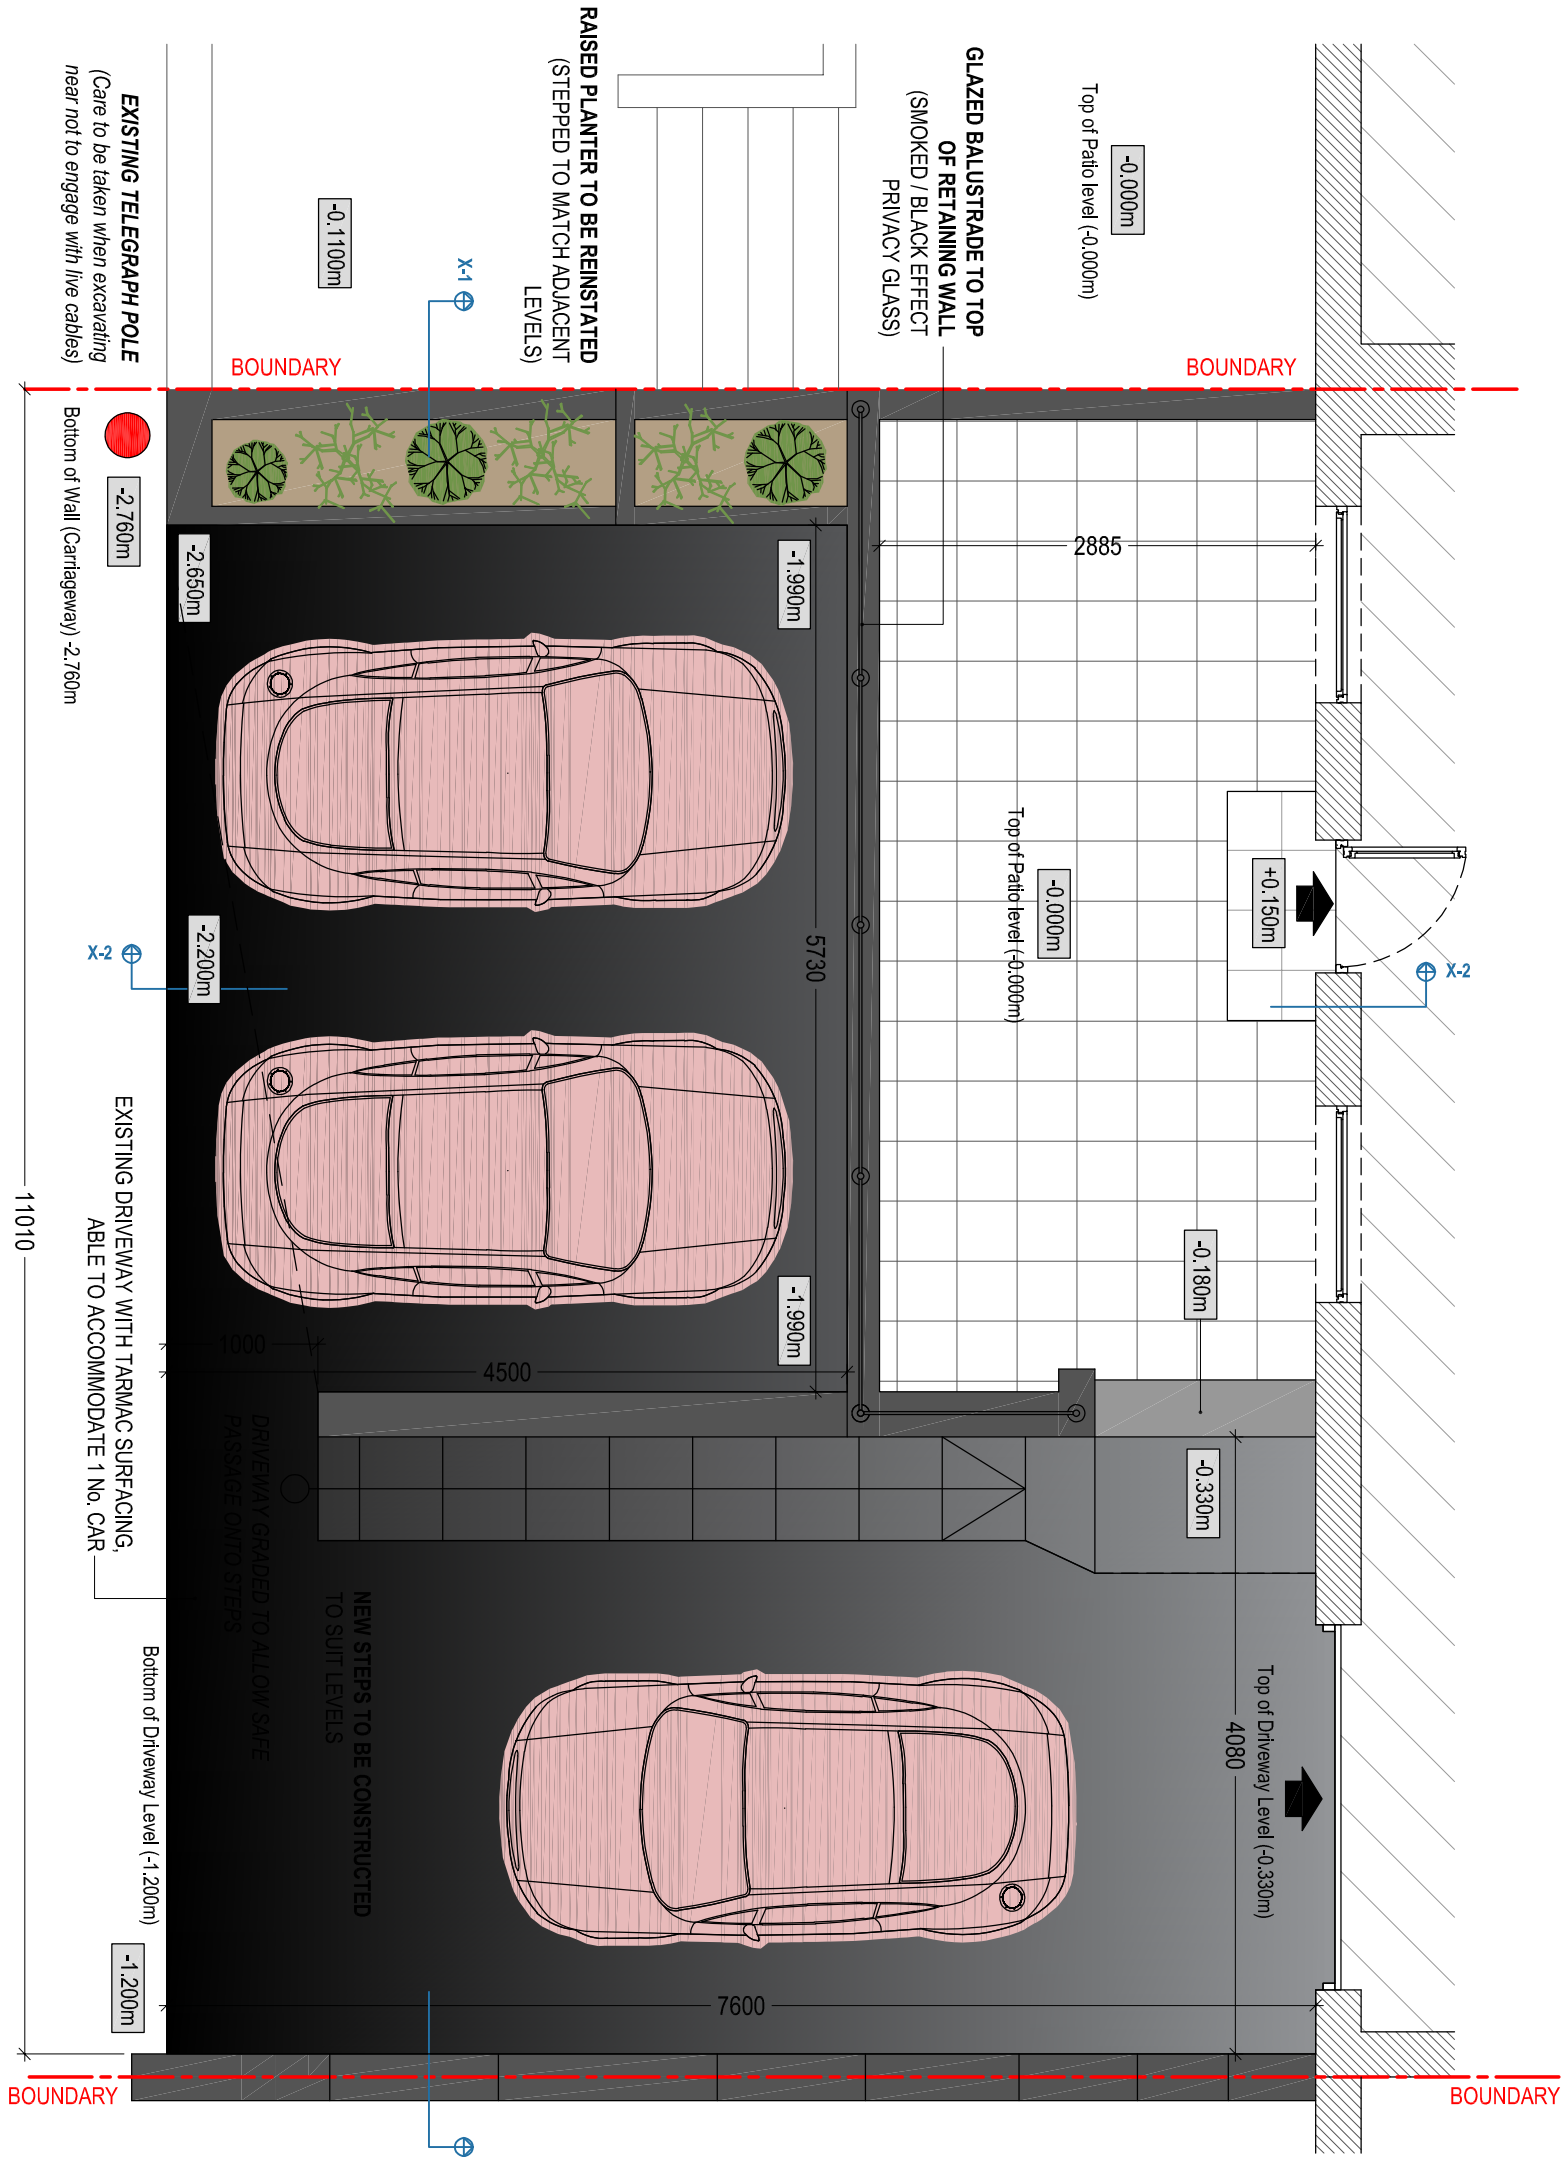



PROPOSED SECTION X-1 (though raised patio & Driveway)

Scale 1:50

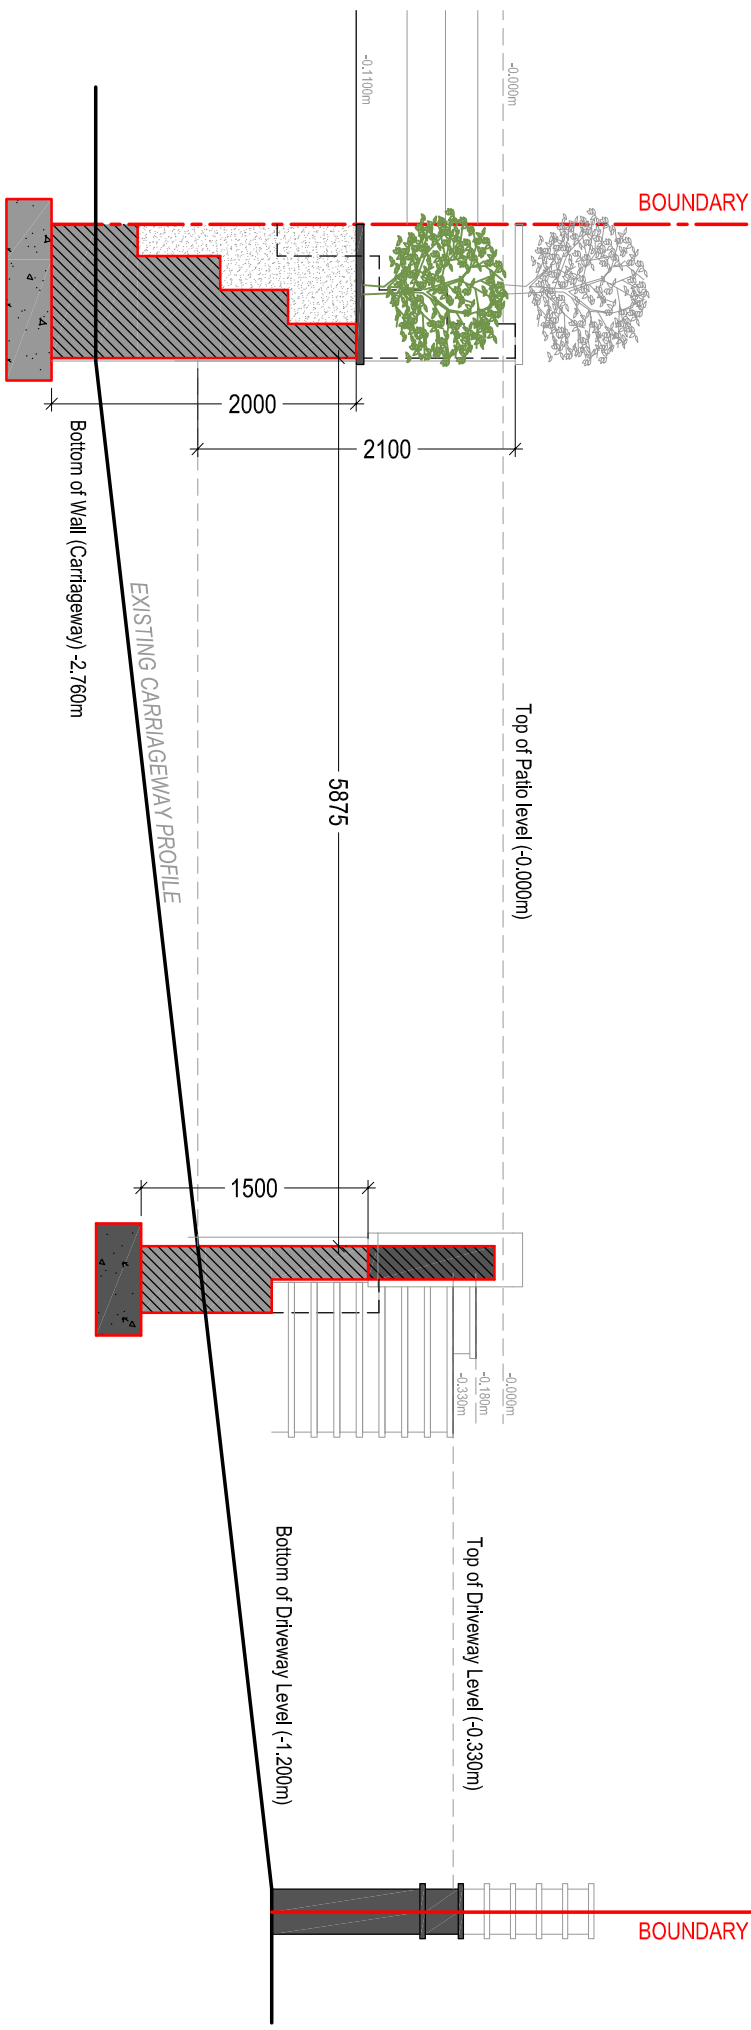

PROPOSED SECTION X-2 (though retaining wall and raised patio)

Scale 1:50

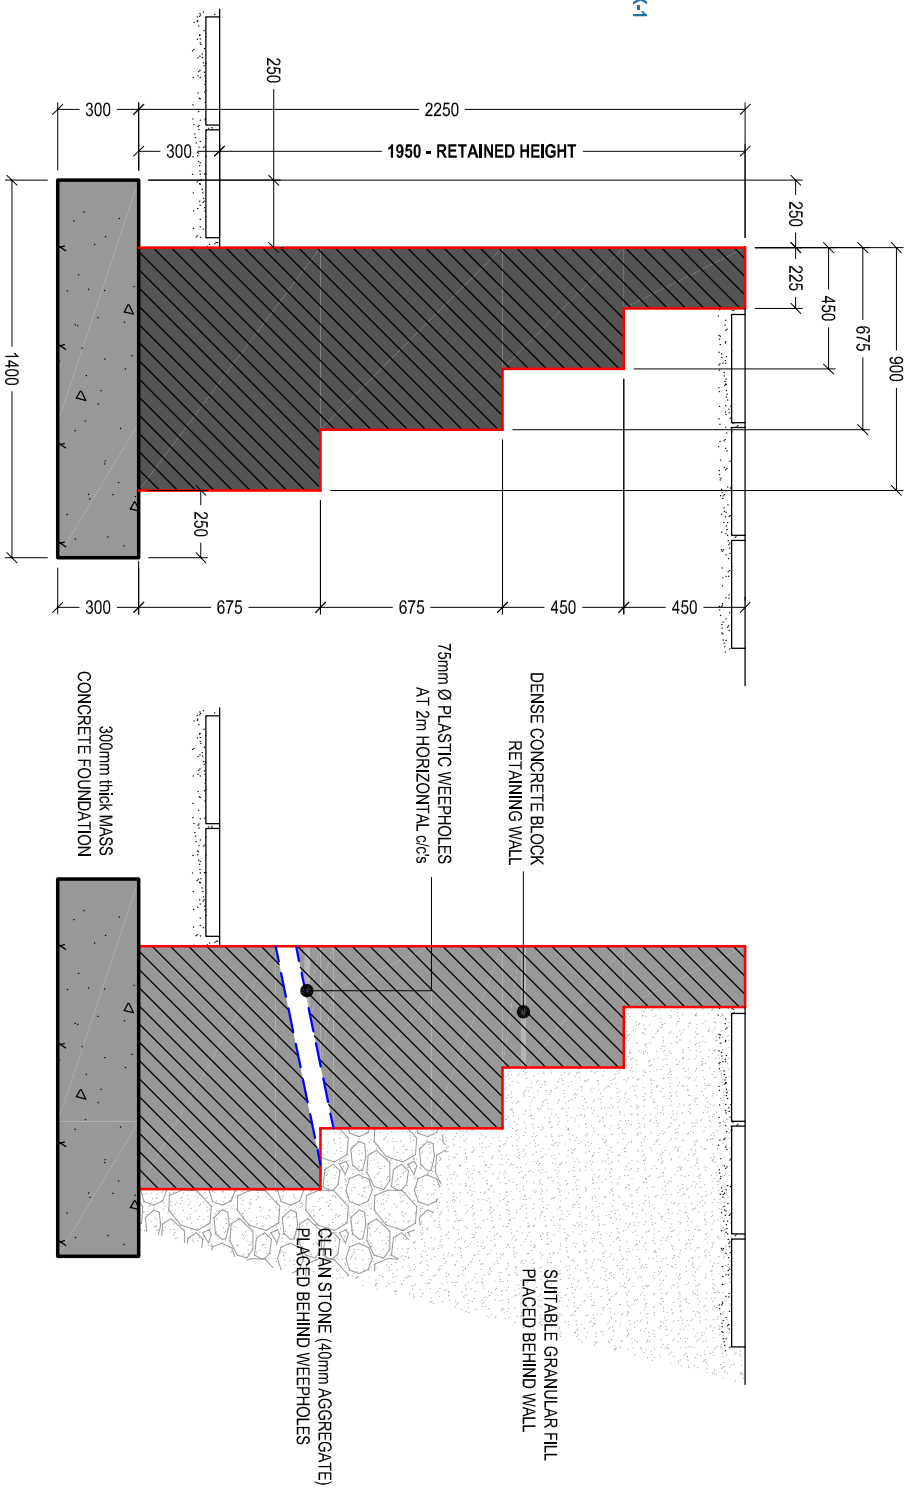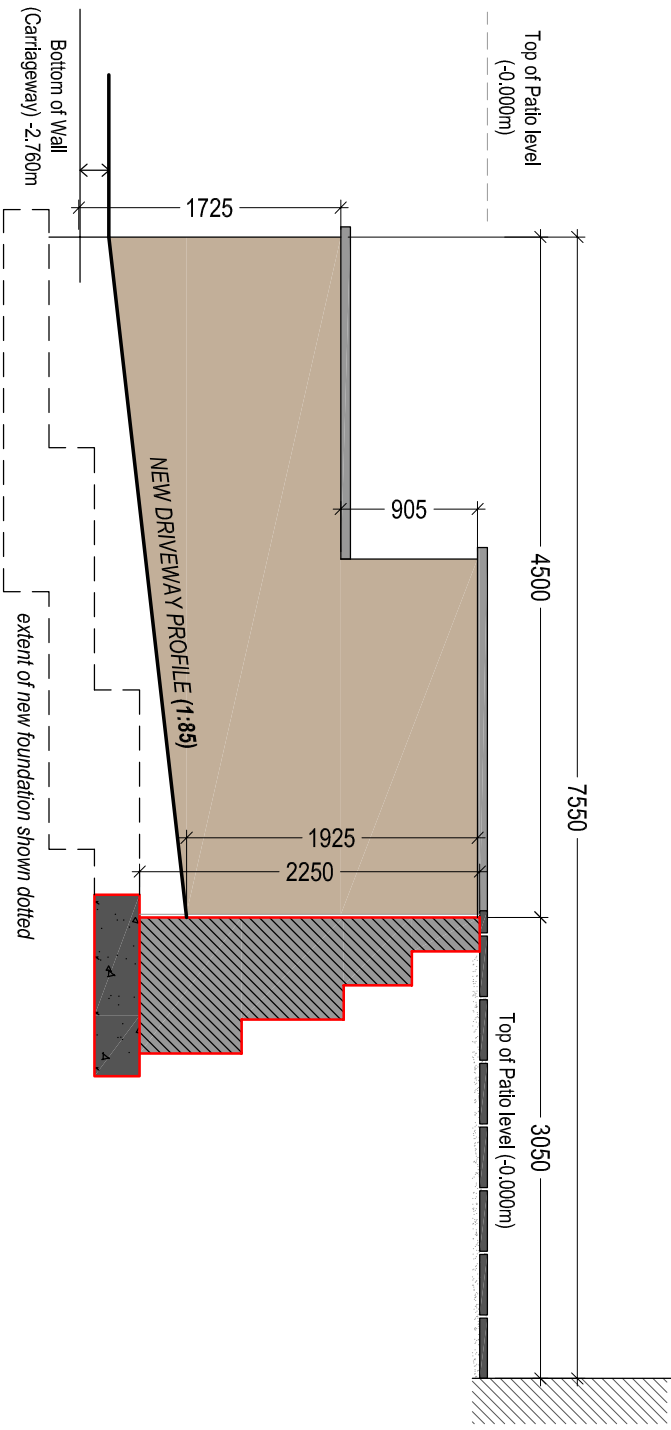

TYPICAL SECTIONS THROUGH RETAINING WALL

Scale 1:20

BUILDING REGULATIONS

PROPOSED PLANS AND SECTIONS

Drawing Title:	PROPOSED PLANS AND SECTIONS
Drawing No:	CPD-003
Date:	10-01-2024
Scale(s):	1:50 / 1:25
Revised:	19-03-2024
Paper Size:	A2

Project Title:
**PROVISION OF OFF-STREET
PARKING AREA
(Inc. construction of Retaining Walls)**

Client:
**Mr & Mrs. J. Melvin
73 Dyffryn Road
Alltwen**

General Notes:
1. Do not scale from this drawing, take figured dimensions only.
2. Dimensions are in millimetres unless otherwise stated.

Drawing Issue:



Cwm Planning & Design Ltd.
(architectural and Draughting Services)