


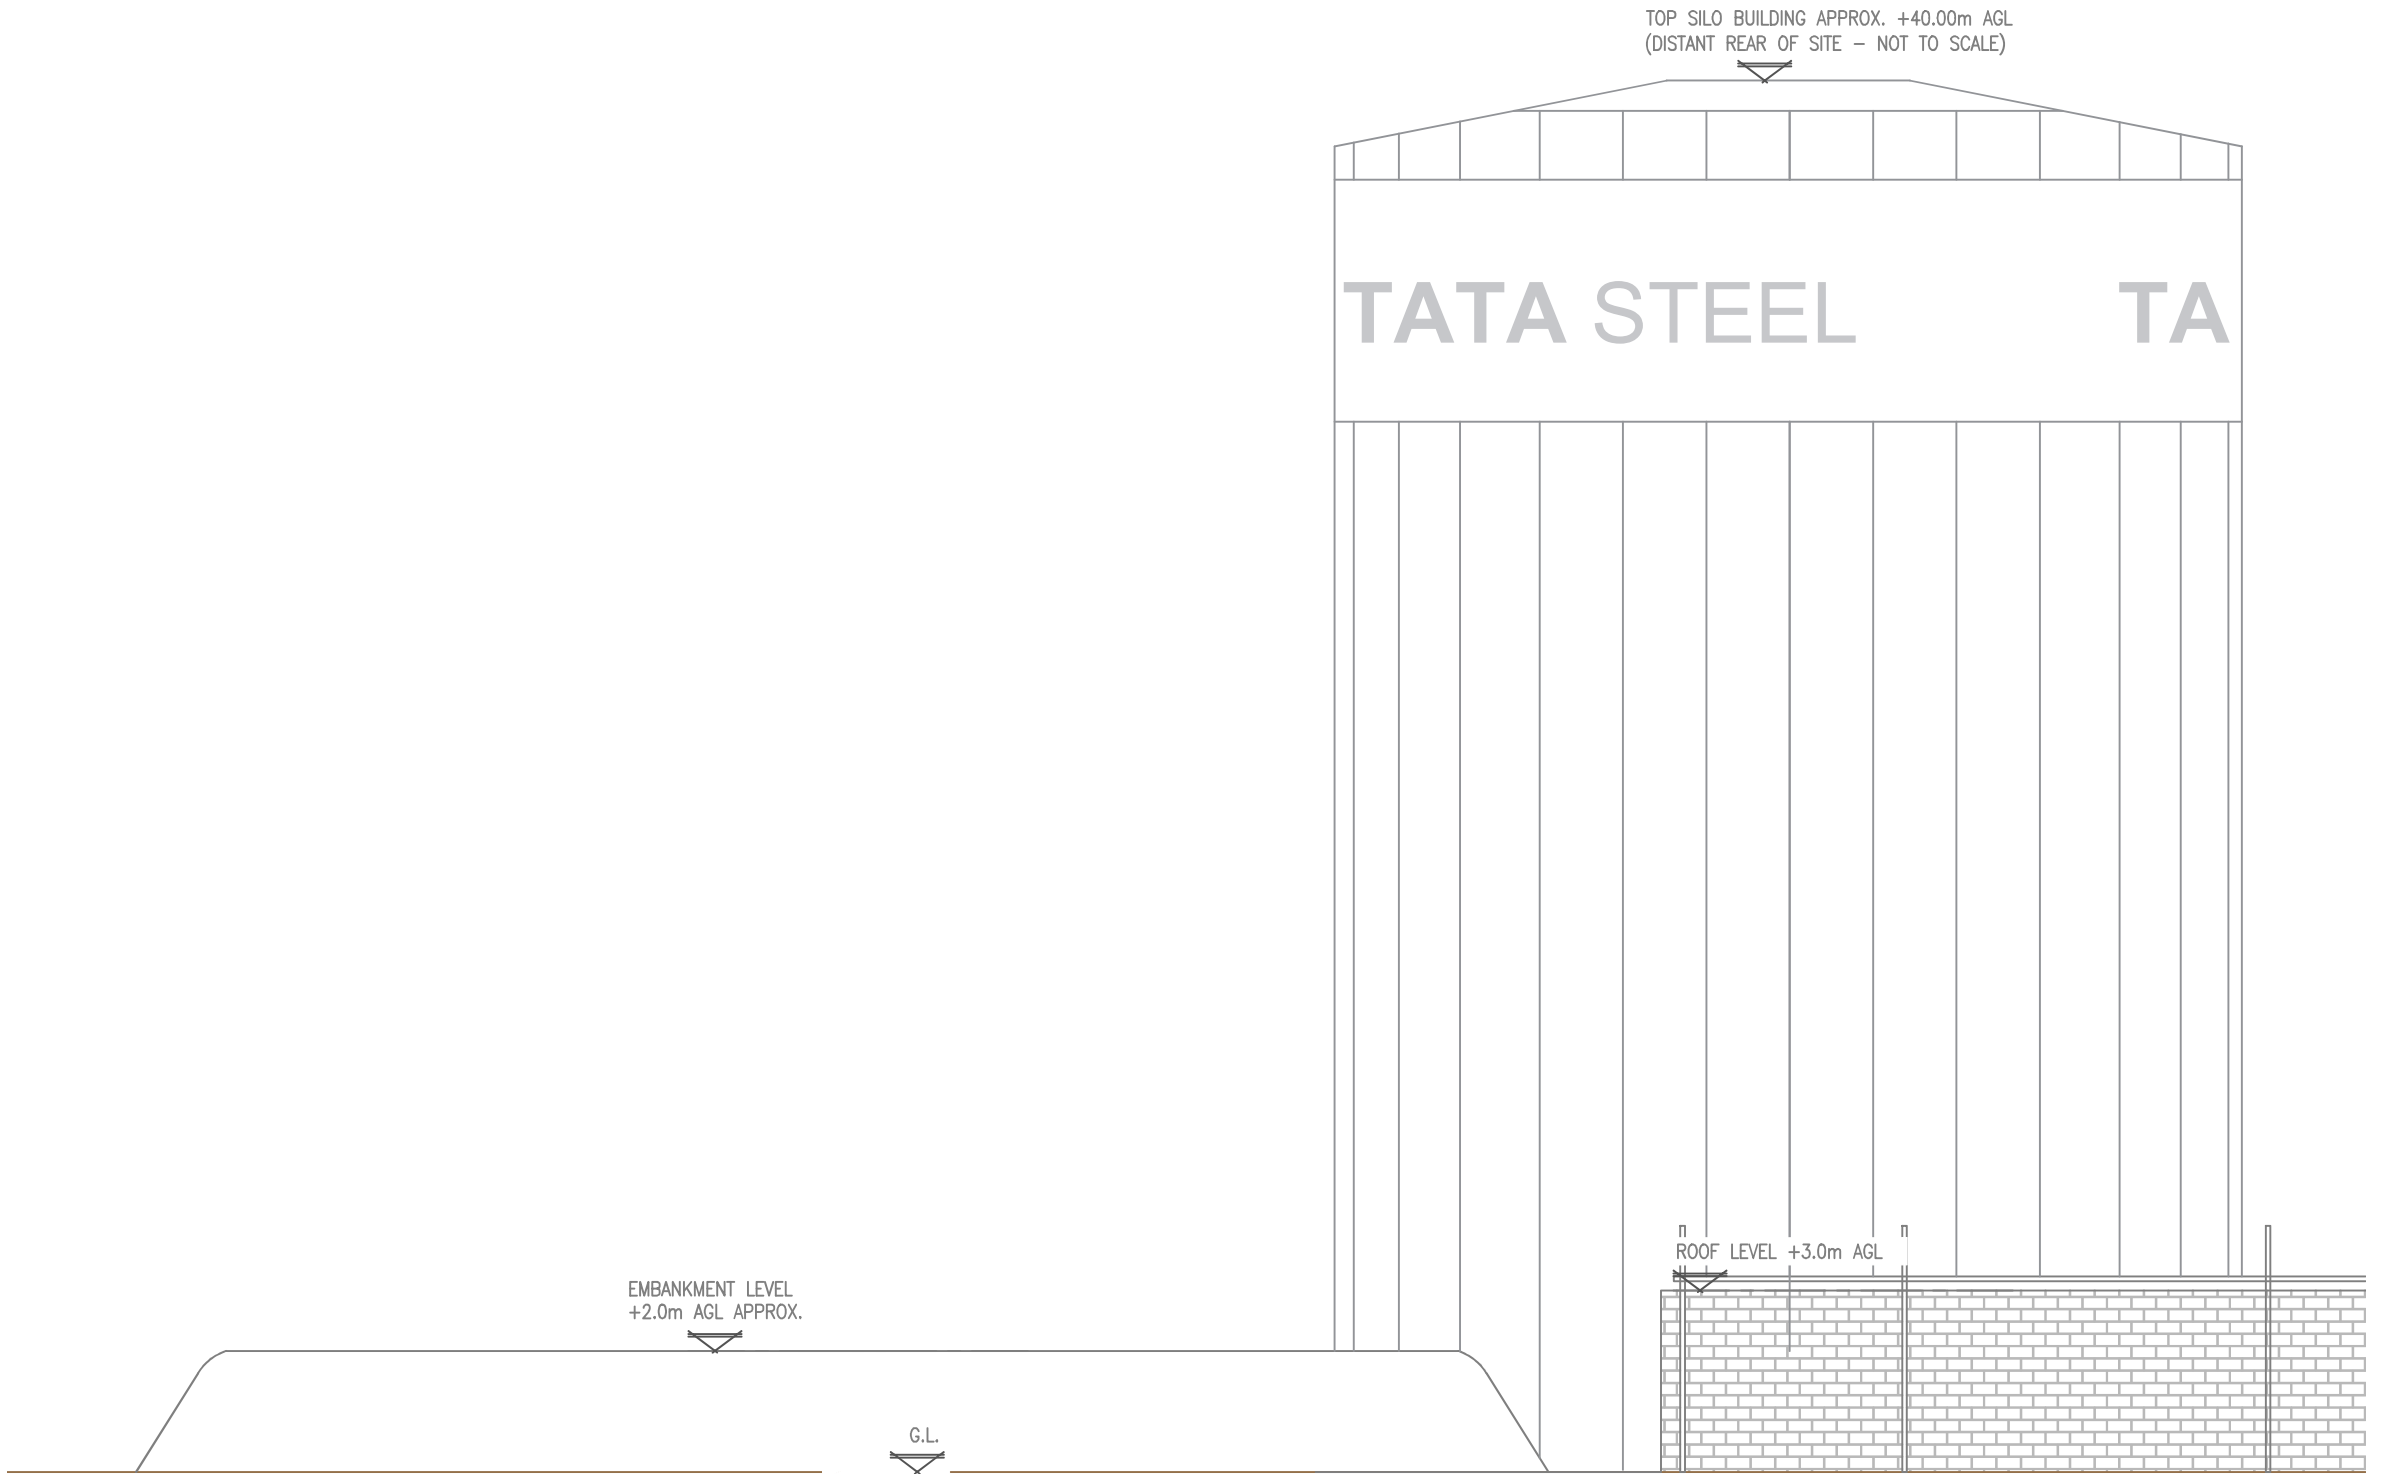

EXISTING ELEVATION A (SOUTH VIEW)

1:125

5000 0 5000 10000

ORIGINAL SCALE AT A3 – 1:125

ALL DIMENSIONS IN MILLIMETRES

ALL DIMENSIONS ARE IN mm UNLESS NOTED OTHERWISE

N.G.R E: 277373 N: 186133

NOTES:

B	Amended to be Elevation 1 of 4	BO	BO	19.03.24
A	First Issue	NAB	BO	06.09.23

REV	MODIFICATION	BY	CH	DATE
-----	--------------	----	----	------



vodafone

VODAFONE - CORPORATE

Cell Name	Opt.
PORT TALBOT SOUTH TATA STEEL EUROPE	–

Cell ID No		
CORNERSTONE	TEF	VF
N/A	N/A	22642_0

Site Address / Contact Details

STEEL SERVICE CENTRE
MORFA COKE ROAD
PORT TALBOT STEELWORKS
MARGAM MOORS
SA13 2NG

Drawing Title: EXISTING SITE ELEVATION A			
Purpose of issue: PLANNING			Dwg Rev: B
Drawing Number: 300A			Pack Issue: B
Surveyed By: MITIE	Original Sheet Size: A3		
Drawn: NAB	Date: 06.09.23	Checked: BO	Date: 06.09.23