


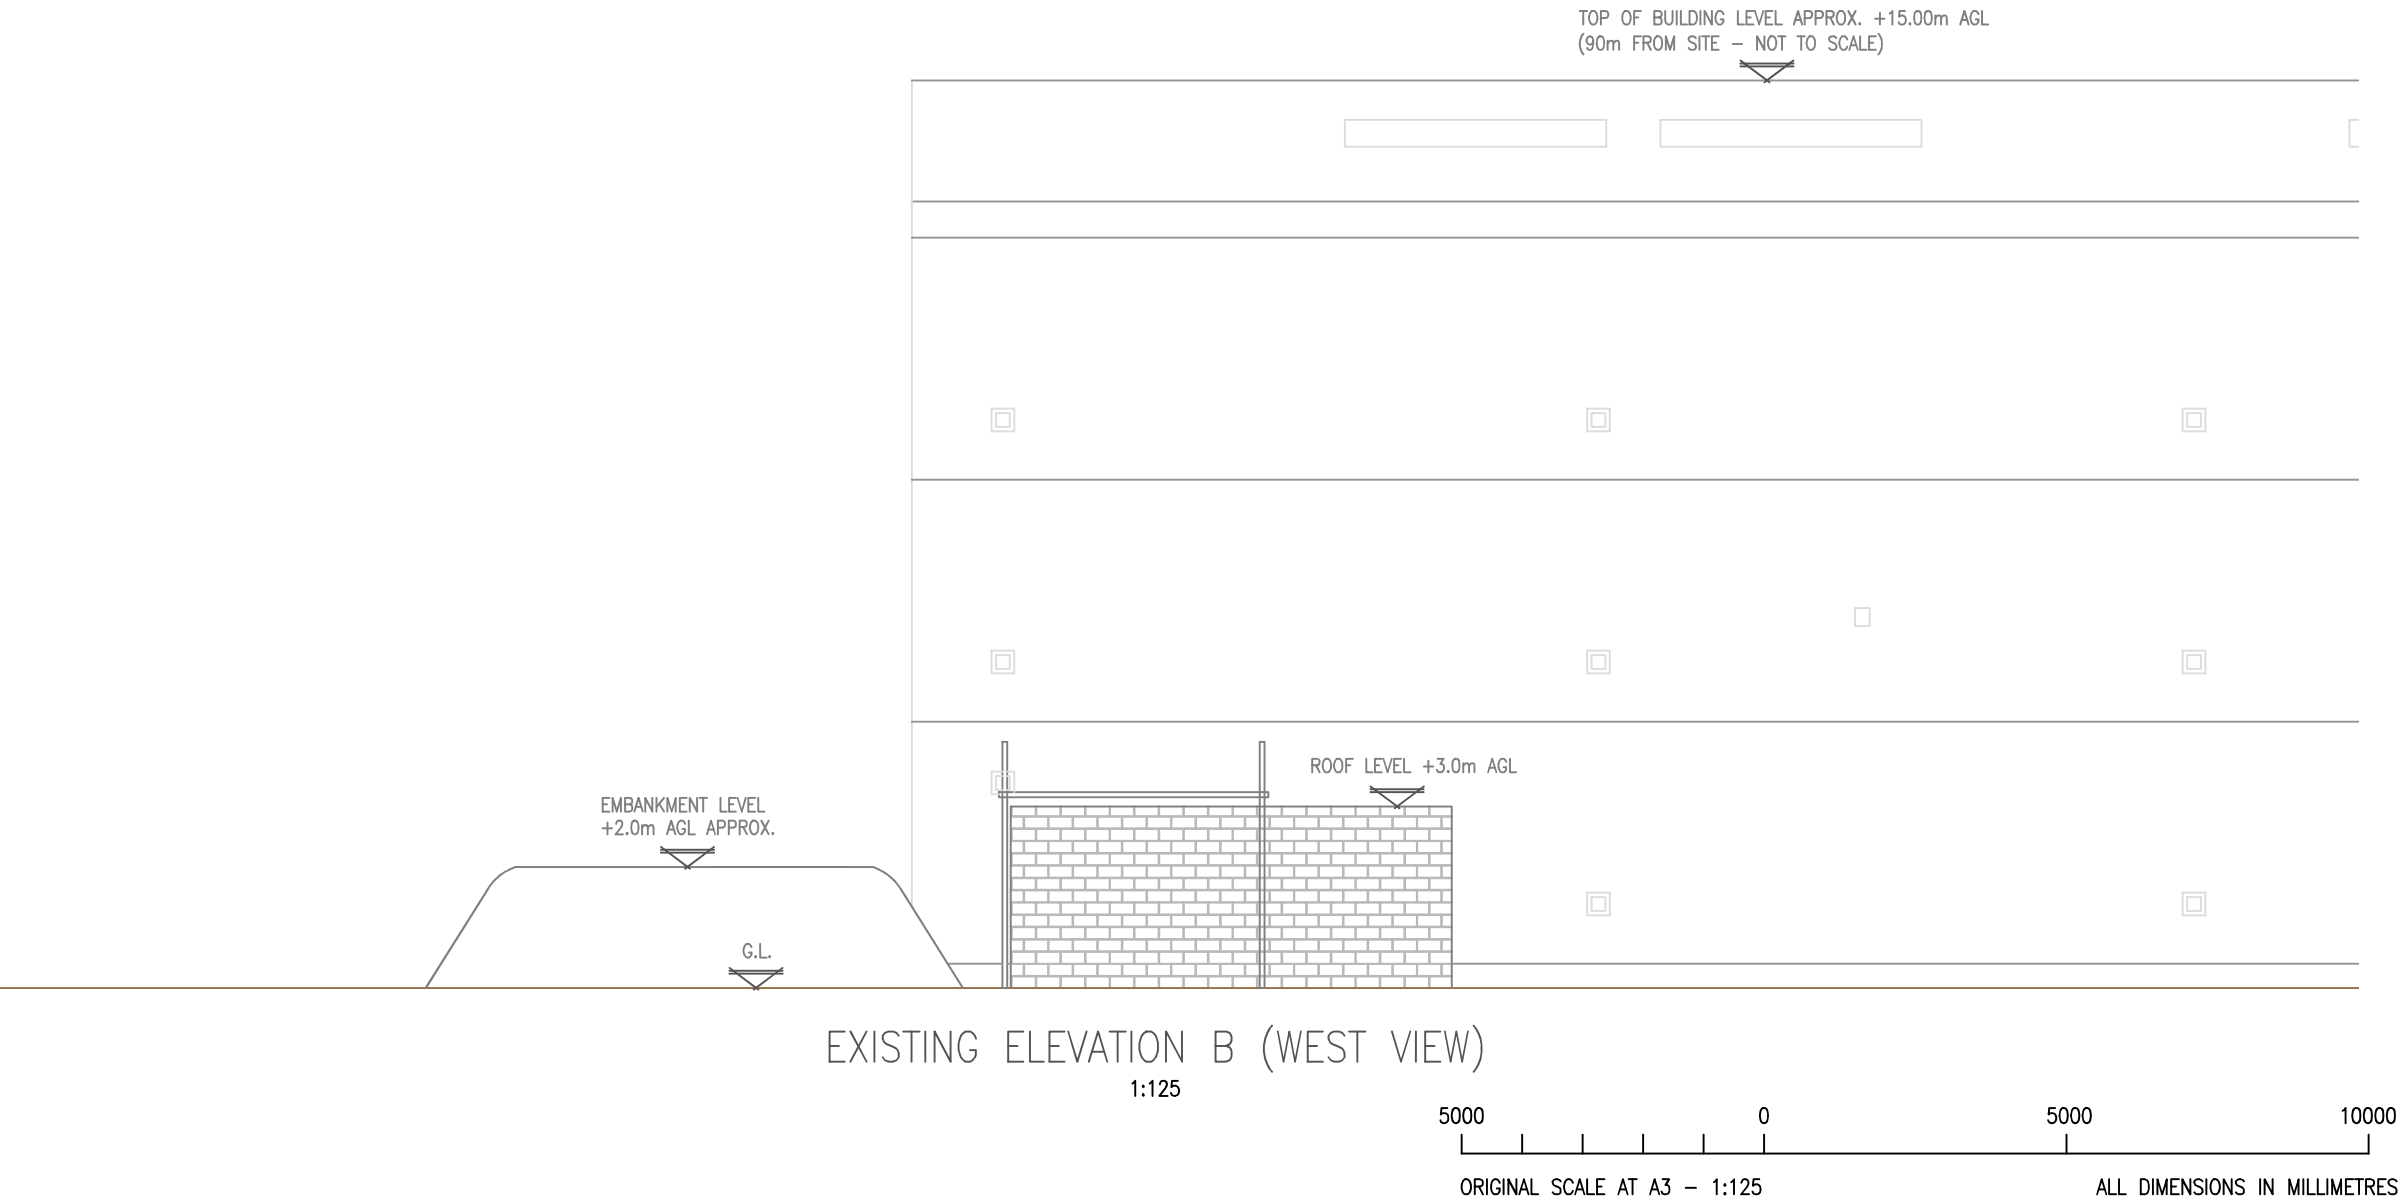

ALL DIMENSIONS ARE IN mm UNLESS NOTED OTHERWISE

N.G.R E: 277373 N: 186133

NOTES:

A	Added Elevation 2 of 4	B0	B0	19.03.24
REV	MODIFICATION	BY	CH	DATE



Cell Name	Opt.
PORT TALBOT SOUTH TATA STEEL EUROPE	–

Cell ID No		
CORNERSTONE	TEF	VF
N/A	N/A	22642_0

Site Address / Contact Details		
STEEL SERVICE CENTRE MORFA COKE ROAD PORT TALBOT STEELWORKS MARGAM MOORS SA13 2NG		

Drawing Title: EXISTING SITE ELEVATION B		
Purpose of issue: PLANNING		Dwg Rev: A
Drawing Number: 300B		Pack Issue: B
Surveyed By: MITIE	Original Sheet Size: A3	
Drawn: NAB	Date: 06.09.23	Checked: B0
	Date: 06.09.23	