


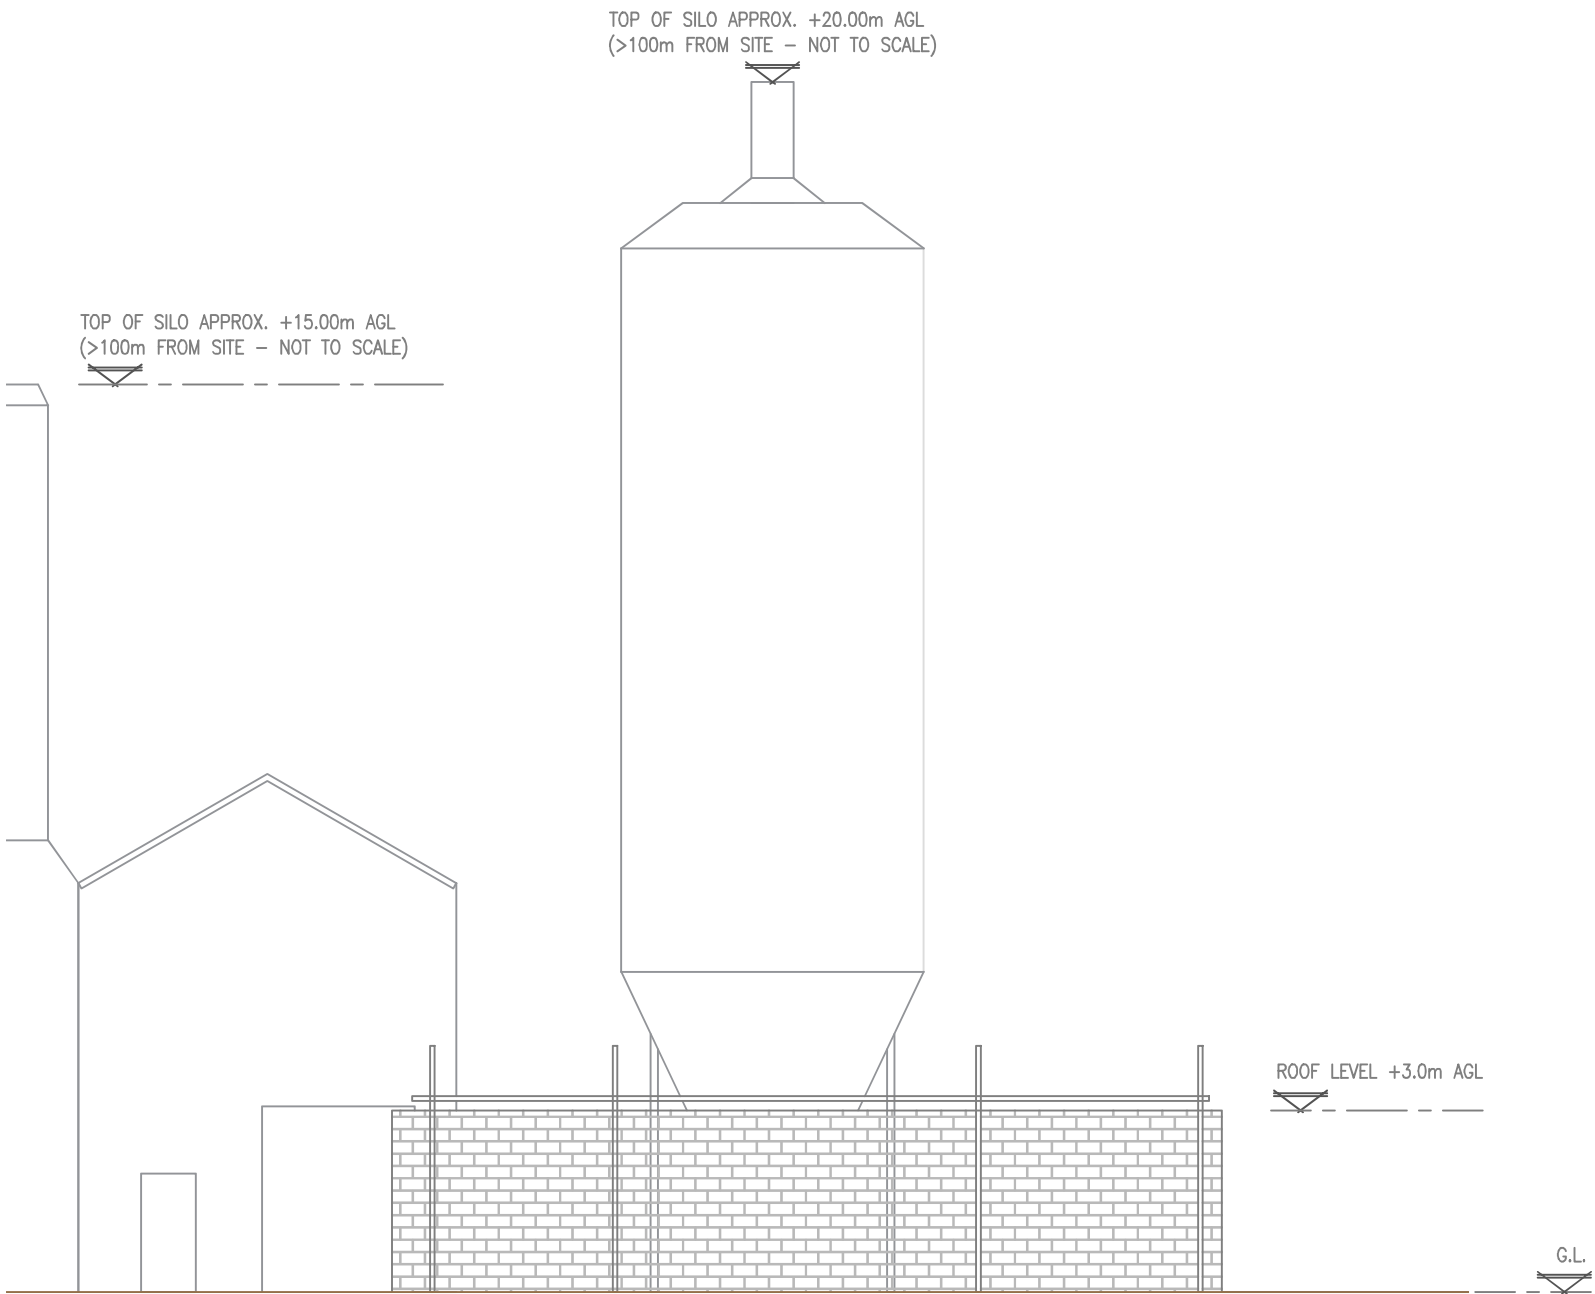

EXISTING ELEVATION C (NORTH VIEW)

1:125



ORIGINAL SCALE AT A3 – 1:125

ALL DIMENSIONS IN MILLIMETRES

ALL DIMENSIONS ARE IN mm UNLESS NOTED OTHERWISE

N.G.R | E: 277373 N: 186133

NOTES:

A	Added Elevation 3 of 4	BO	BO	19.03.24
REV	MODIFICATION	BY	CH	DATE



Cell Name			Opt.
PORT TALBOT SOUTH TATA STEEL EUROPE			–
Cell ID No			
CORNERSTONE	TEF	VF	
N/A	N/A	22642_0	

Site Address / Contact Details

STEEL SERVICE CENTRE
MORFA COKE ROAD
PORT TALBOT STEELWORKS
MARGAM MOORS
SA13 2NG

Drawing Title:
EXISTING SITE ELEVATION C

Purpose of issue:			Dwg Rev:
PLANNING			A
Drawing Number:			300C
Surveyed By:		Original Sheet Size:	Pack Issue:
MITIE		A3	B
Drawn:	Date:	Checked:	Date:
NAB	06.09.23	BO	06.09.23