


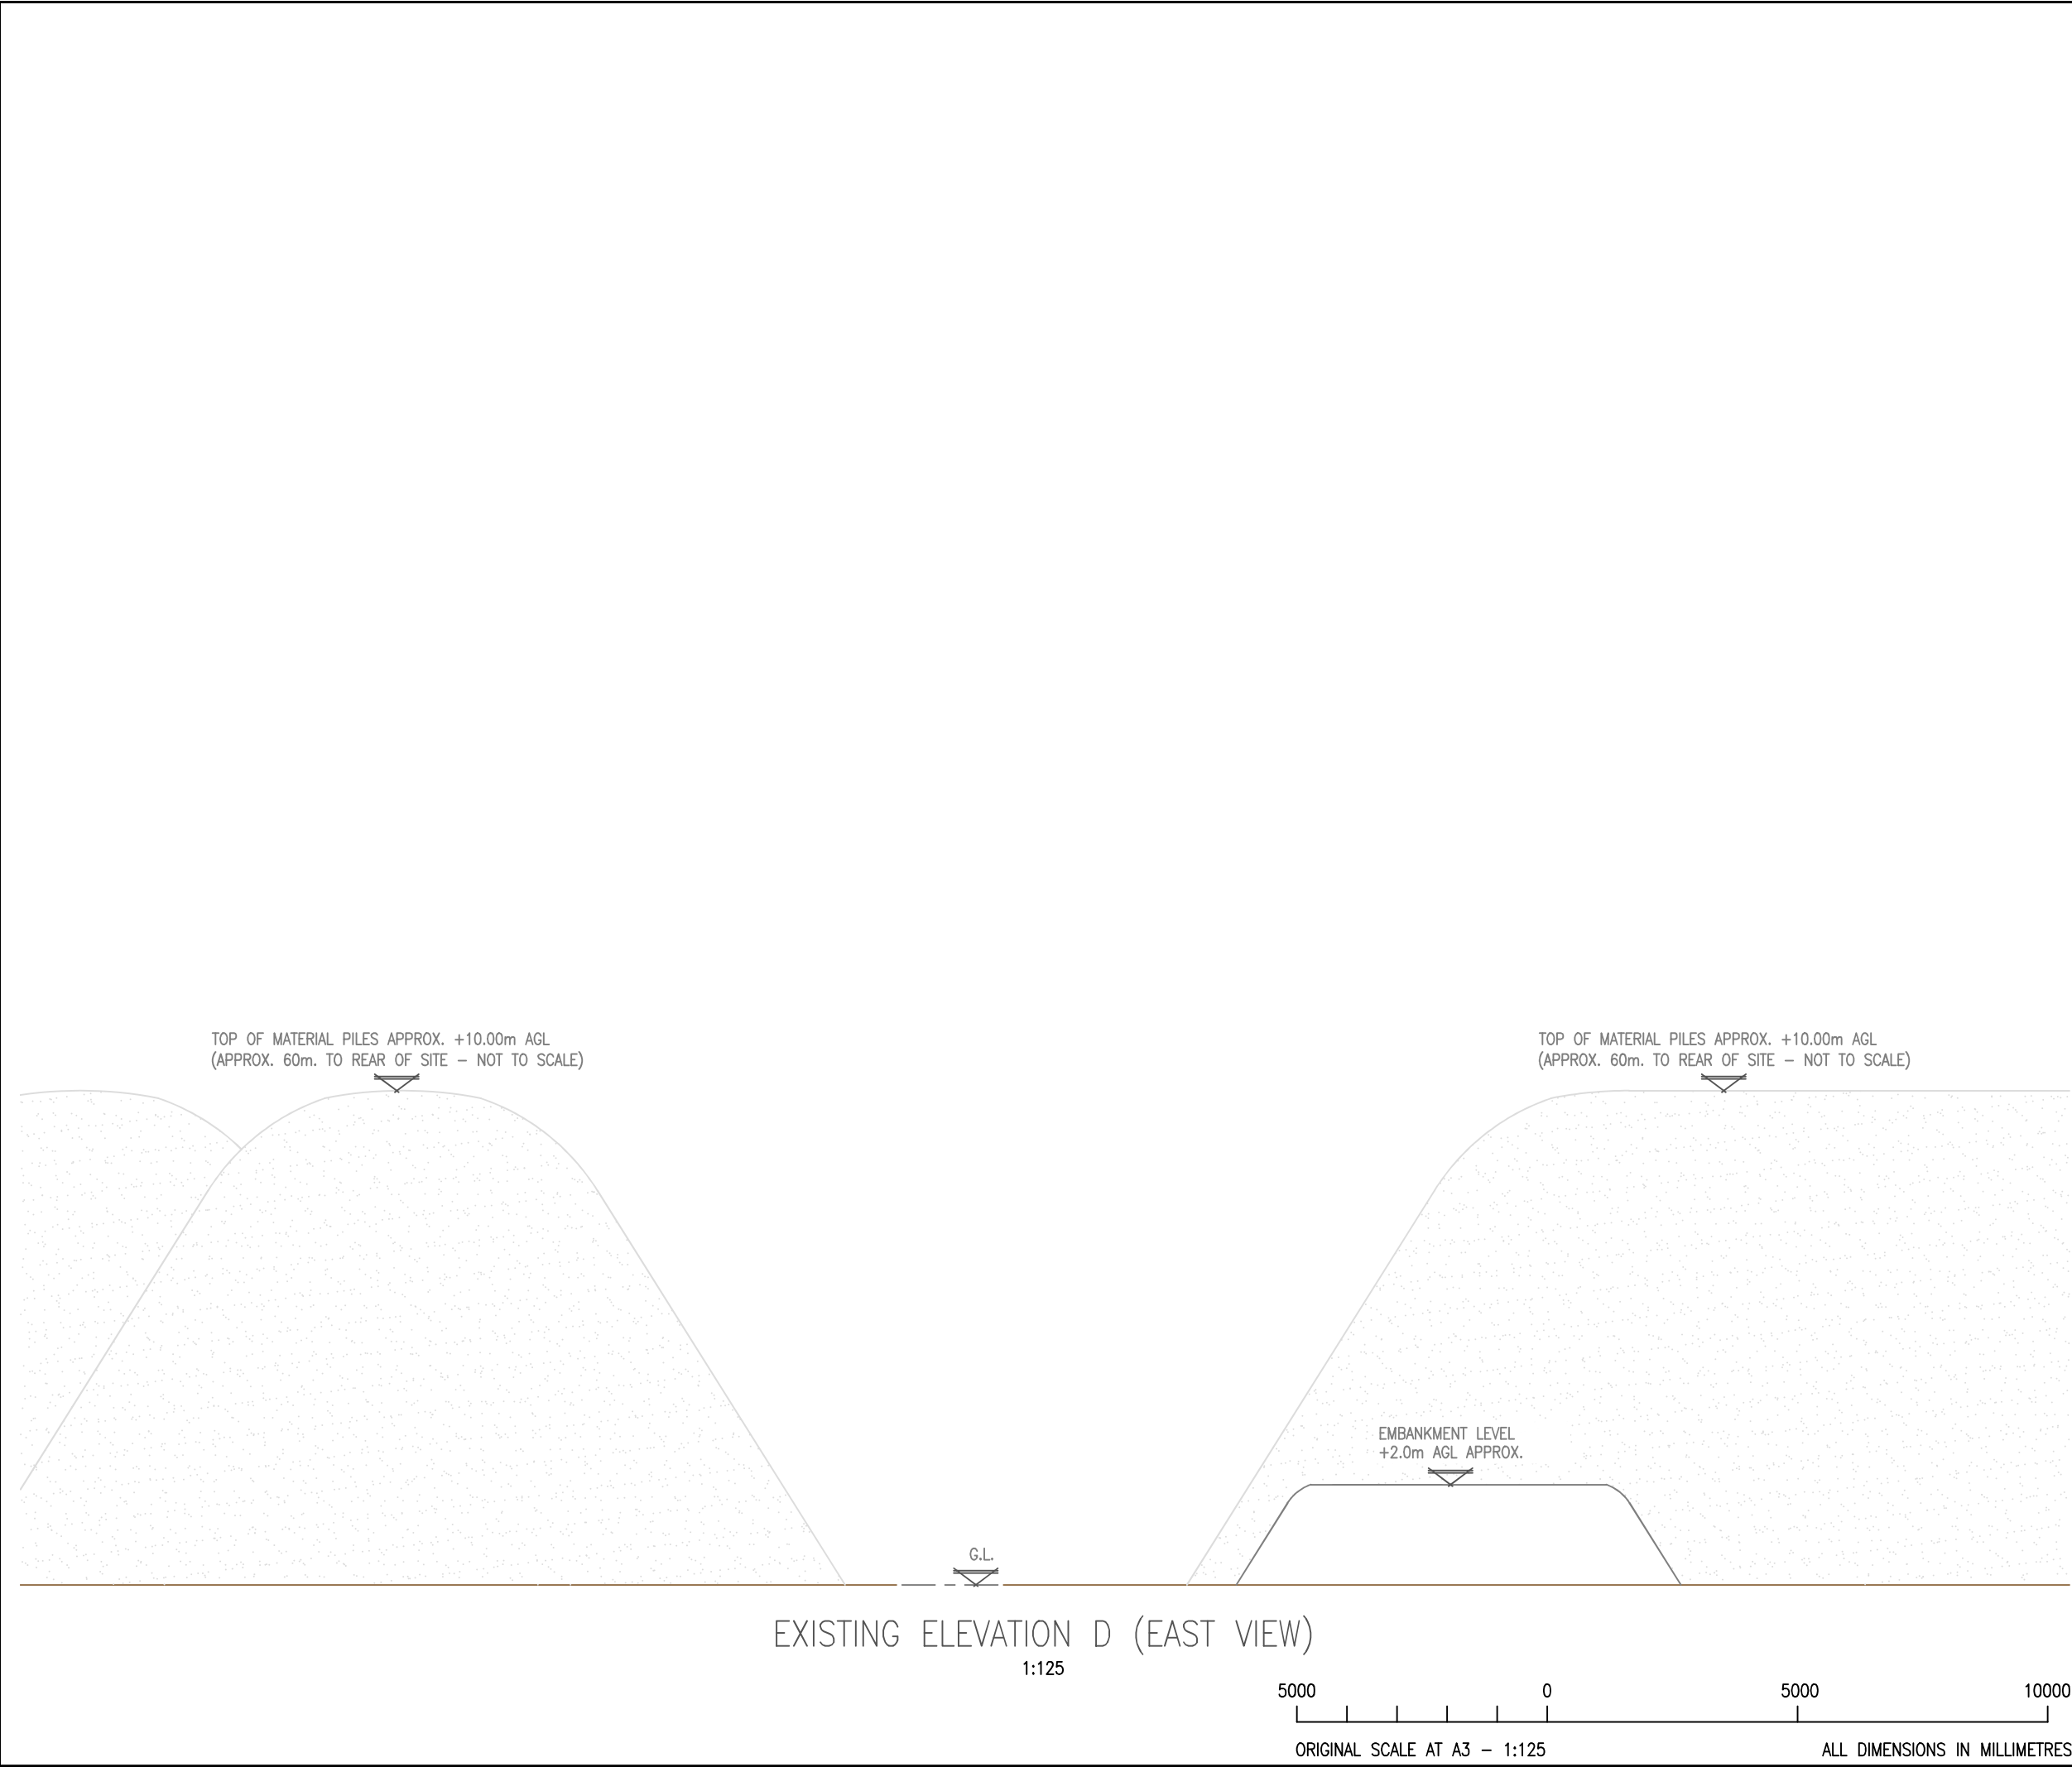

ALL DIMENSIONS ARE IN mm UNLESS NOTED OTHERWISE

N.G.R

E: 277373

N: 186133

NOTES:

|     |                        |    |    |          |
|-----|------------------------|----|----|----------|
|     |                        |    |    |          |
|     |                        |    |    |          |
|     |                        |    |    |          |
|     |                        |    |    |          |
| A   | Added Elevation 4 of 4 | B0 | B0 | 19.03.24 |
| REV | MODIFICATION           | BY | CH | DATE     |

VODAFONE - CORPORATE

|                                     |     |         |
|-------------------------------------|-----|---------|
| Cell Name                           |     | Opt.    |
| PORT TALBOT SOUTH TATA STEEL EUROPE |     | –       |
| Cell ID No                          |     |         |
| CORNERSTONE                         | TEF | VF      |
| N/A                                 | N/A | 22642_0 |

Site Address / Contact Details

STEEL SERVICE CENTRE  
MORFA COKE ROAD  
PORT TALBOT STEELWORKS  
MARGAM MOORS  
SA13 2NG

Drawing Title:  
EXISTING SITE ELEVATION D

|                   |                      |             |
|-------------------|----------------------|-------------|
| Purpose of issue: |                      | Dwg Rev:    |
| PLANNING          |                      |             |
| Drawing Number:   |                      | A           |
| 300D              |                      |             |
| Surveyed By:      | Original Sheet Size: | Pack Issue: |
| MITIE             | A3                   |             |
| Drawn:            | Date:                | Checked:    |
| NAB               | 06.09.23             | B0          |
|                   |                      | Date:       |
|                   |                      | 06.09.23    |
|                   |                      | B           |