


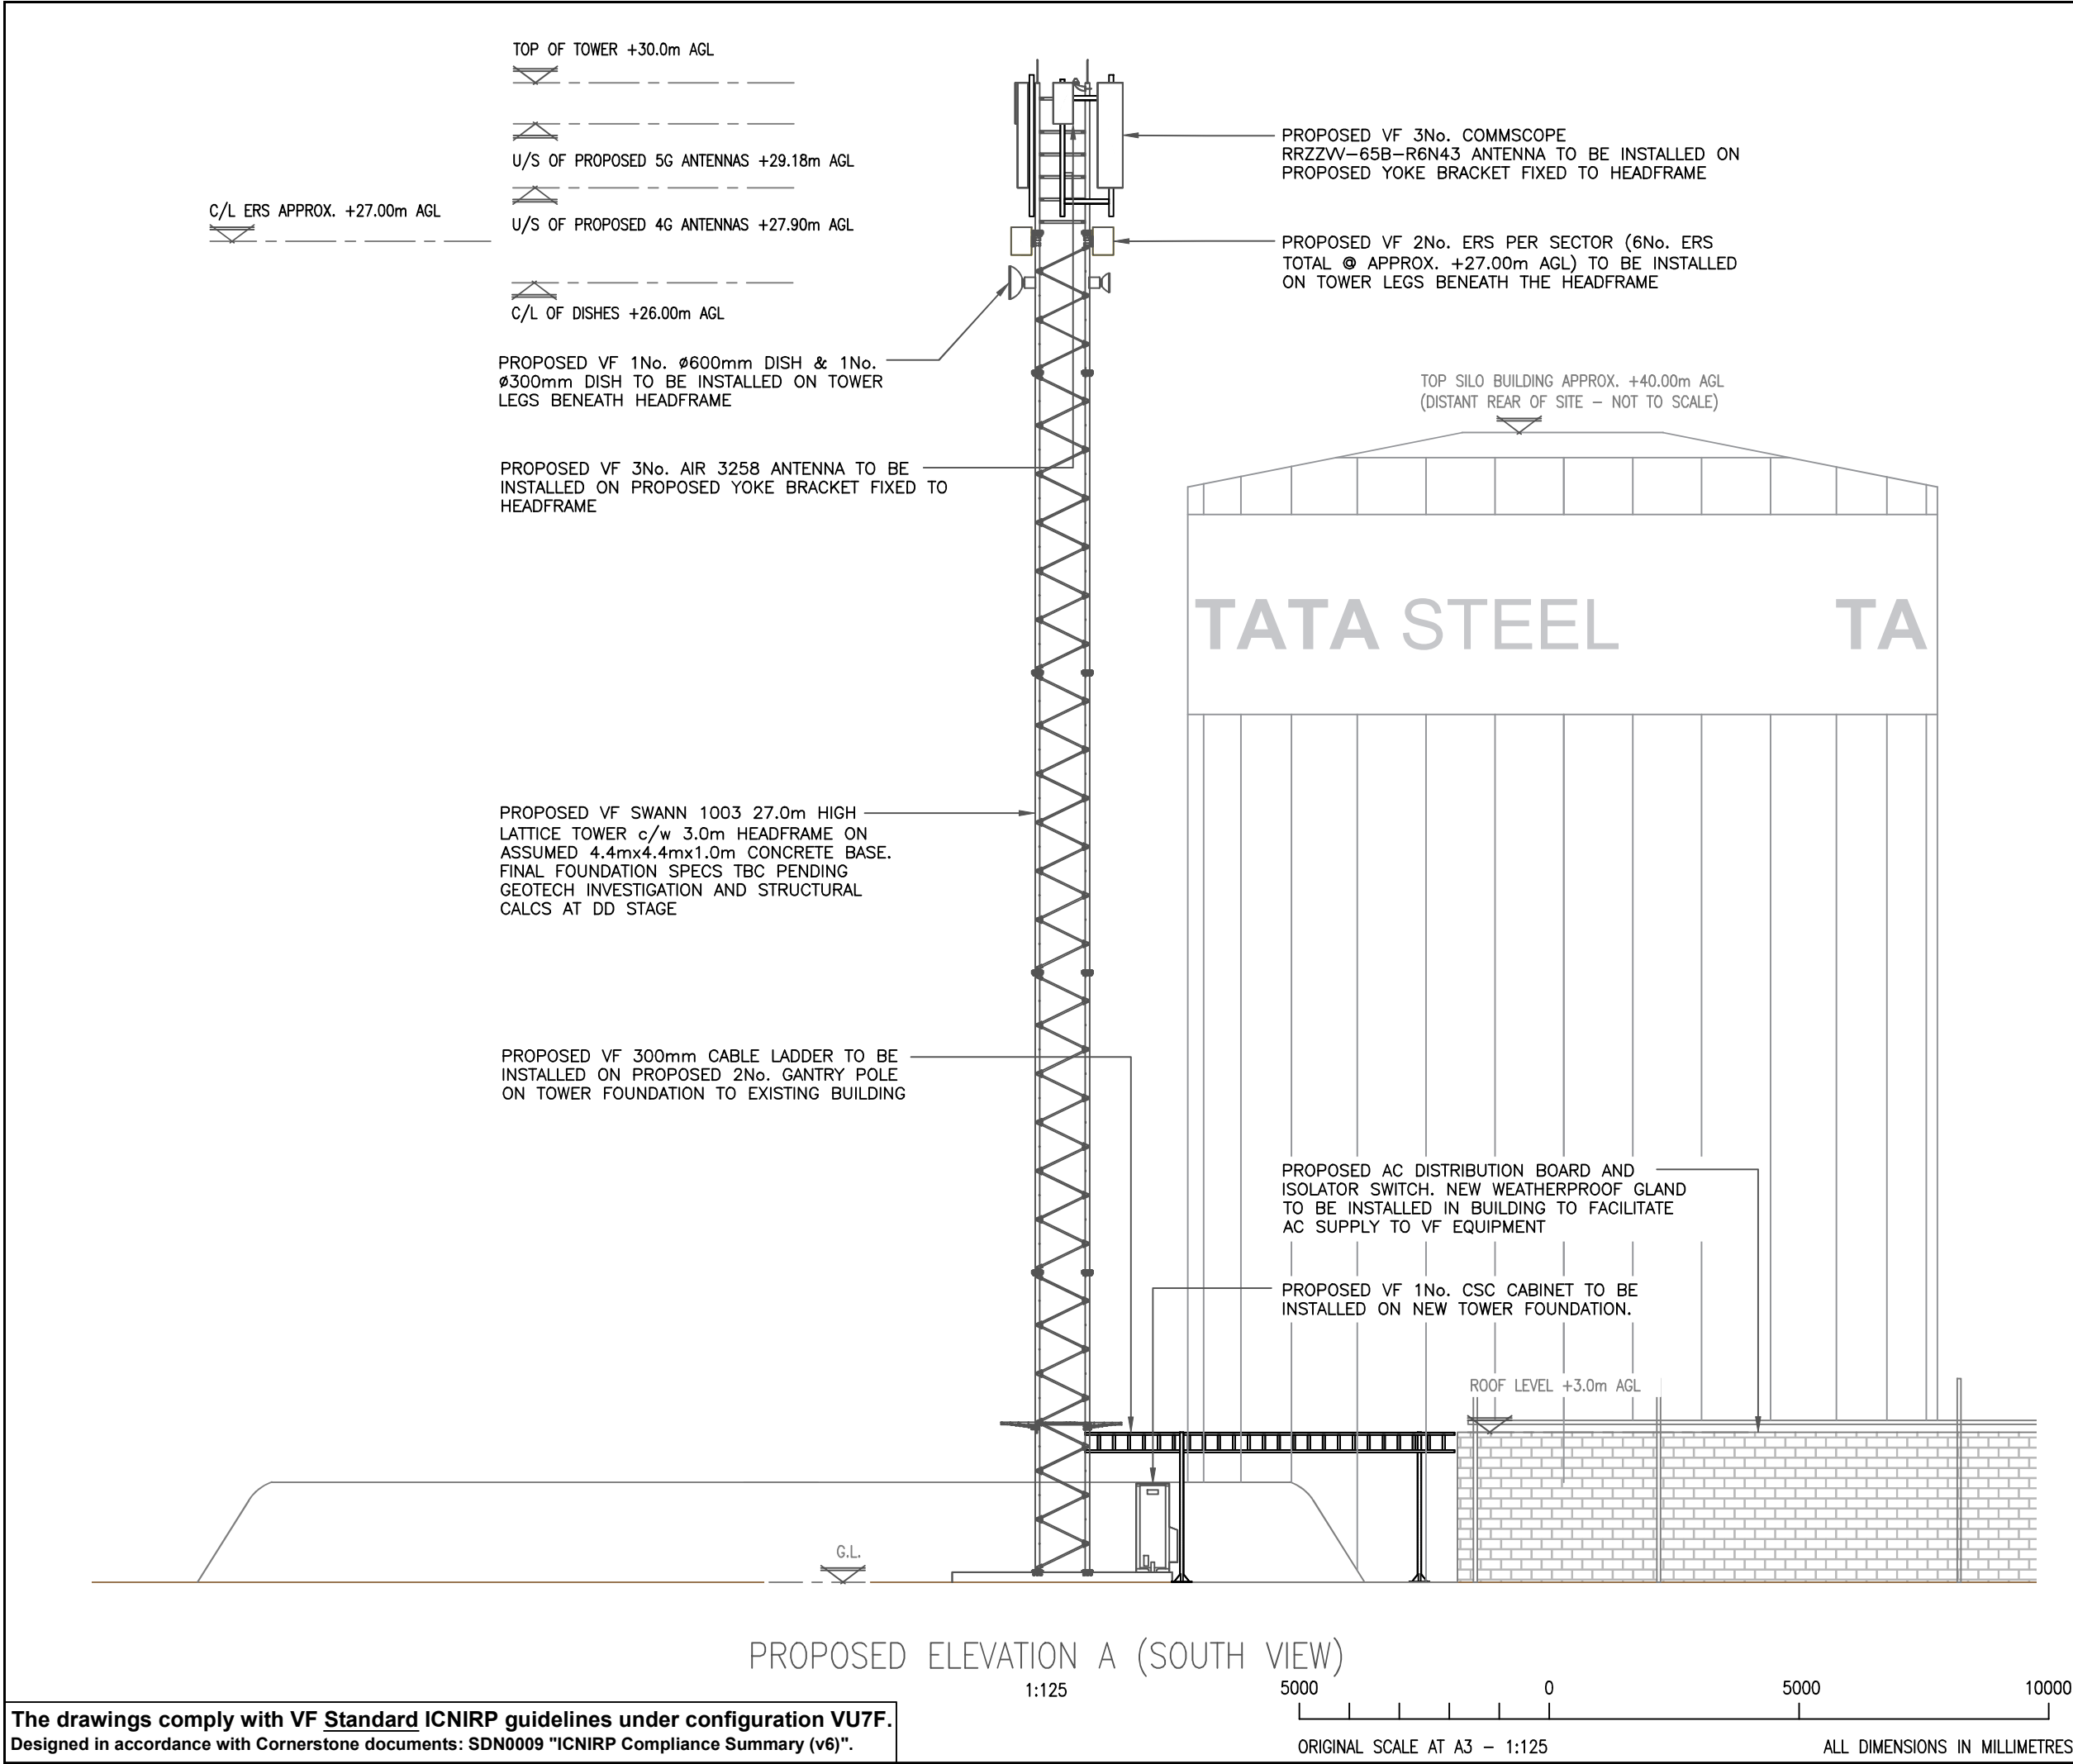

ALL DIMENSIONS ARE IN mm UNLESS NOTED OTHERWISE

N.G.R

E: 277373

N: 186133

NOTES:

B	Amended to be Elevation 1 of 4	BO	BO	19.03.24
A	First Issue	NAB	BO	06.09.23
REV	MODIFICATION	BY	CH	DATE

VODAFONE - CORPORATE

Cell Name			Opt.
PORT TALBOT SOUTH TATA STEEL EUROPE			—
Cell ID No			
CORNERSTONE	TEF	VF	
N/A	N/A	22642_0	
Site Address / Contact Details			
STEEL SERVICE CENTRE MORFA COKE ROAD PORT TALBOT STEELWORKS MARGAM MOORS SA13 2NG			
Drawing Title: PROPOSED SITE ELEVATION A			
Purpose of issue: PLANNING			Dwg Rev:
Drawing Number: 301A			B
Surveyed By: MITIE		Original Sheet Size: A3	Pack Issue:
Drawn: NAB	Date: 06.09.23	Checked: BO	Date: 06.09.23
		B	

The drawings comply with VF Standard ICNIRP guidelines under configuration VU7F.
Designed in accordance with Cornerstone documents: SDN0009 "ICNIRP Compliance Summary (v6)".

ORIGINAL SCALE AT A3 – 1:125
ALL DIMENSIONS IN MILLIMETRES