


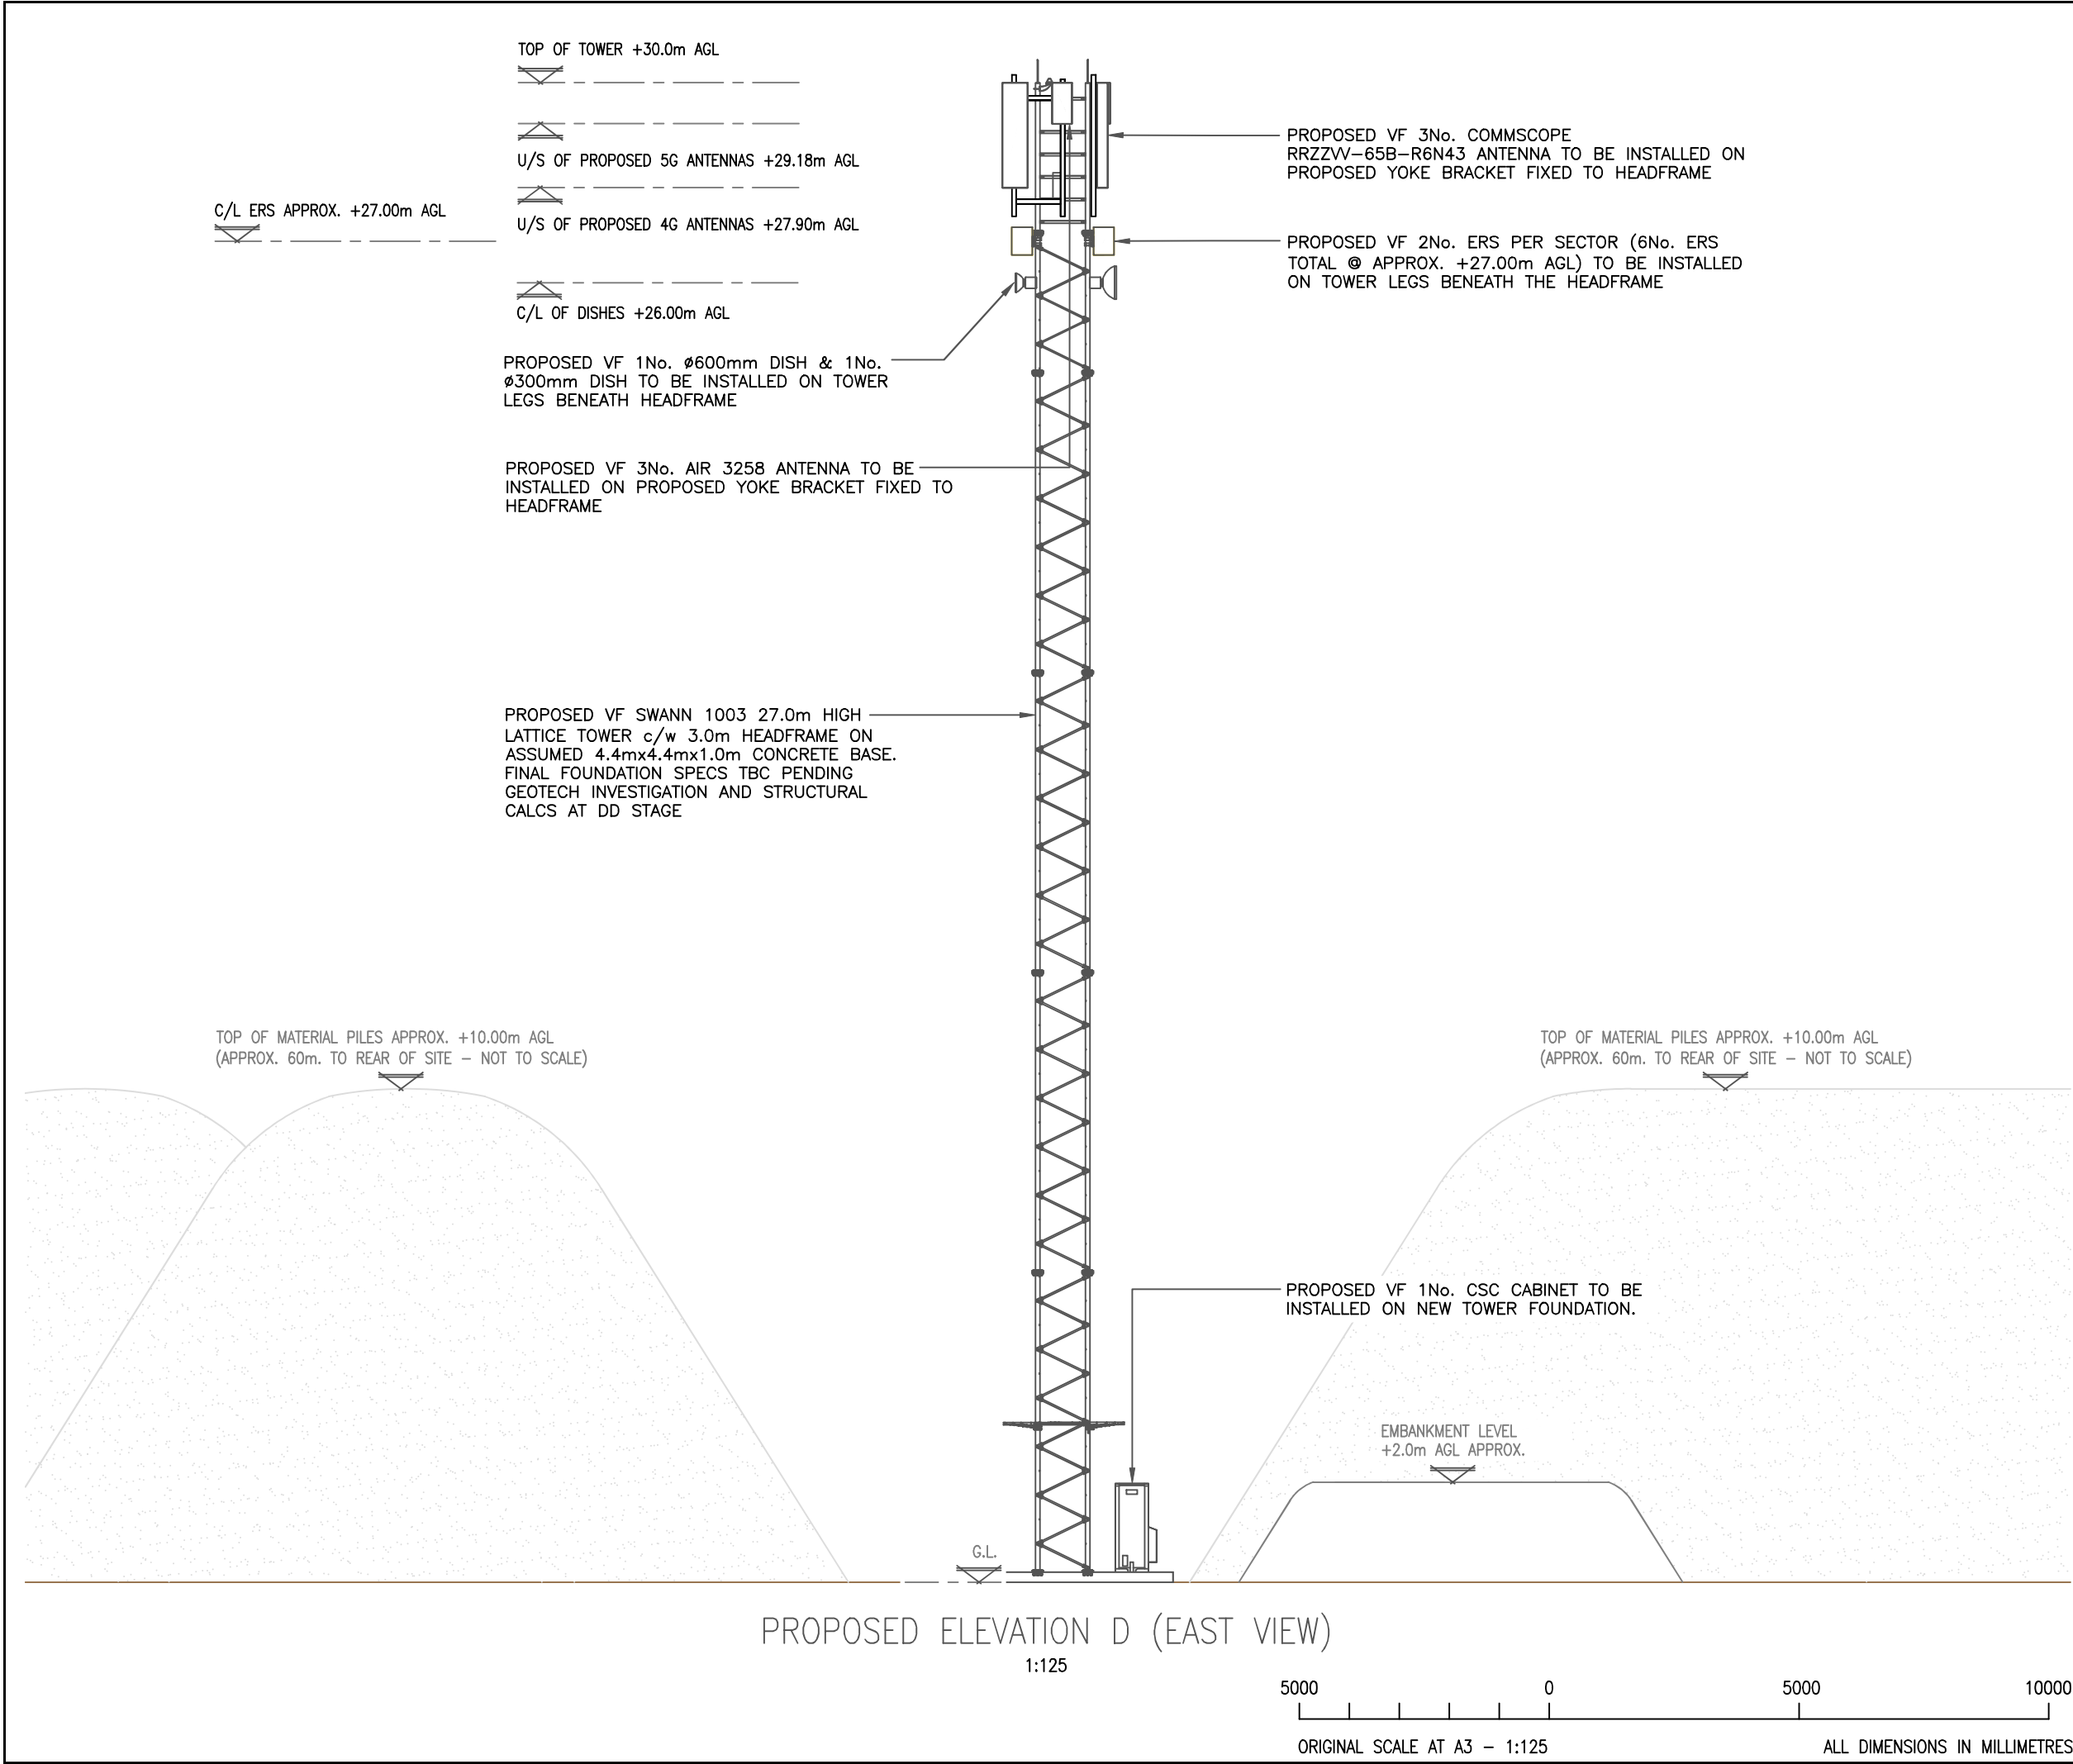

ALL DIMENSIONS ARE IN mm UNLESS NOTED OTHERWISE

N.G.R

E: 277373

N: 186133

NOTES:

A	Added Elevation 4 of 4	BO	BO	19.03.24
REV	MODIFICATION	BY	CH	DATE

VODAFONE - CORPORATE

Cell Name			Opt.
PORT TALBOT SOUTH TATA STEEL EUROPE			-
Cell ID No			
CORNERSTONE	TEF	VF	
N/A	N/A	22642_0	

Site Address / Contact Details

STEEL SERVICE CENTRE
MORFA COKE ROAD
PORT TALBOT STEELWORKS
MARGAM MOORS
SA13 2NG

Drawing Title:
PROPOSED SITE ELEVATION D

Purpose of issue:		Dwg Rev:
PLANNING		
Drawing Number:		A
301D		
Surveyed By:	Original Sheet Size:	Pack Issue:
MITIE	A3	
Drawn:	Date:	Checked:
NAB	06.09.23	BO
		Date:
		06.09.23
		B