



Heights shown in red have been amended by Hickman and Smith Architects due to discrepancies in the original topographic survey. See submitted document 0346-A-RP-001-Planning Comparison CD for further explanation.


Please also refer to updated site plan 0356-A-PL-100-A

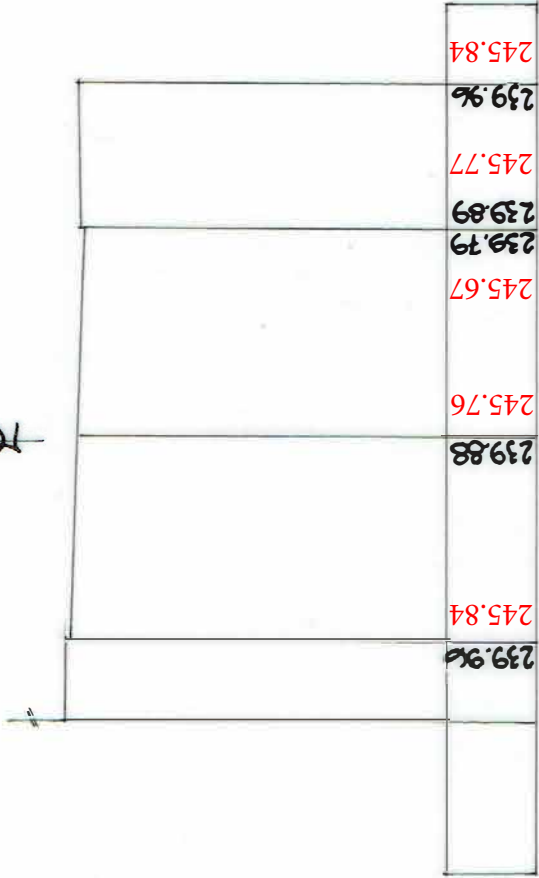


CS 1-1 Ch 20

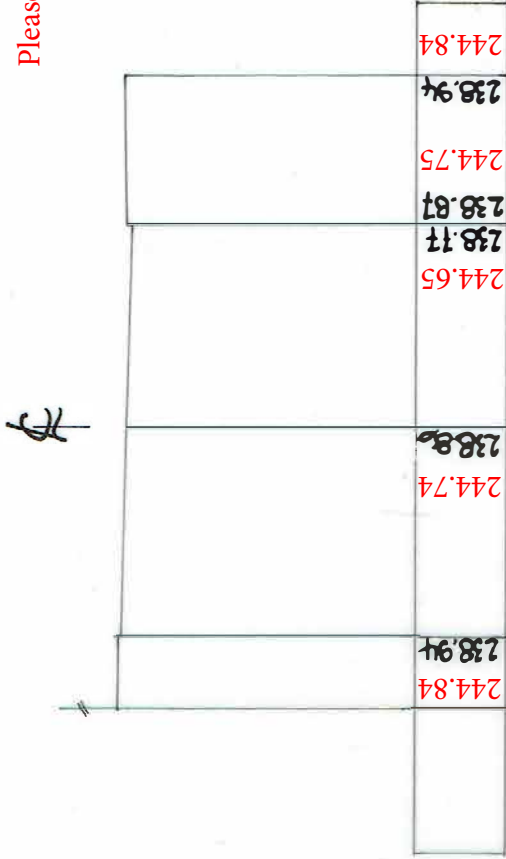

CS 2-2 Ch 40

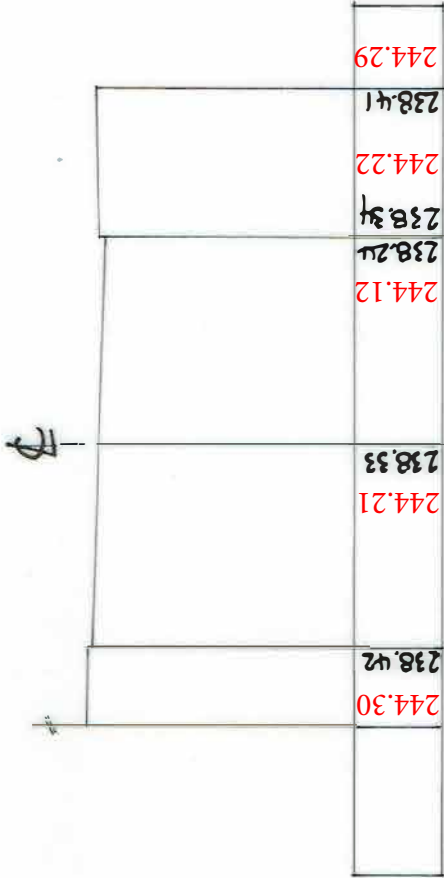

CS 3-3 Ch 60

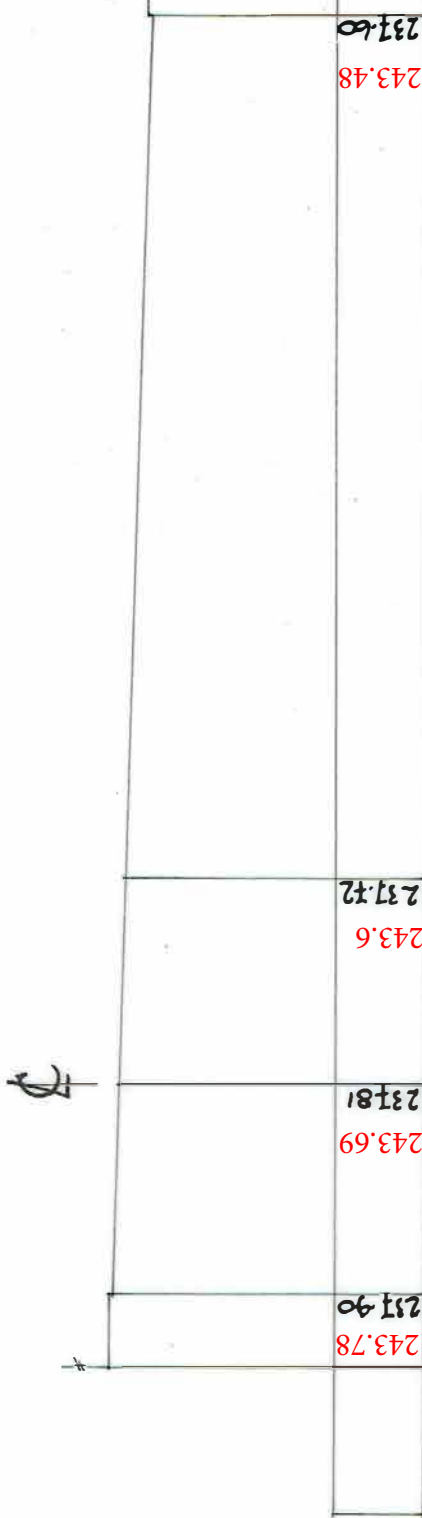

CS 4-4 Ch 80

Datum Level 235.0m

Scale 1/100 Nat.

Highway Cross Sections

Drg N° TMM/DC/14