


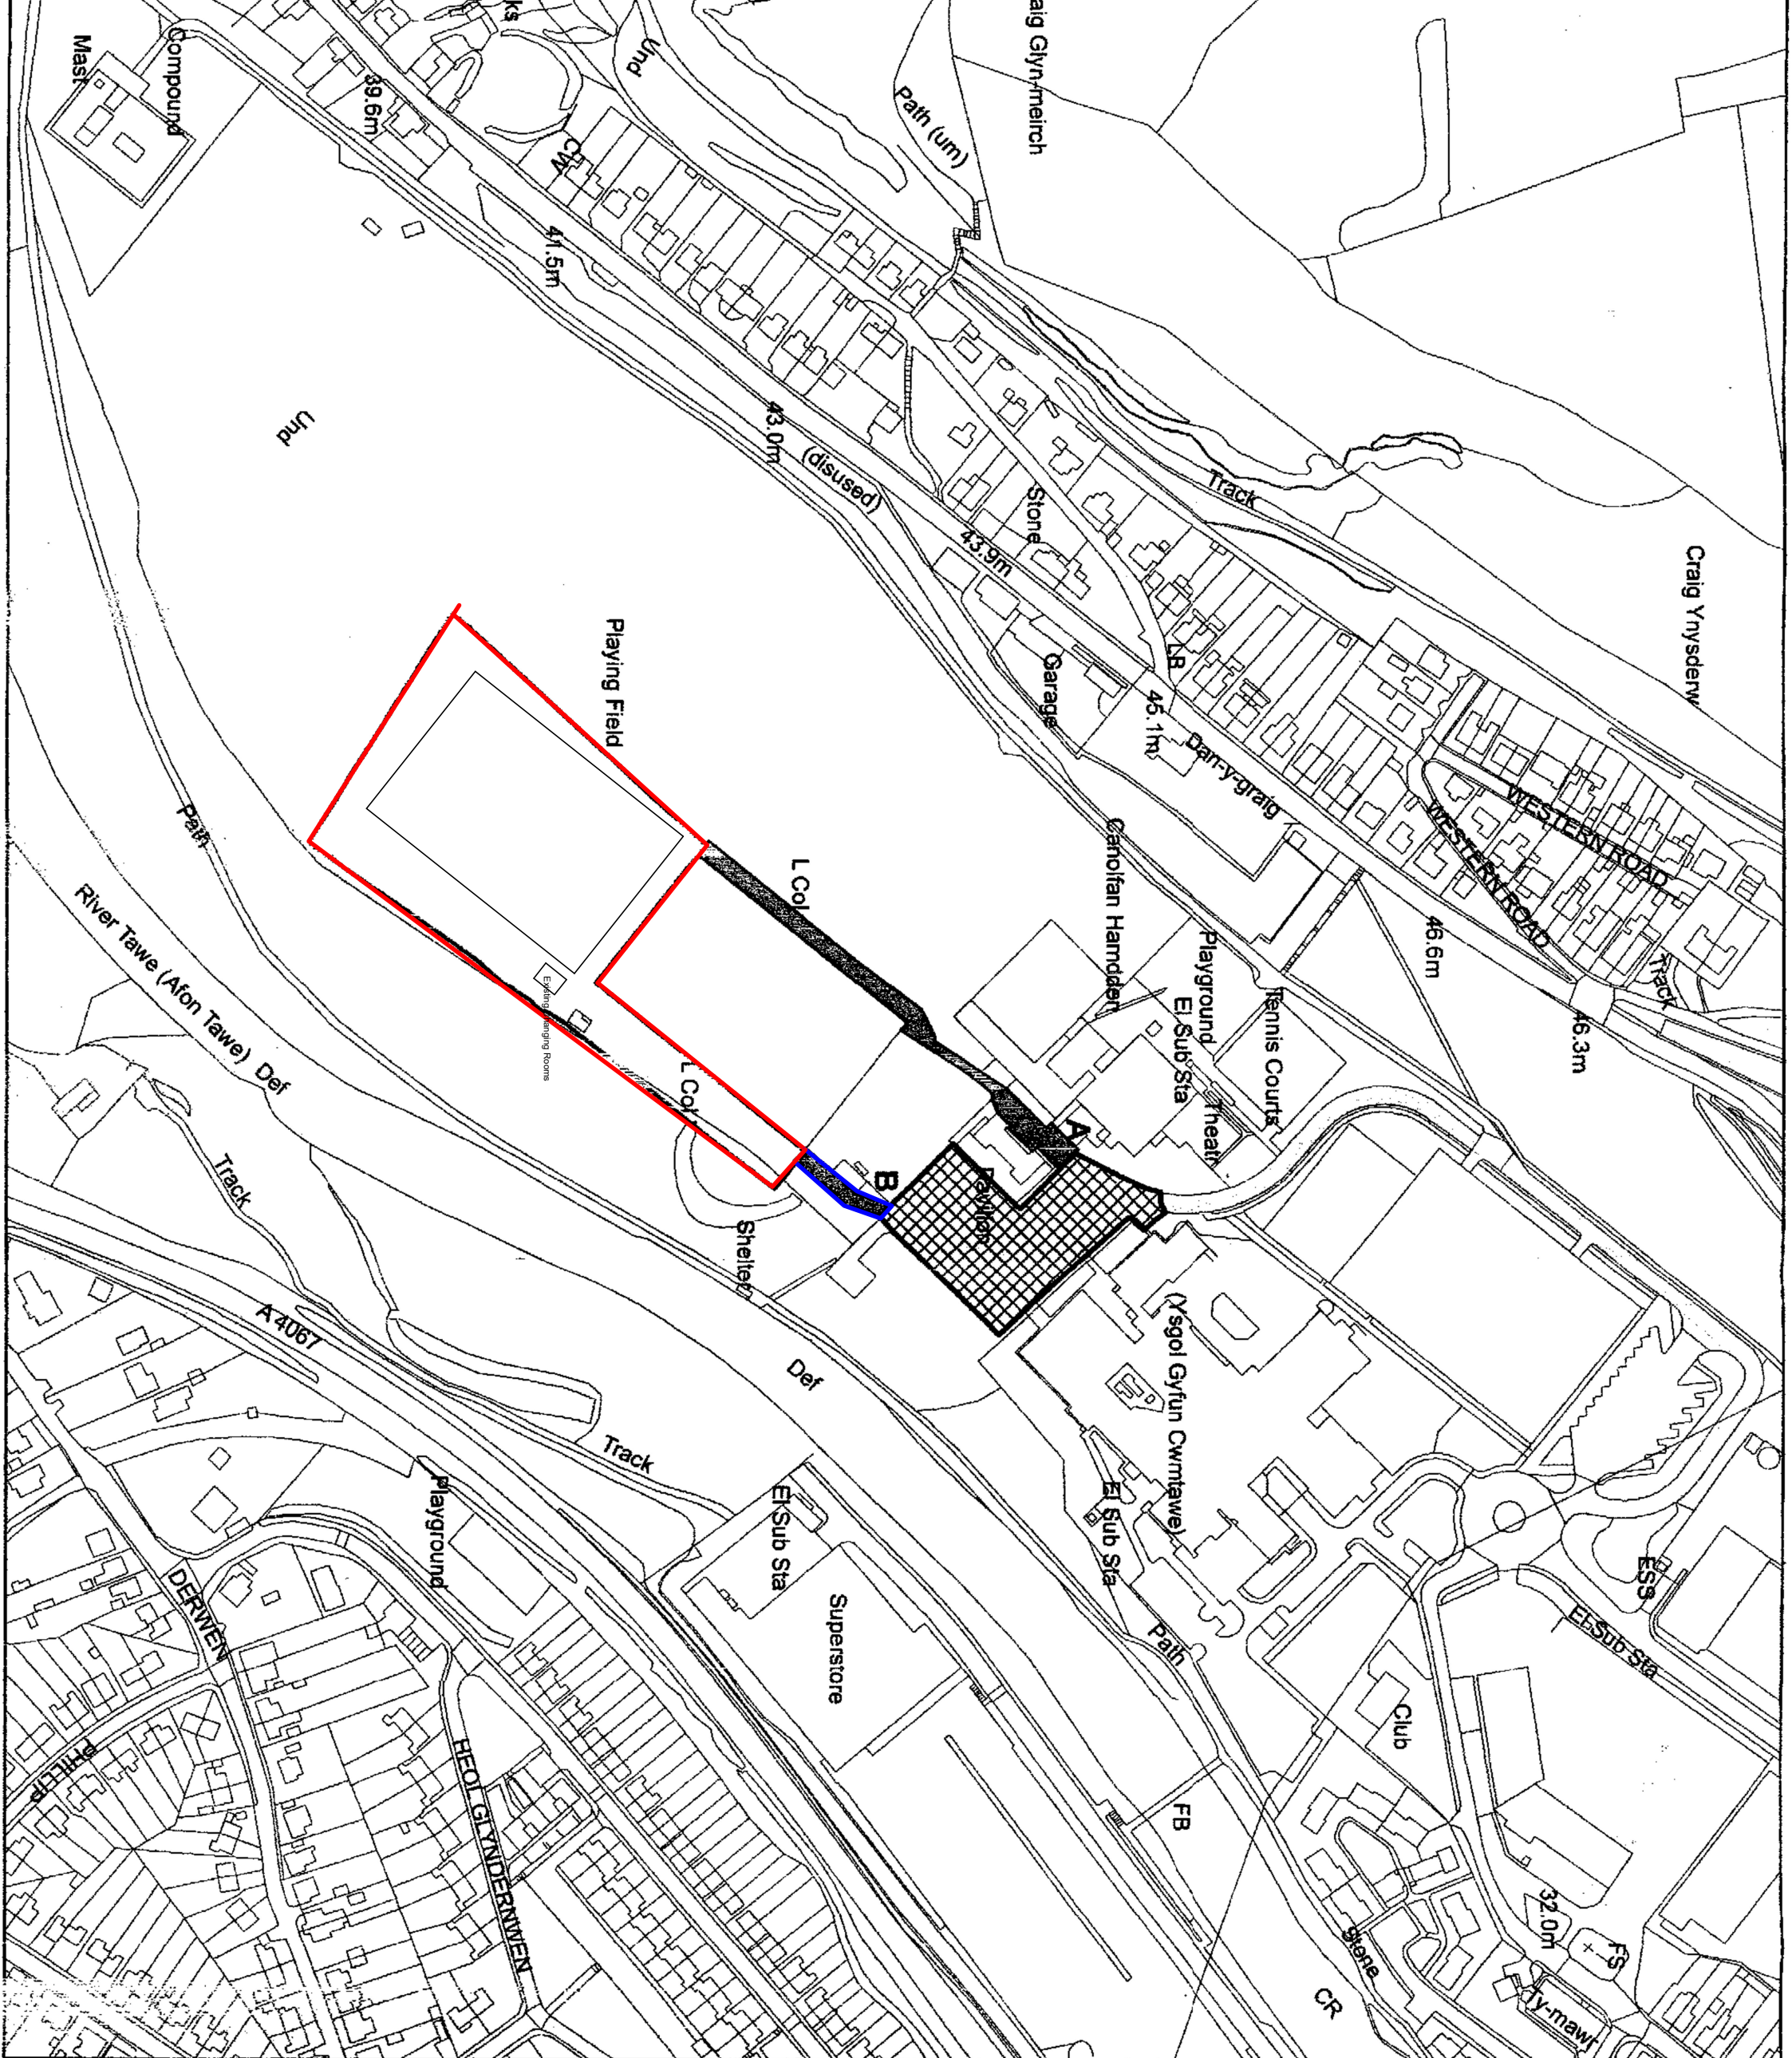

NOTES

Proposed New Changing Room
and Club House For Pontardaw
AFC at Parc Ynysderw
Ponardawe, Swansea

Site Location Plan

Scale:- 1:2500 on A3

SITE AS EXISTING