


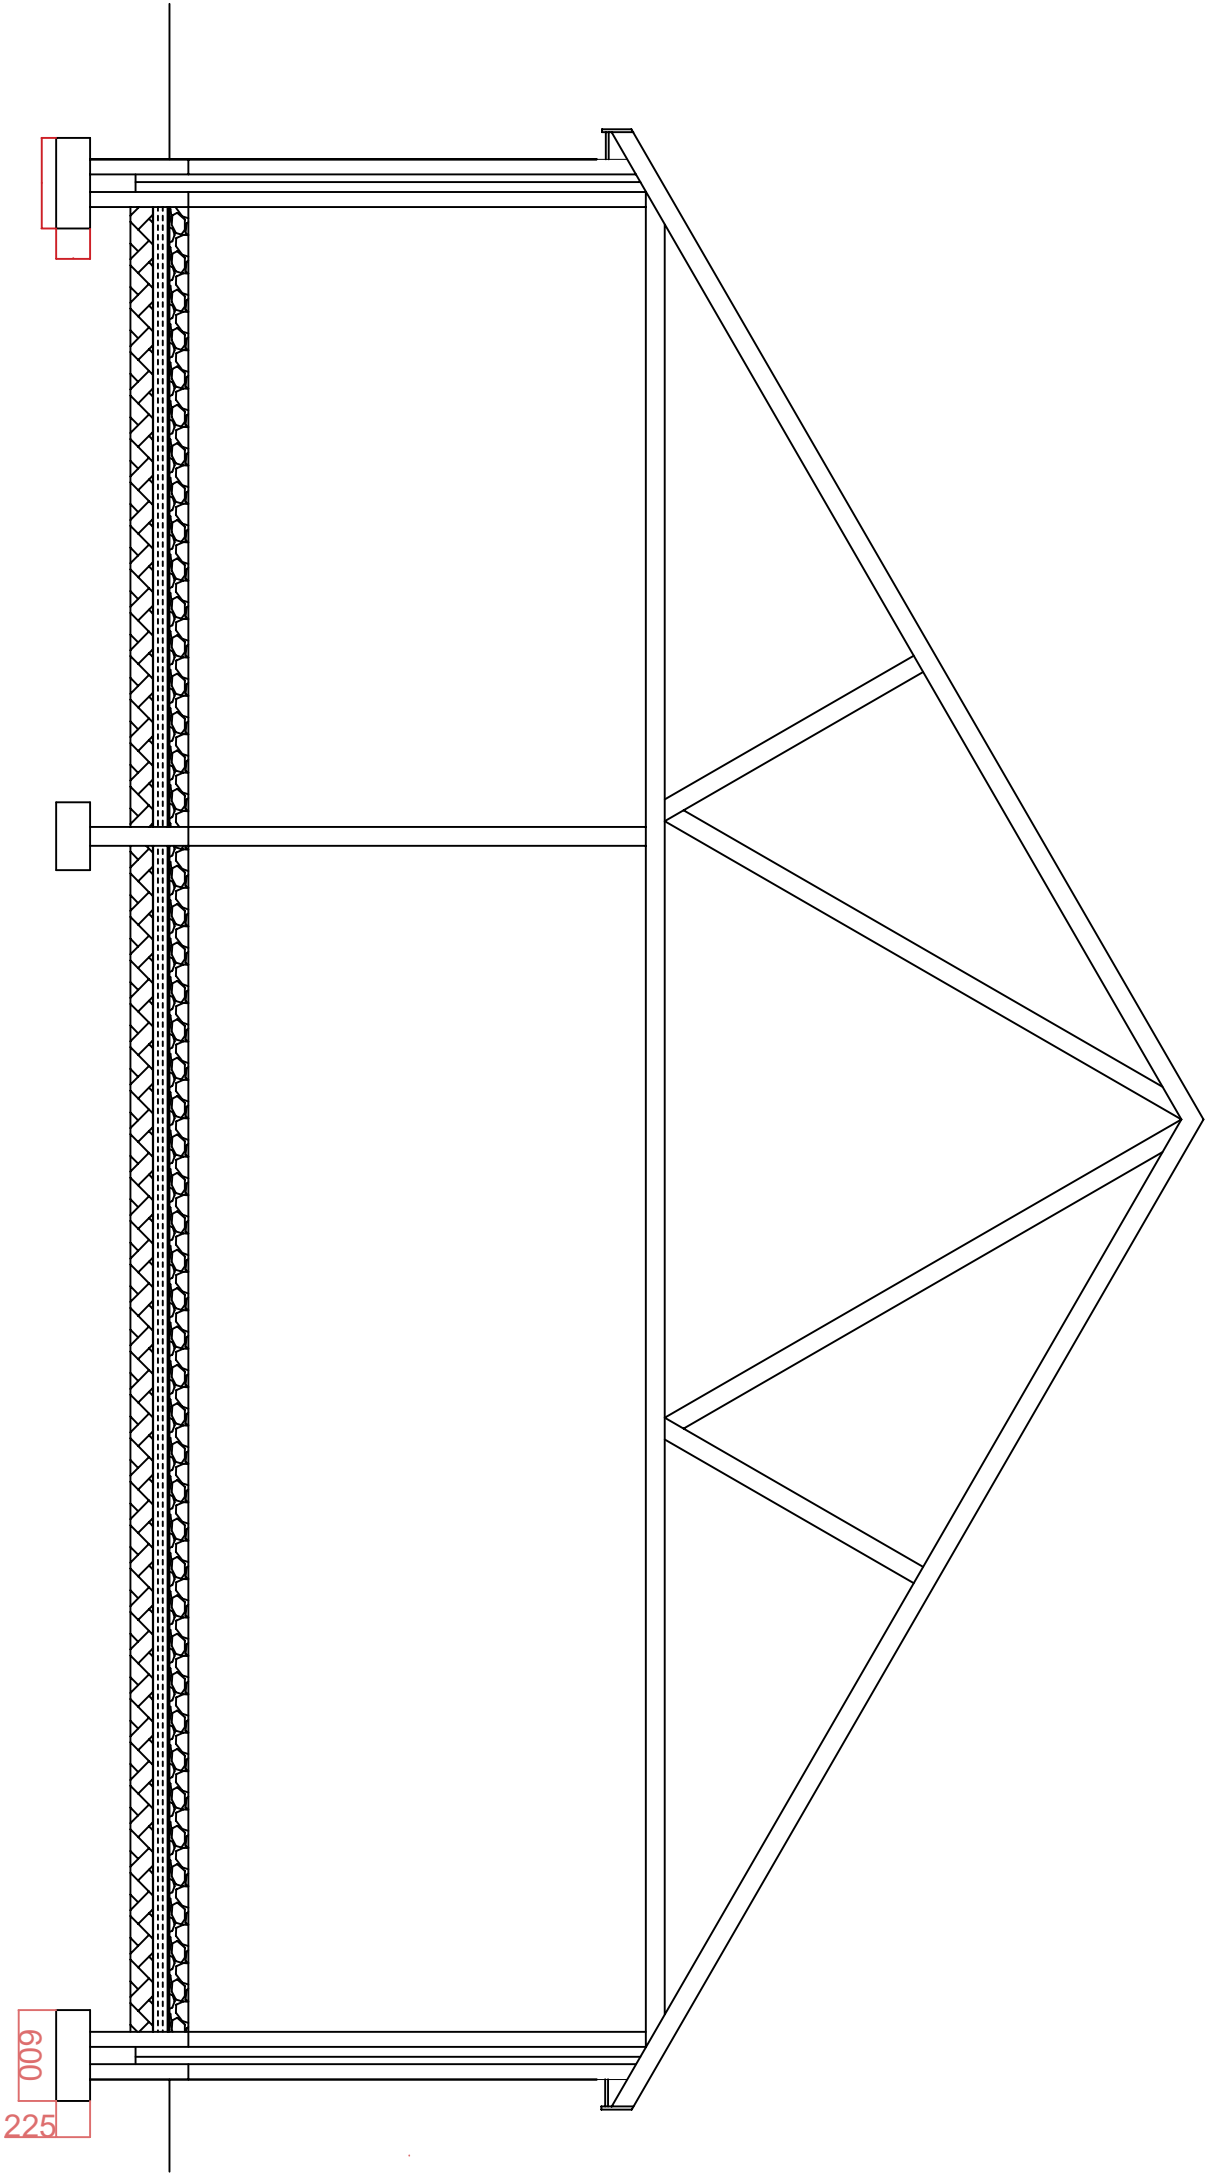

SECTION

Site Address	Title					
<u>PROPOSED NEW CHANGING ROOMS AND CLUB HOUSE FOR PONTARDAWE AFC</u>	<u>SECTION</u>	<u>Notes</u> Dimensions are in millimetres unless otherwise stated.	Date		Scale	
			09.02.23		1 : 50	
			Drawn By		Checked by	
			DD			
			Drawing No		Rev.	
			PontyAFC 4			