




NOTES:

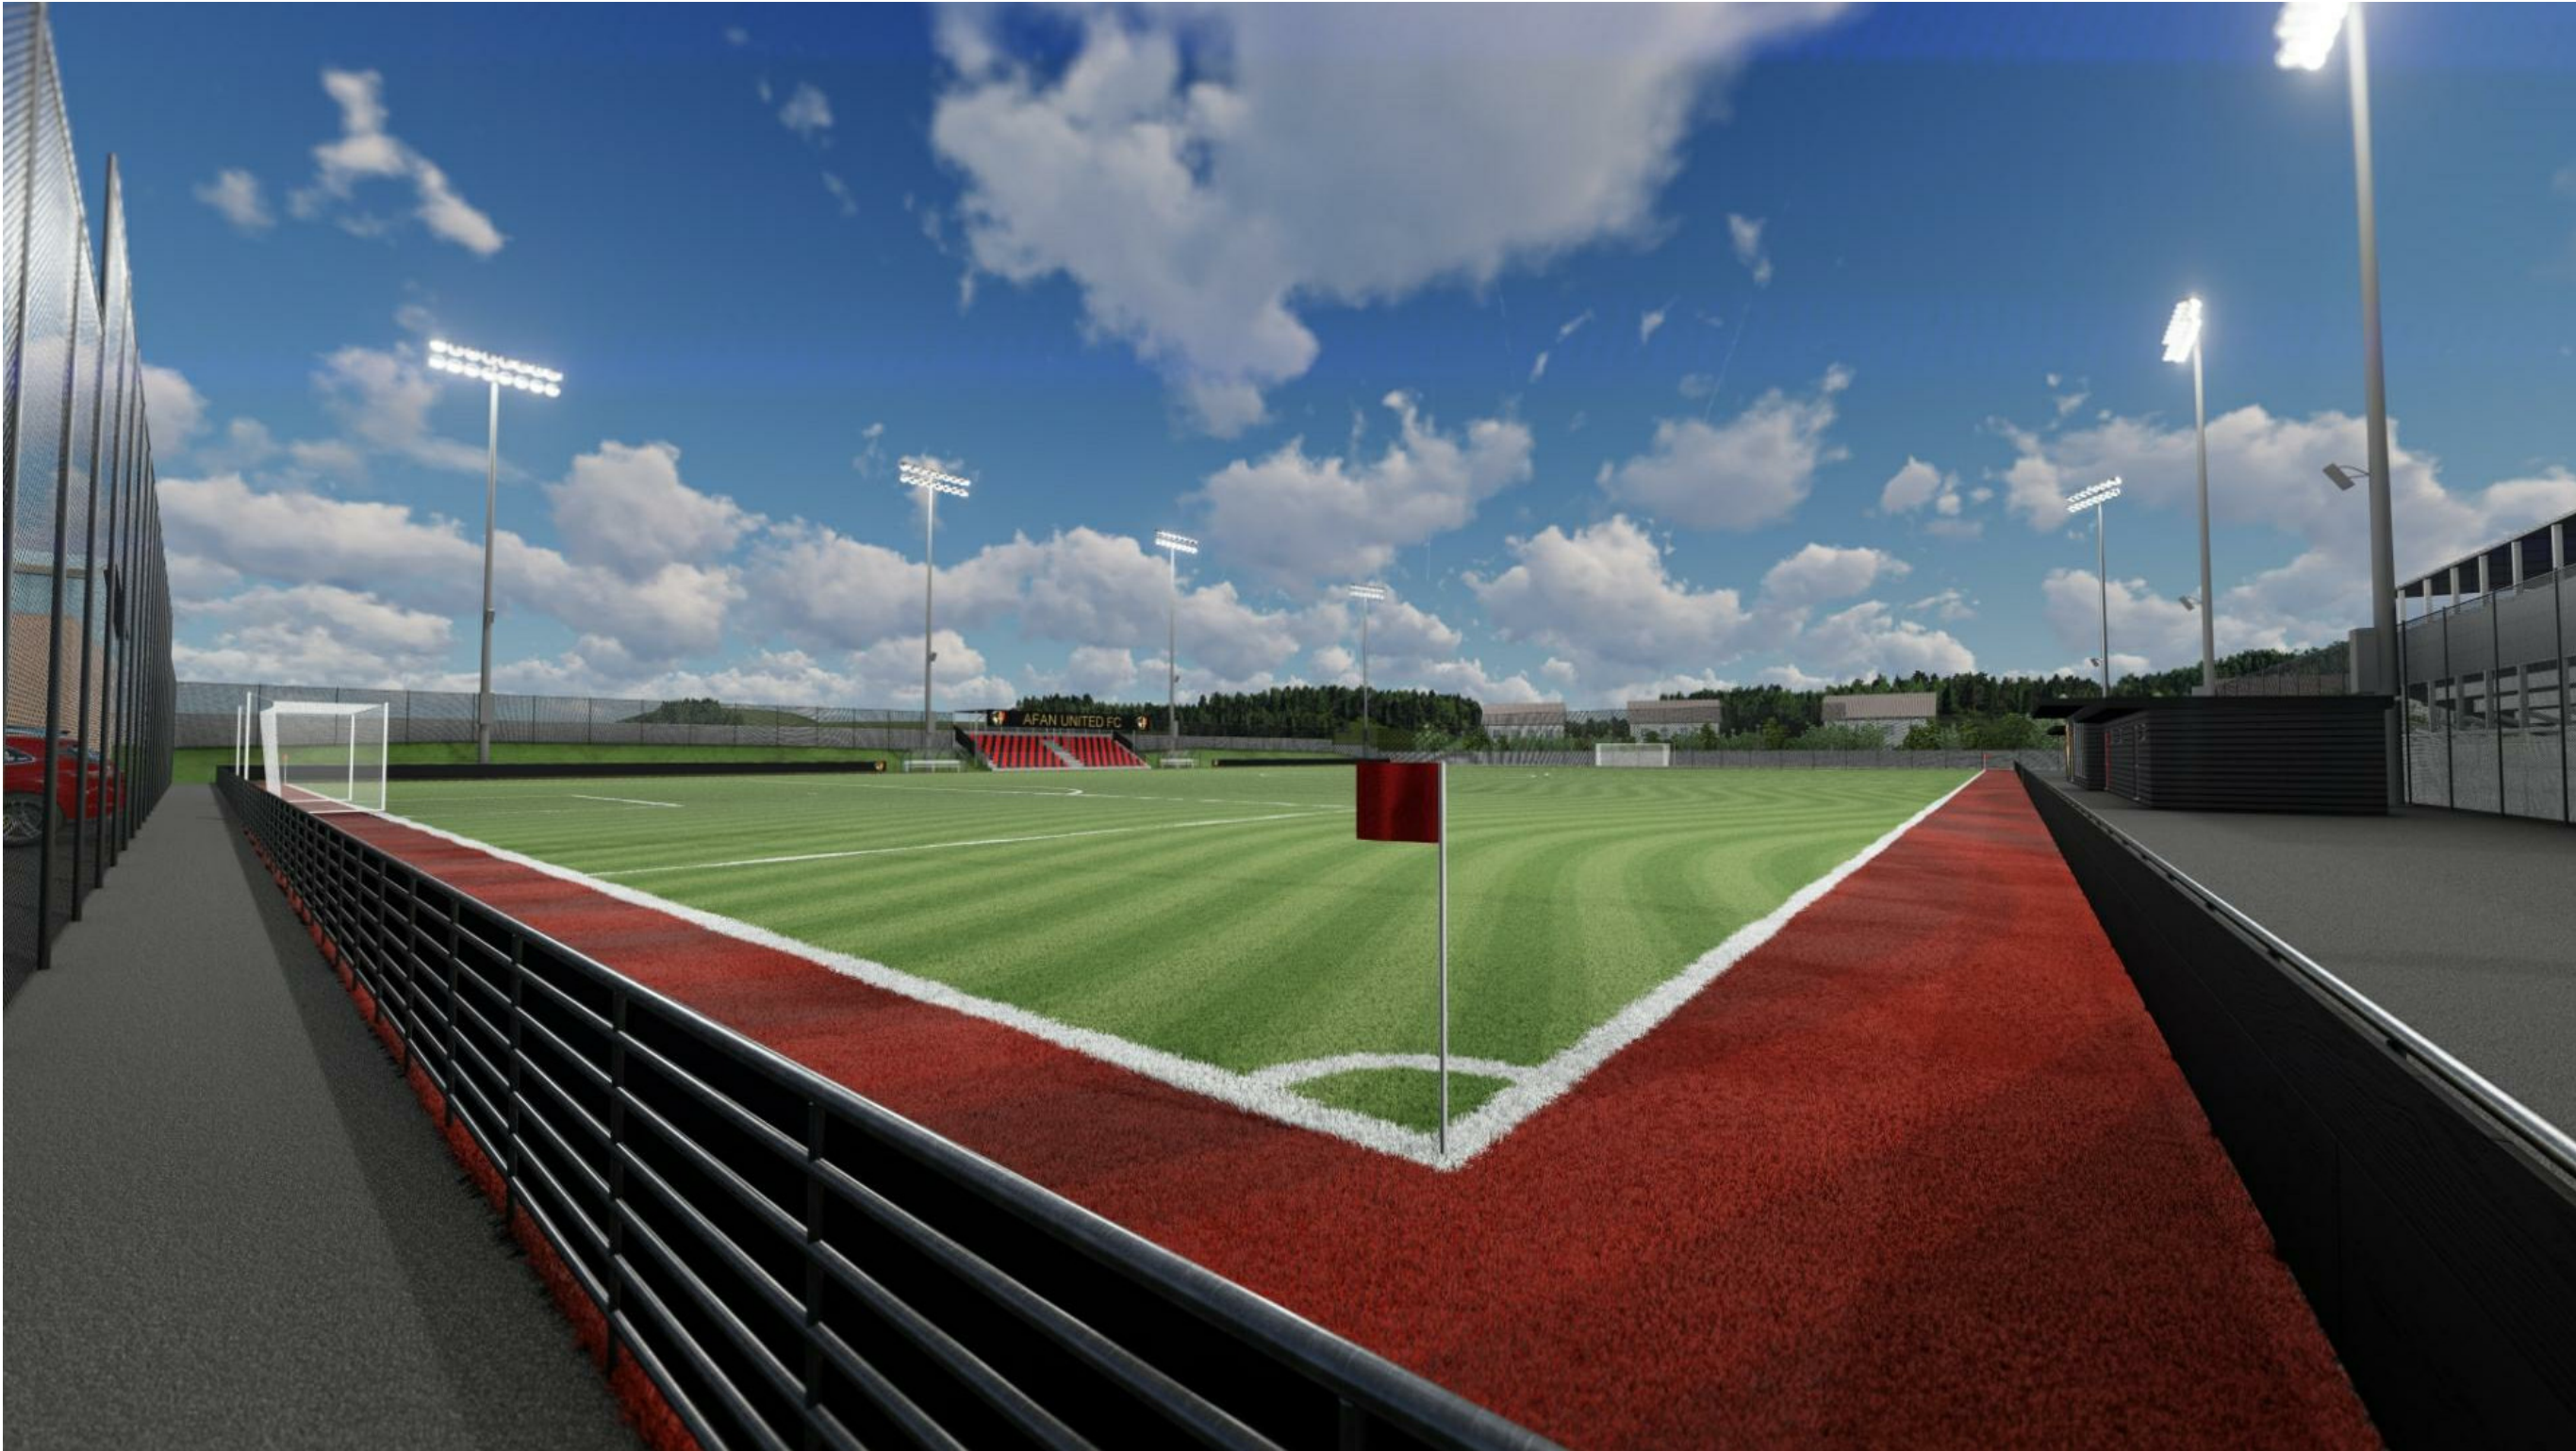

DRAWING STATUS

Planning

PROJECT

Afan United FC

TITLE

Artist's Impression 02

CLIENT

Afan United FC

DRAWN BY  
Gareth Owen

DATE  
21.03.24

SCALE (@A3)

PROJECT NO.  
GOCD AUFC01

DRAWING NO.  
A002

REV  
P01

GO CONCEPT DESIGNS LTD, 73 MARINER'S QUAY, PORT TALBOT, SA12 6AN  
gareth@goconceptdesigns.co.uk