

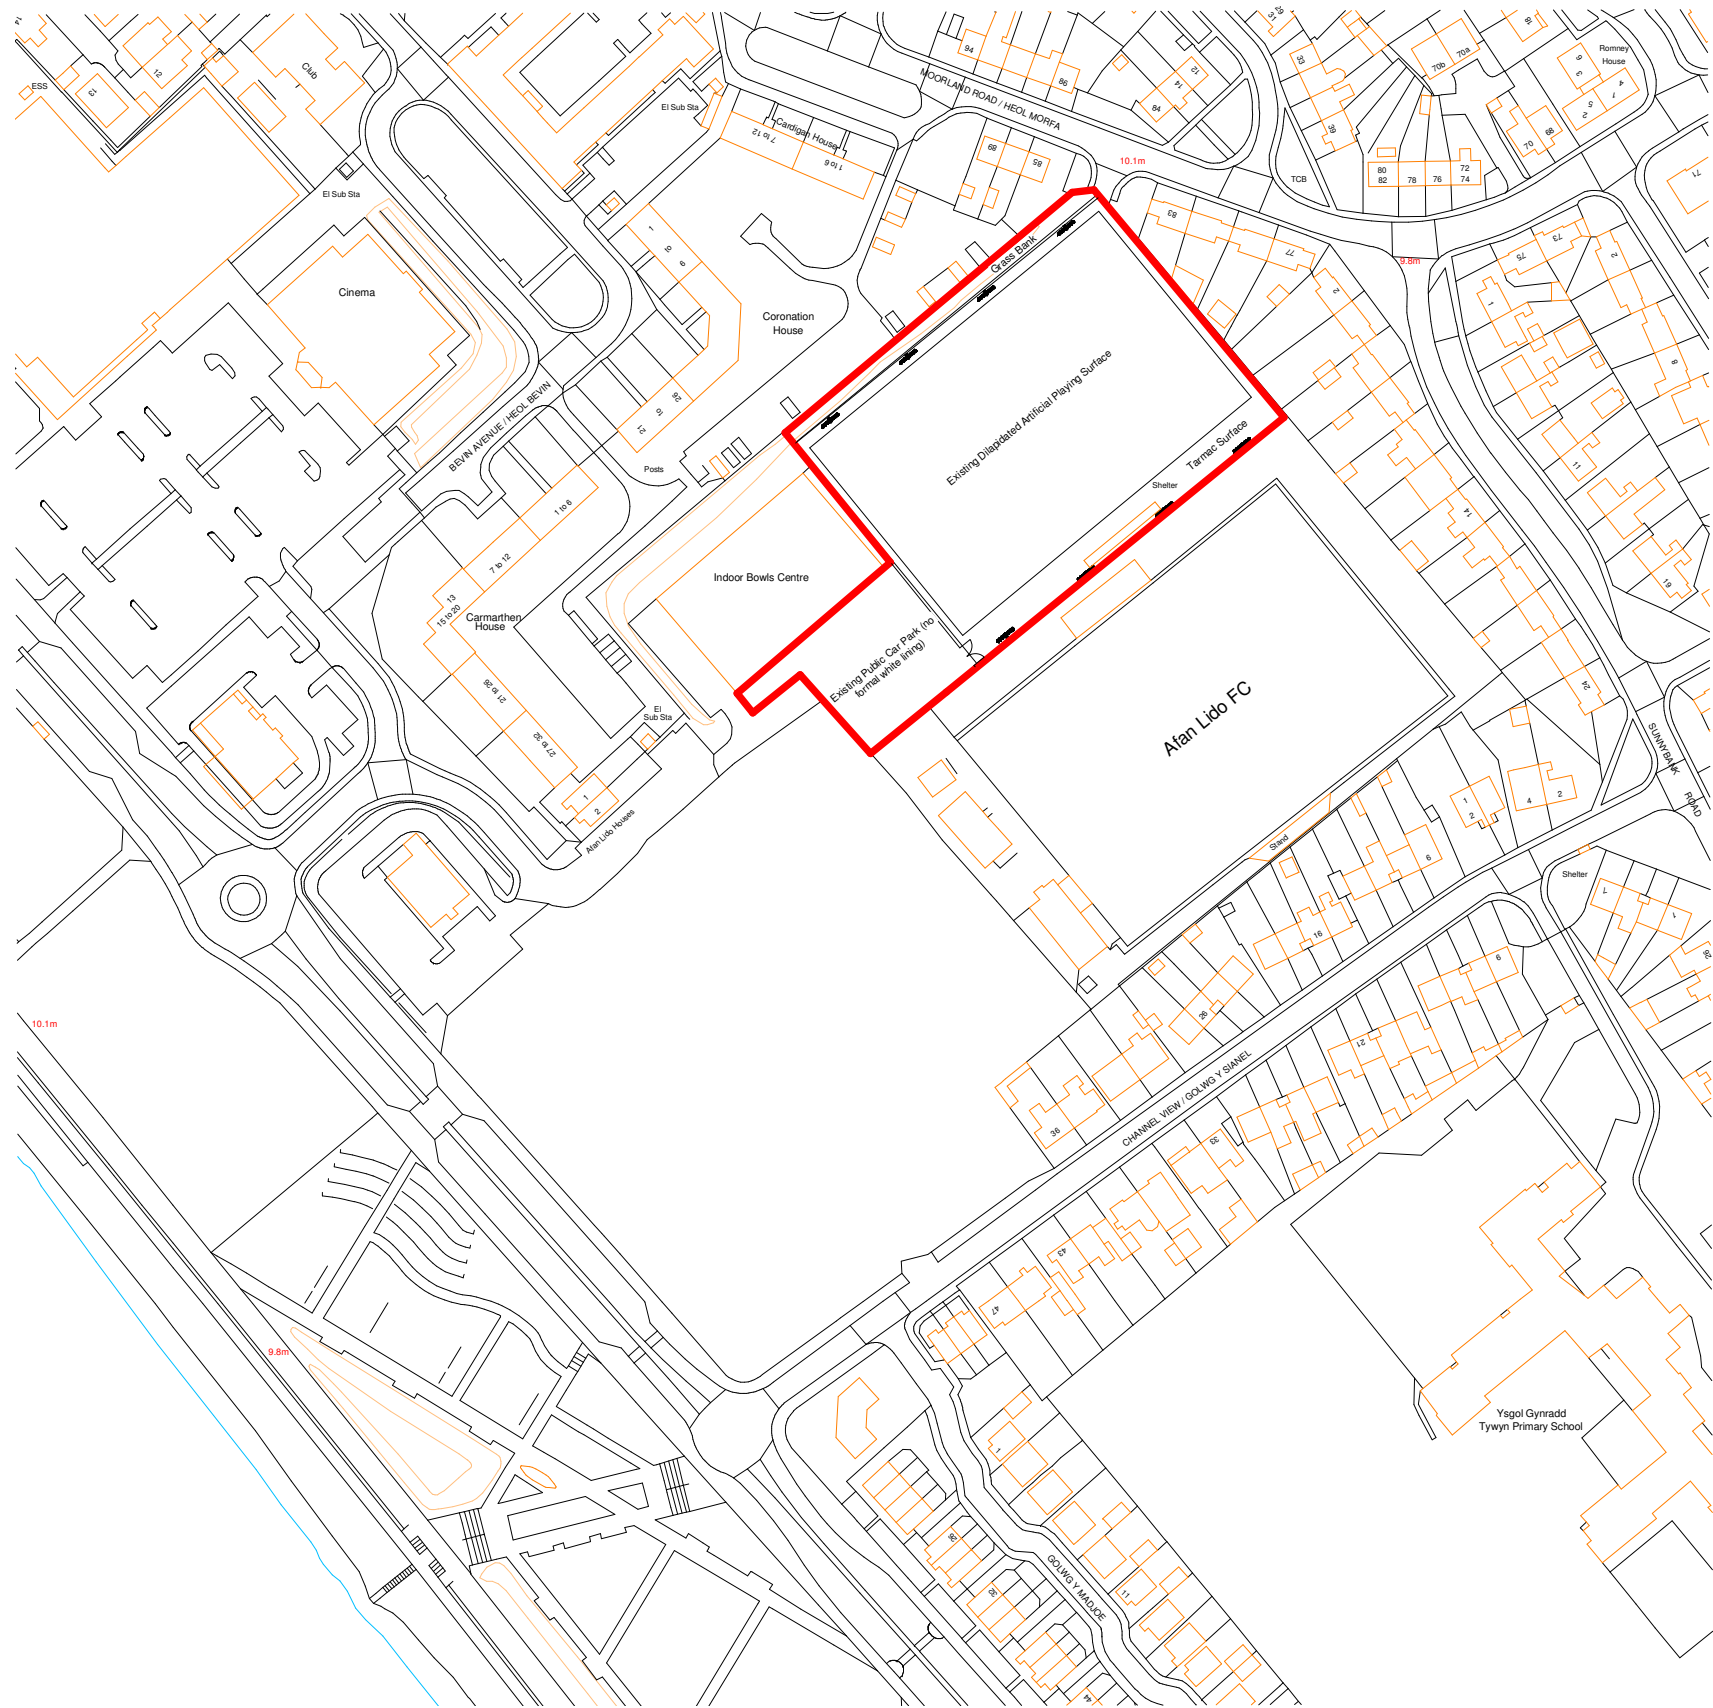


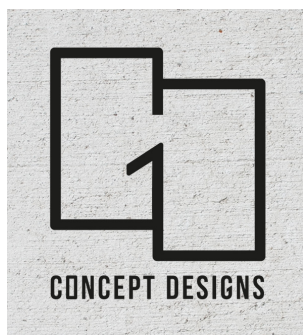

NOTES:

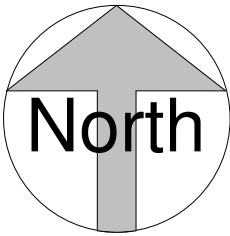

DRAWING STATUS

Planning

PROJECT

Afan United FC

TITLE

Location Plan

CLIENT

Afan United FC

DRAWN BY
Gareth Owen

DATE
21.03.24

SCALE (@A3)
1 : 2000

PROJECT NO.
GOCD AUFC01

DRAWING NO.
PA100

REV
P01

GO CONCEPT DESIGNS LTD, 73 MARINER'S QUAY, PORT TALBOT, SA12 6AN
gareth@goconceptdesigns.co.uk

1

Location Plan

1 : 2000