



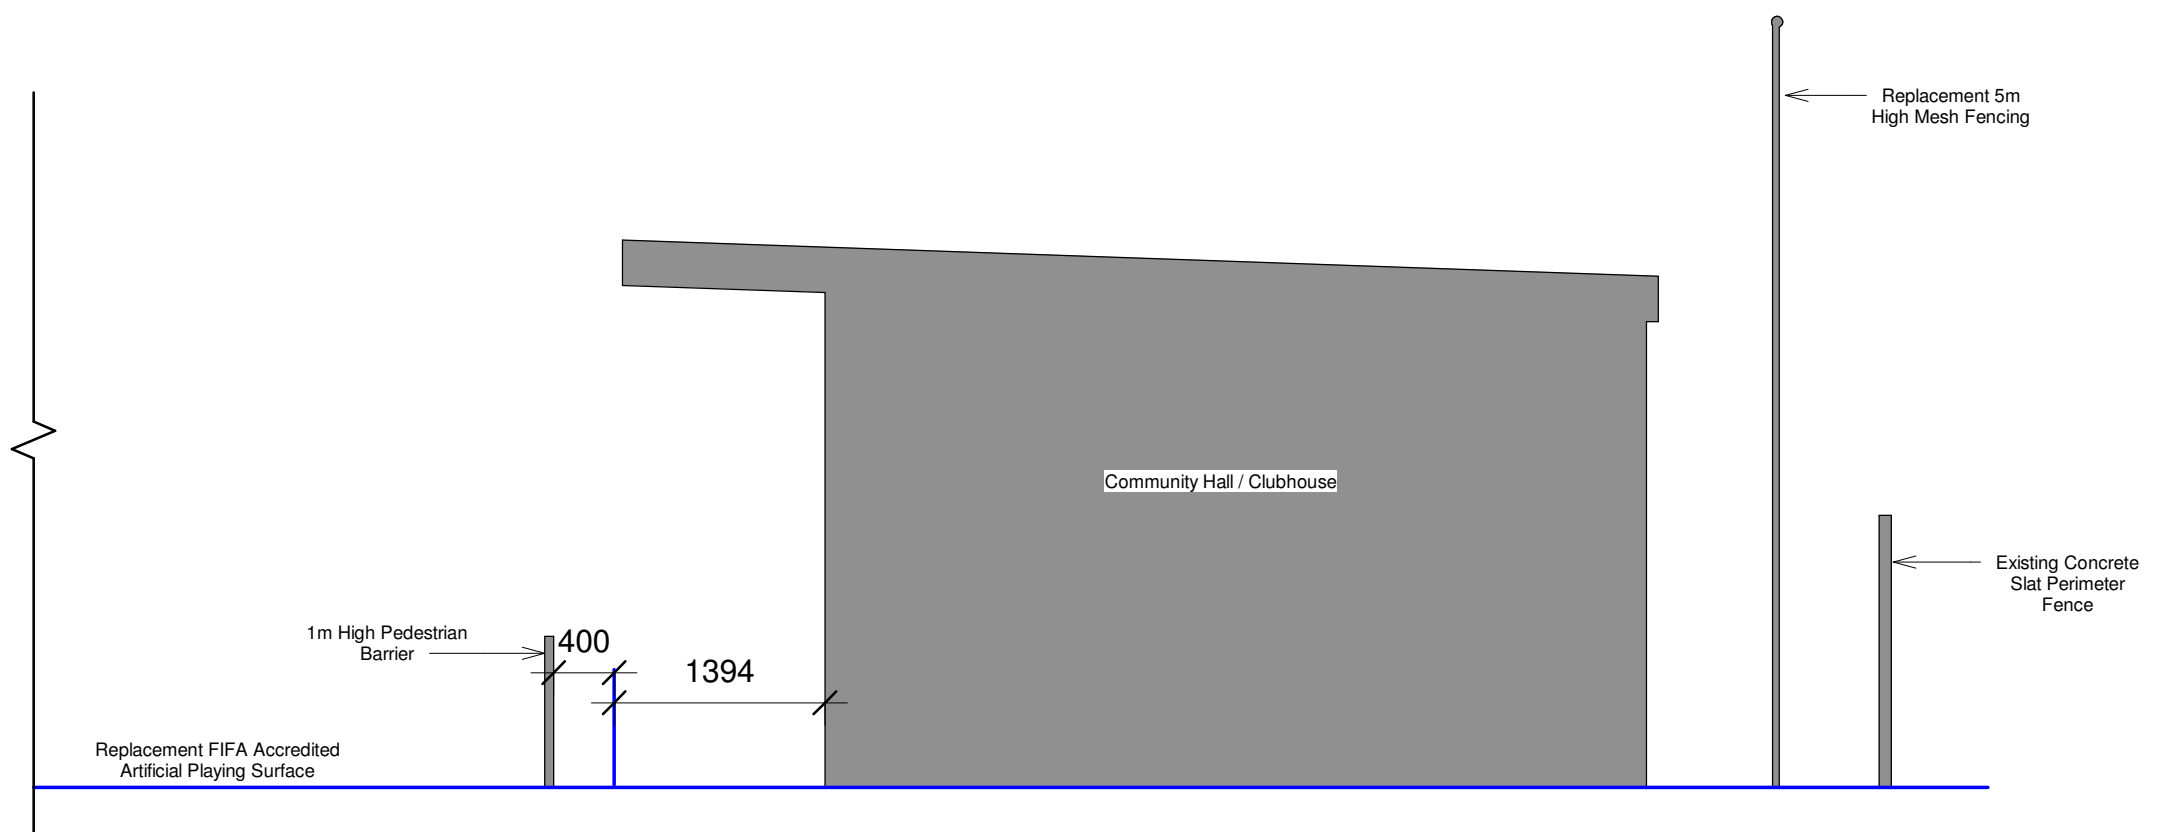

1
Section Thro' Hall
1 : 50

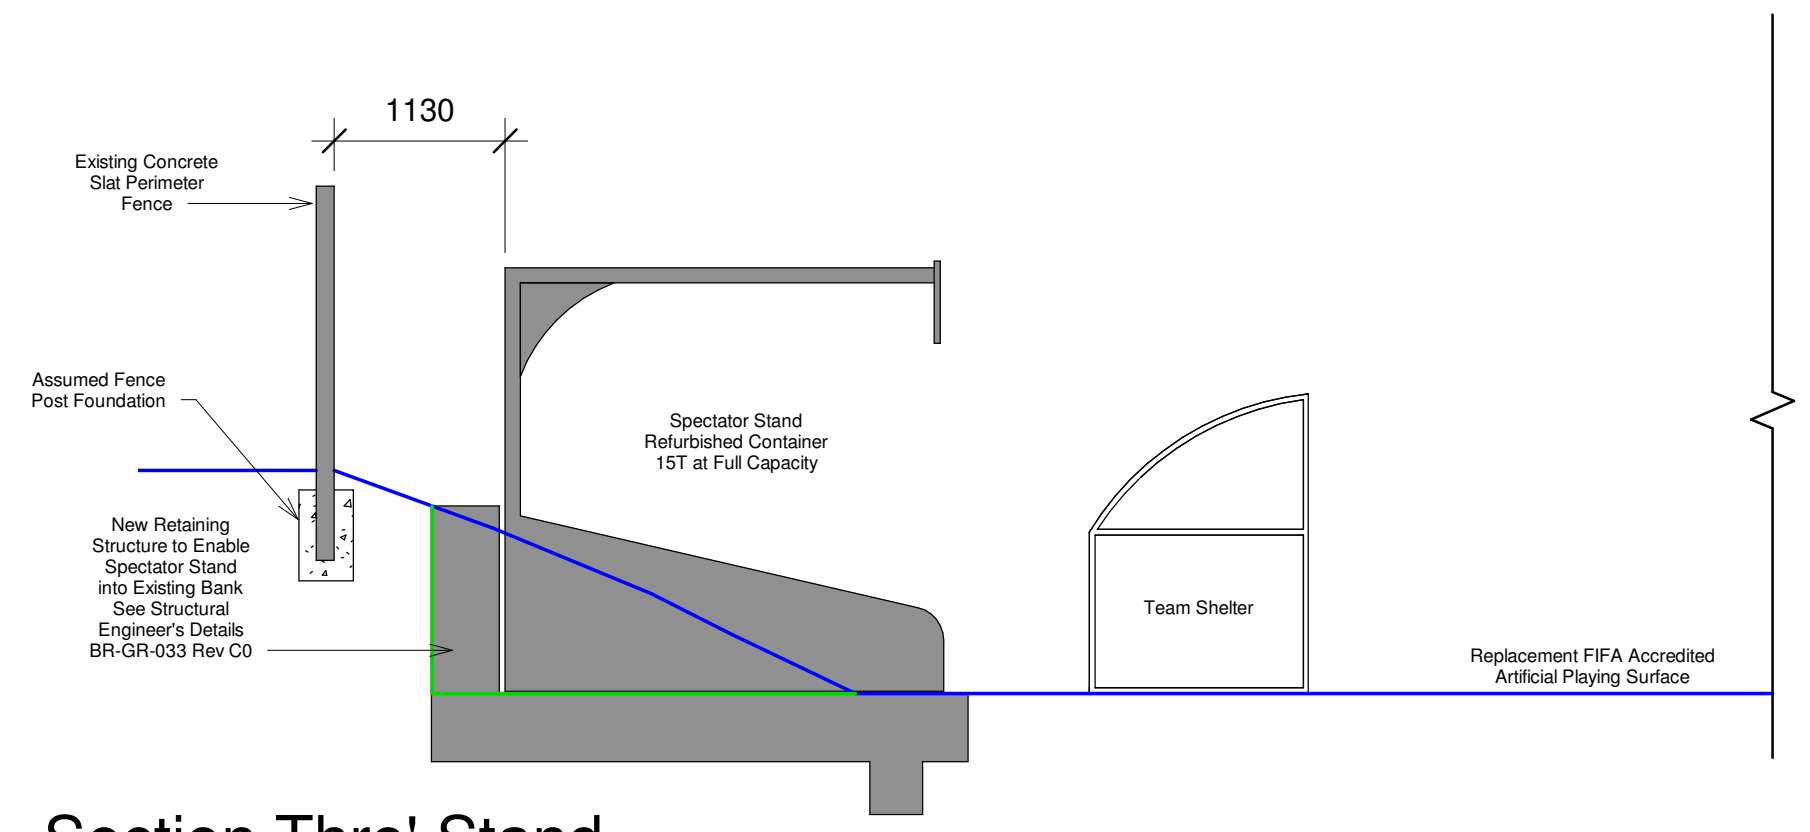

2
Section Thro' Stand
1 : 50

NOTES:

Existing Level

Proposed Level

CONCEPT DESIGNS

DRAWING STATUS	
Planning	
PROJECT	
Afan United FC	
TITLE	
Site Sections	
CLIENT	
Afan United FC	
DRAWN BY Gareth Owen	DATE 21.03.24
SCALE (@A3) 1 : 50	PROJECT NO. GOCD AUFC01
DRAWING NO. PA104	REV P01

GO CONCEPT DESIGNS LTD, 73 MARINER'S QUAY, PORT TALBOT, SA12 6AN
gareth@goconceptdesigns.co.uk