


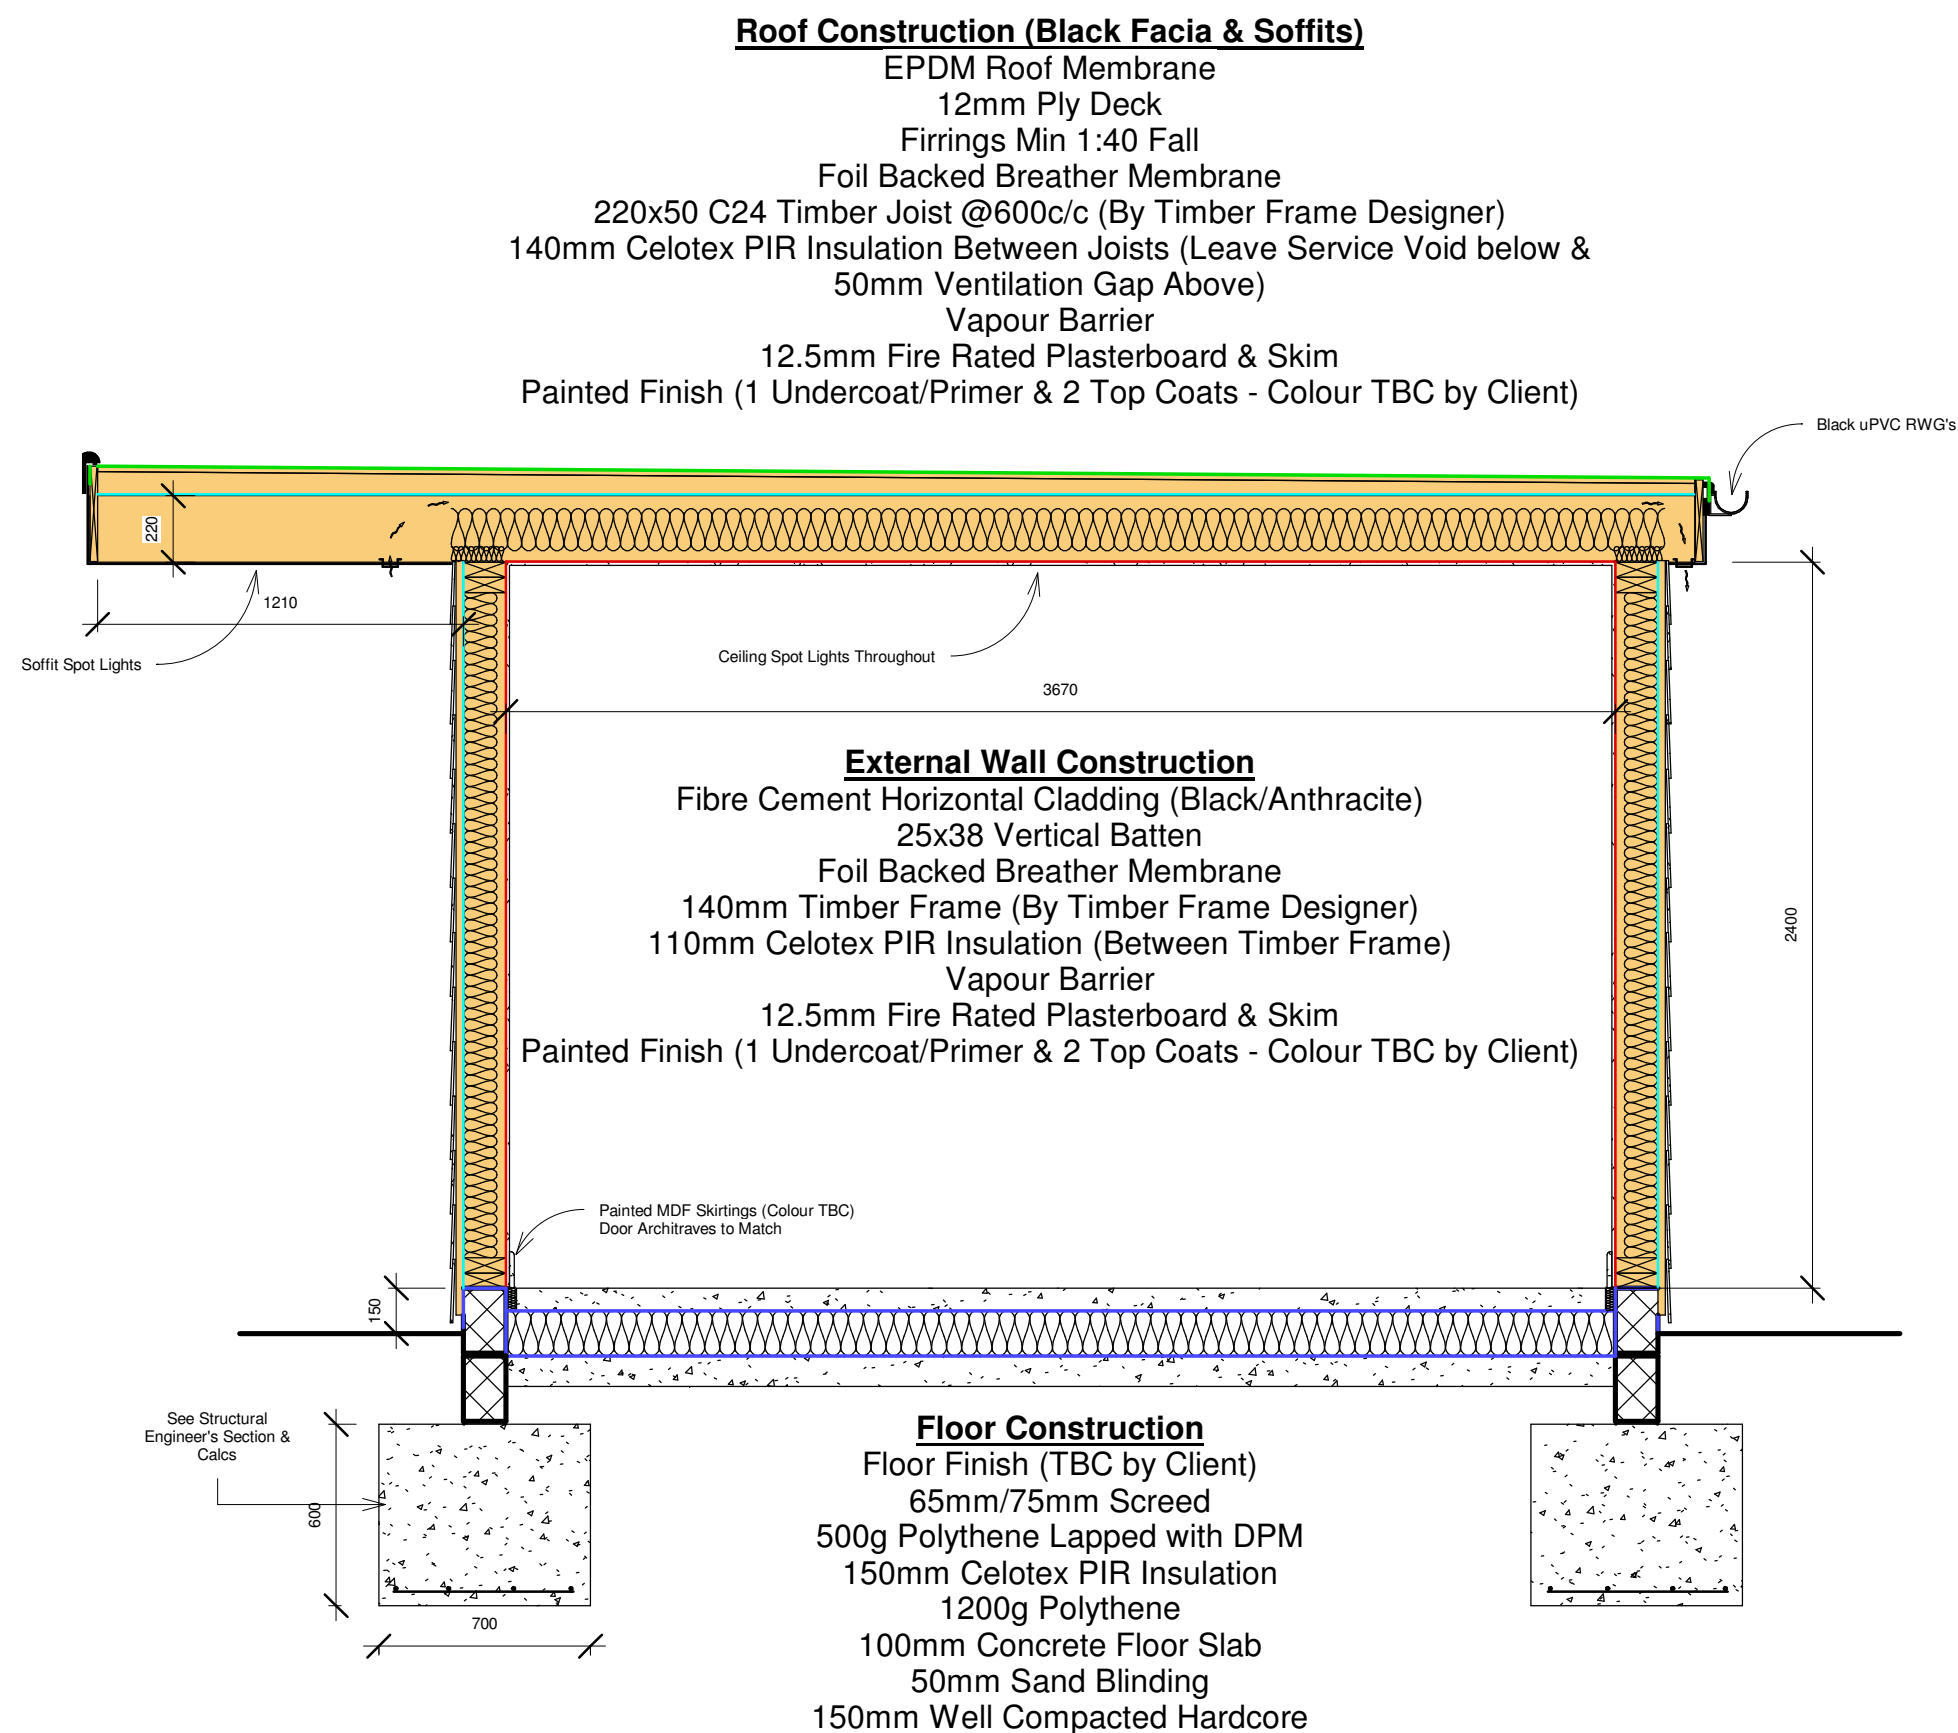

NOTES:



DRAWING STATUS

Planning

PROJECT

Afan United FC Changing Rooms

TITLE

Detailed Section - Changing Rooms

CLIENT

Afan United FC

DRAWN BY
Gareth Owen

DATE
21.03.24

SCALE (@A3)
1 : 25

PROJECT NO.
GOCD-AUFC

DRAWING NO.
PA202

REV
P01

GO CONCEPT DESIGNS LTD, 73 MARINER'S QUAY, PORT TALBOT, SA12 6AN
gareth@goconceptdesigns.co.uk

Section - Changing Rooms

1 : 25

1