



Roof Construction (Black Facia & Soffits)

EPDM Roof Membrane
12mm Ply Deck
Firrings Min 1:40 Fall
Foil Backed Breather Membrane
220x50 C24 Timber Joist @600c/c (By Timber Frame Designer)
140mm Celotex PIR Insulation Between Joists (Leave Service Void below &
50mm Ventilation Gap Above)
Vapour Barrier
12.5mm Fire Rated Plasterboard & Skim
Painted Finish (1 Undercoat/Primer & 2 Top Coats - Colour TBC by Client)

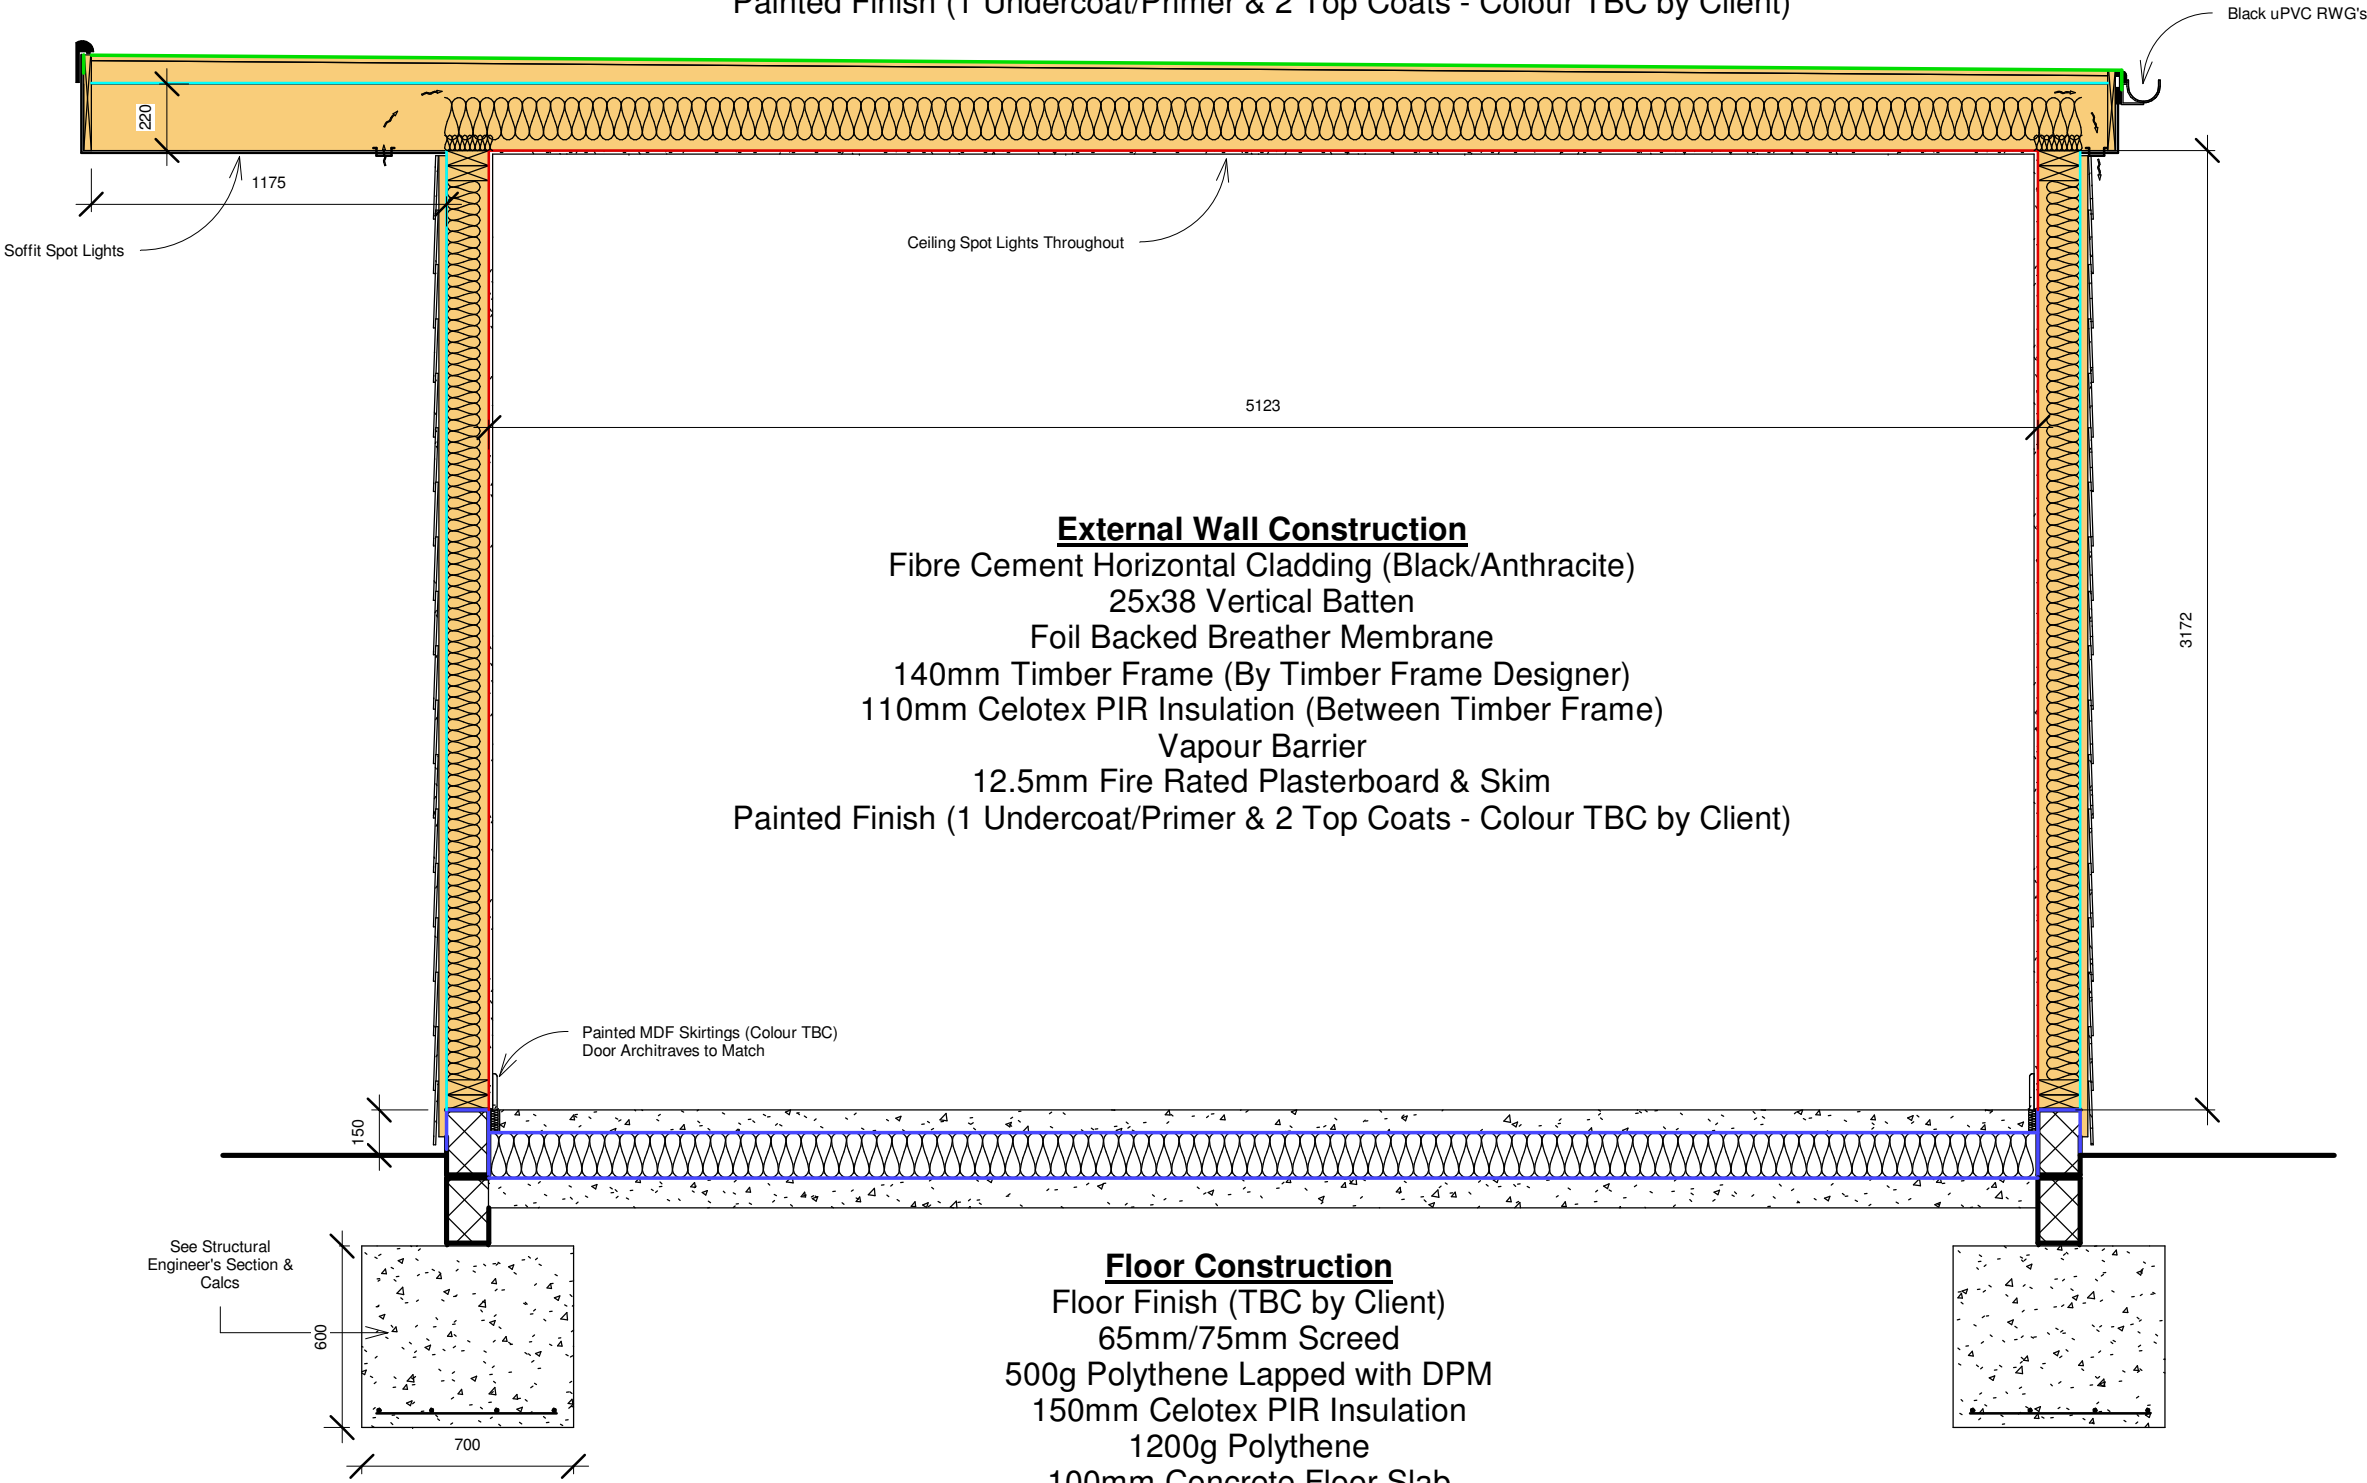

NOTES:

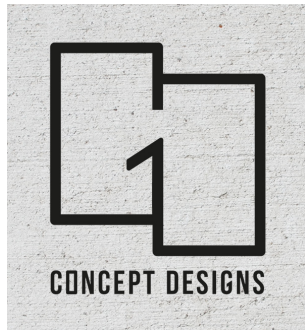

DRAWING STATUS	
Planning	
PROJECT	
Afan United FC Changing Rooms	
TITLE	
Detailed Section - Community Hall	
CLIENT	
Afan United FC	
DRAWN BY	DATE
Gareth Owen	21.03.24
SCALE (@A3)	PROJECT NO.
1 : 25	GOCD-AUFC
DRAWING NO.	REV
PA300	P01
GO CONCEPT DESIGNS LTD, 73 MARINER'S QUAY, PORT TALBOT, SA12 6AN	
gareth@goconceptdesigns.co.uk	