


Former Gellinudd Hospital

Gellinudd, Pontardawe

Tree Constraints Plan

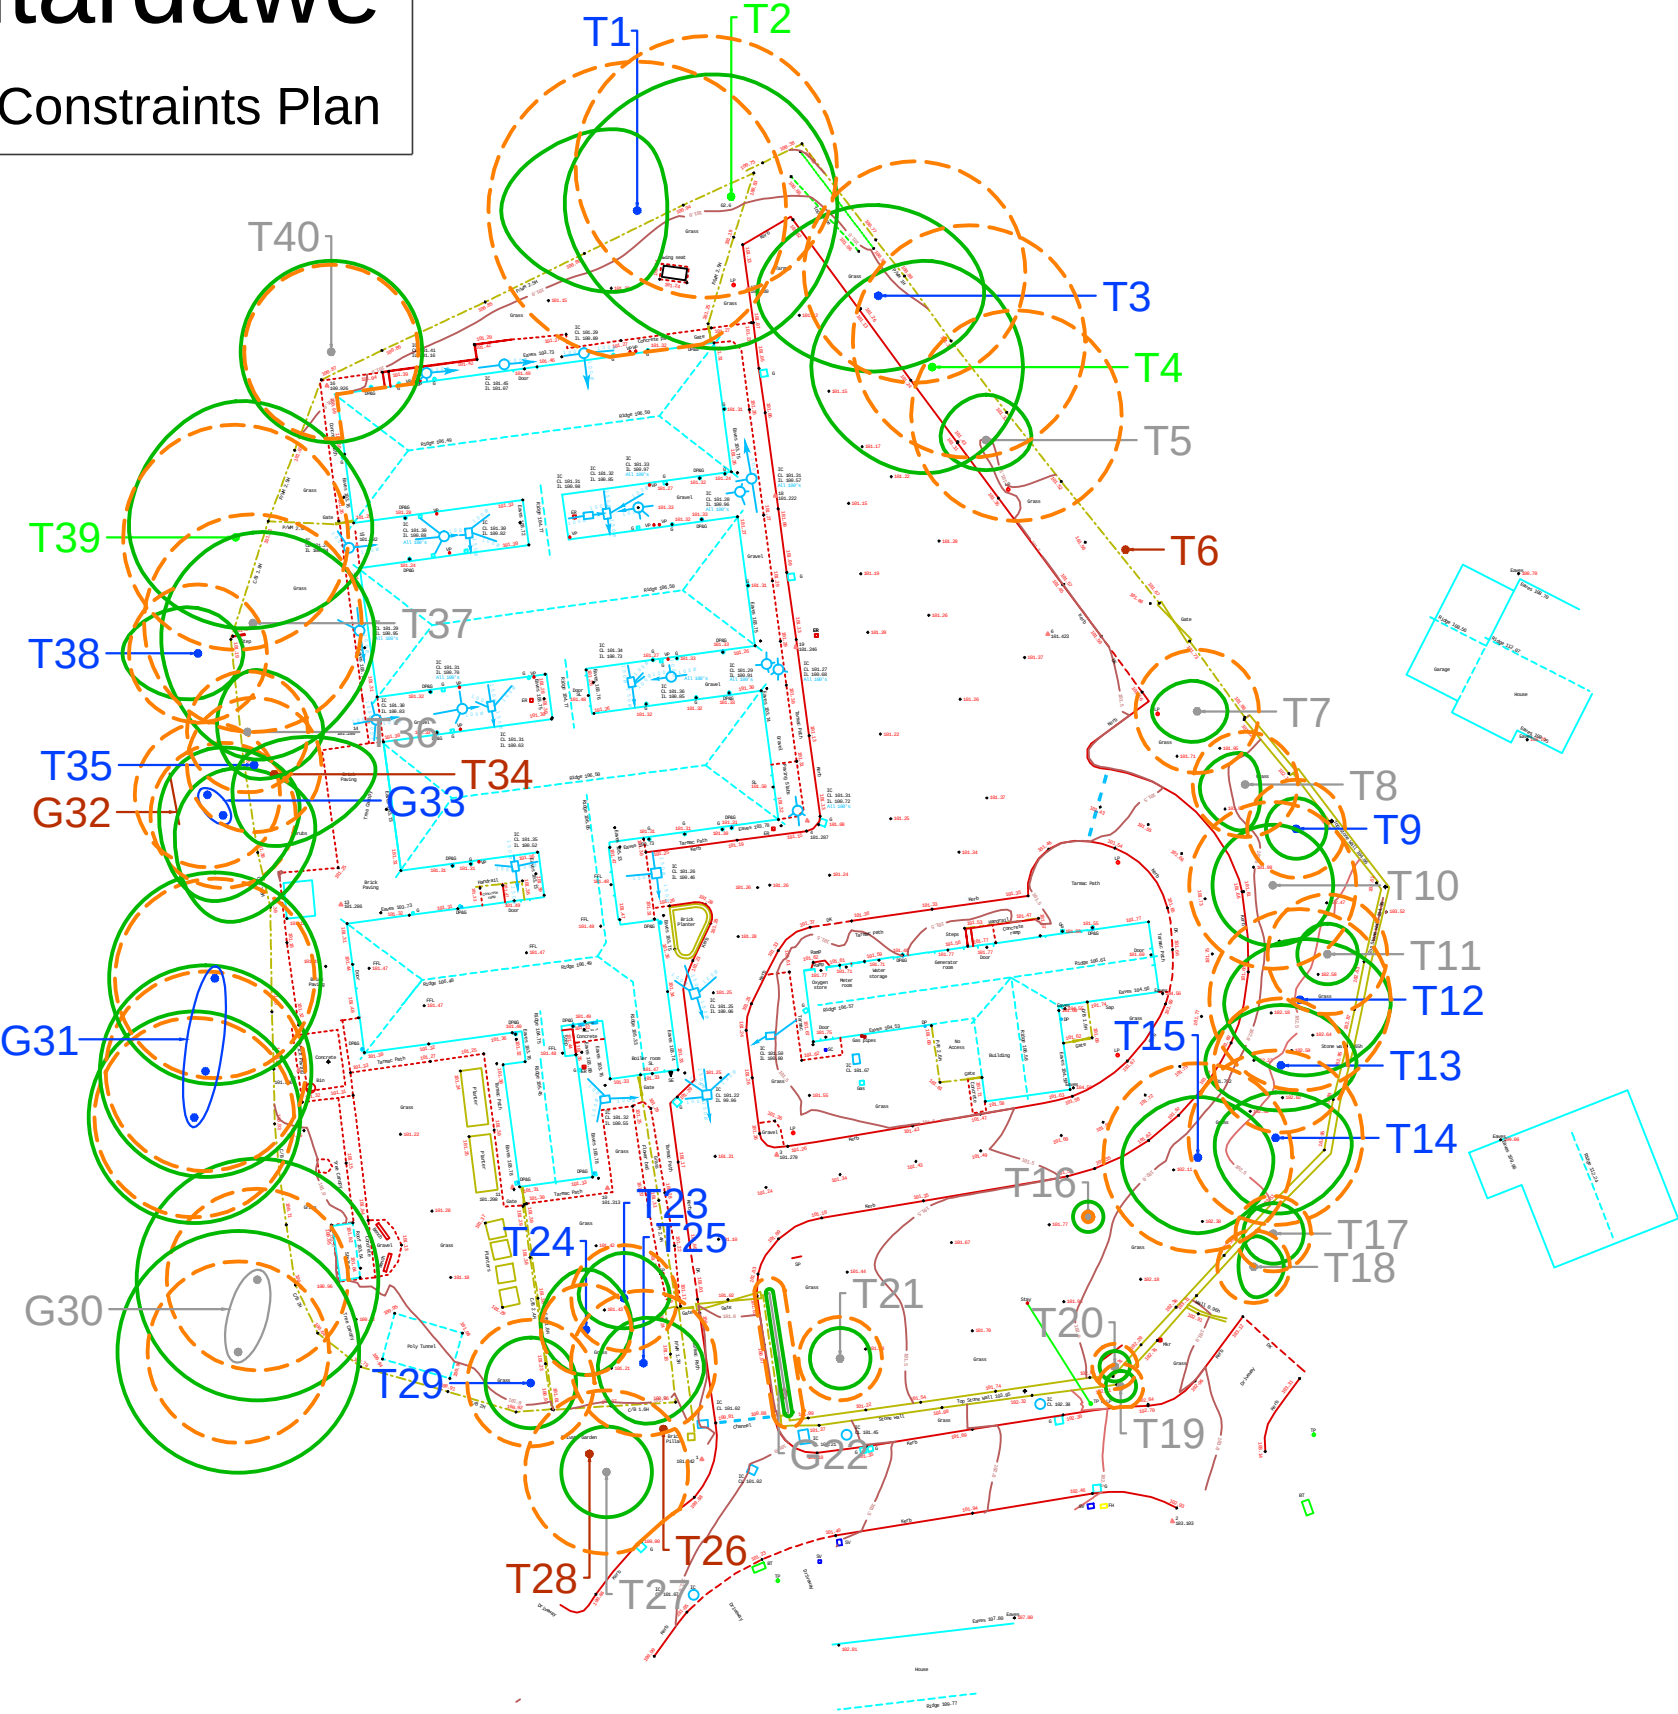

10m

Tree Constraints Plan

Root Protection Area
Tree Category
Tree Number
Canopy Spread

Category A Trees
Category B Trees
Category C Trees
Category U Trees

Scale 1:500 @A3
01/2024

Former Gellinudd Hospital

Gellinudd, Pontardawe

Tree Constraints Plan

