




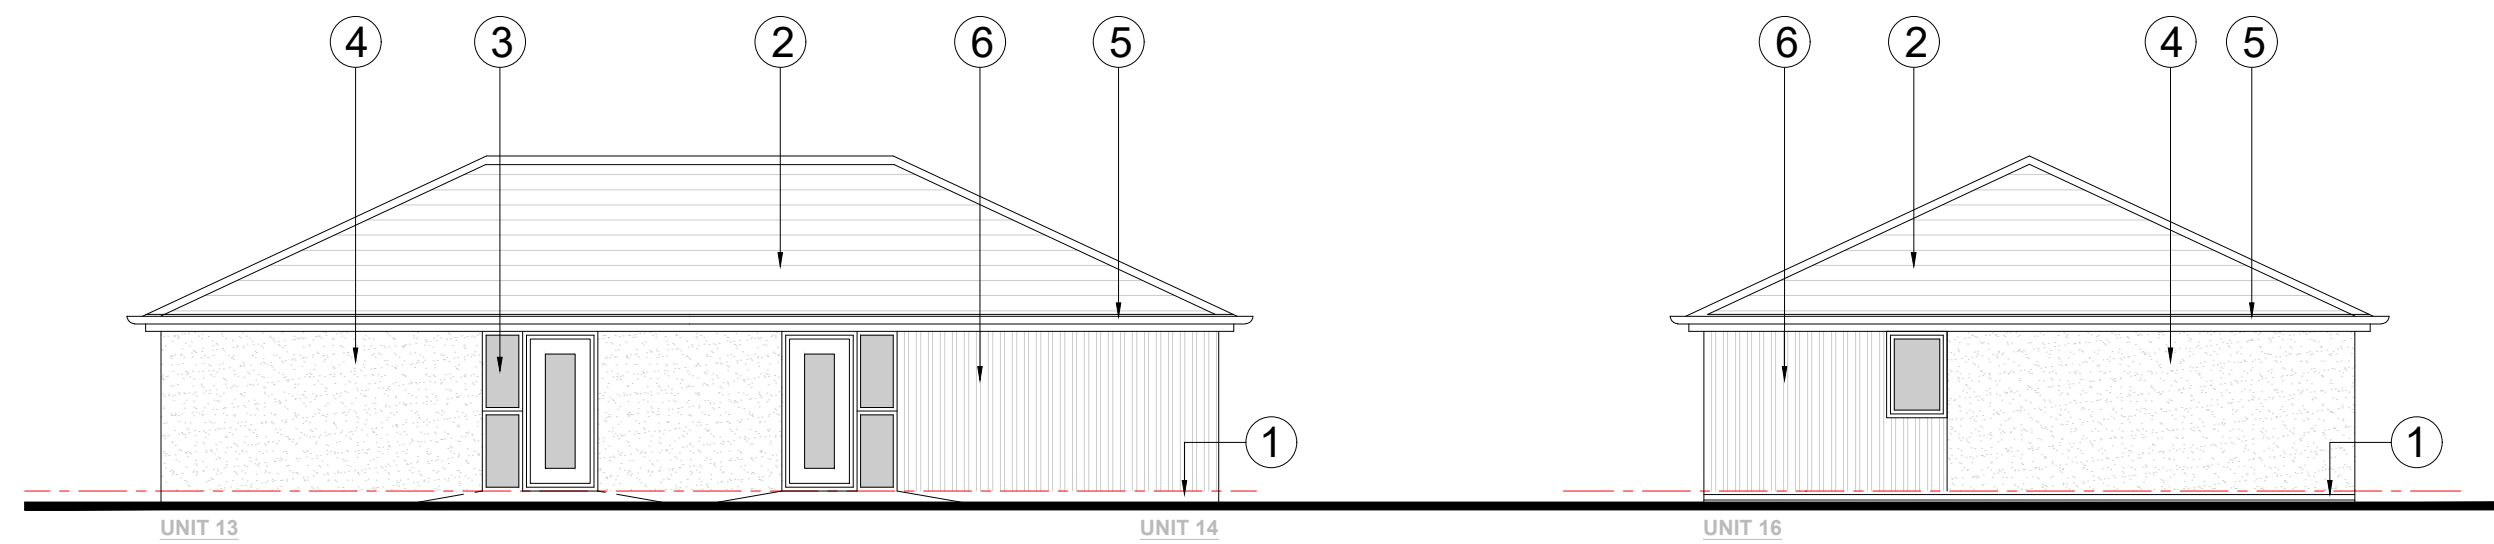


ELEVATION 1

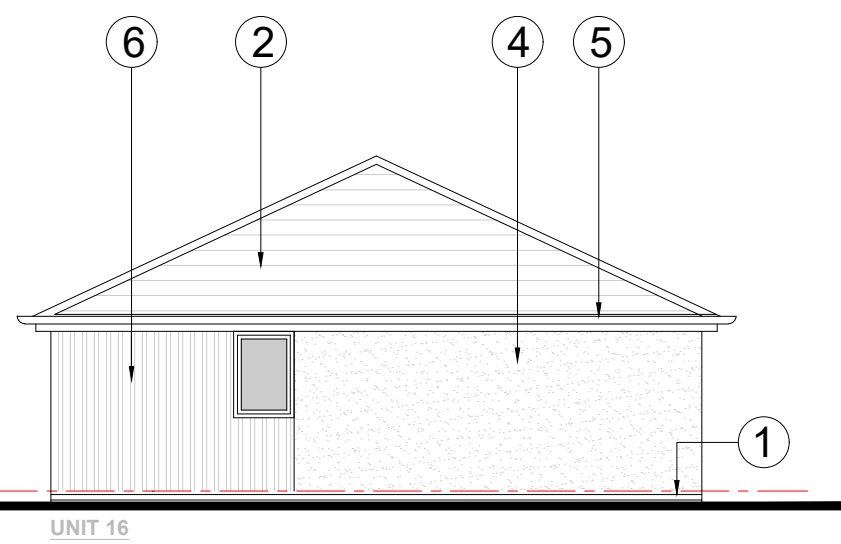


ELEVATION 2

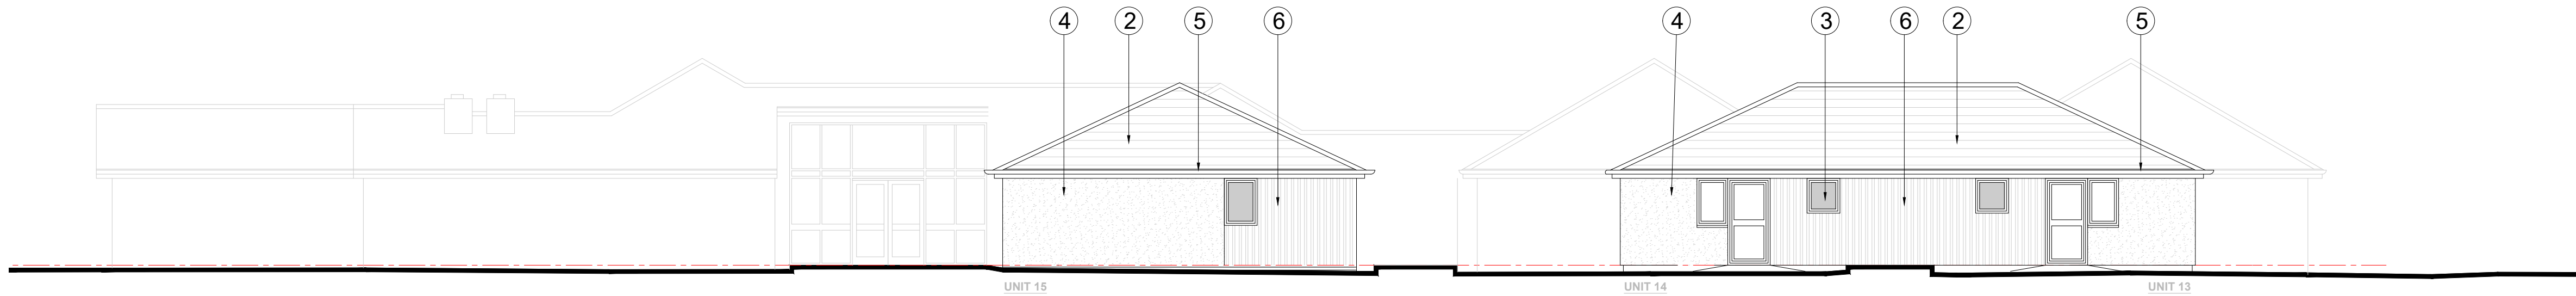


ELEVATION 3

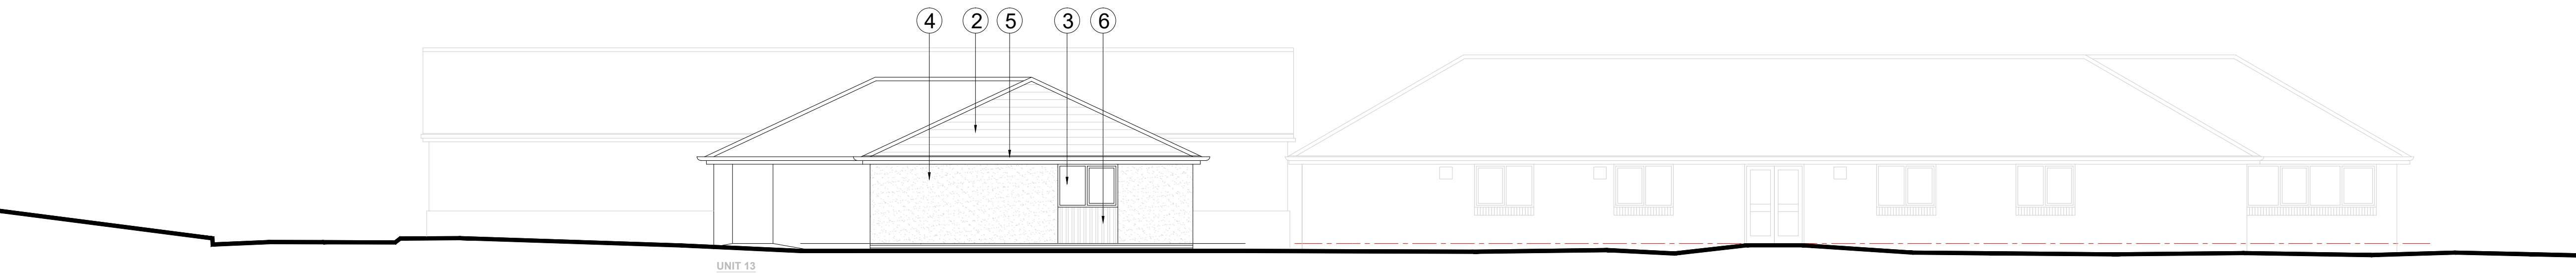


ELEVATION 4

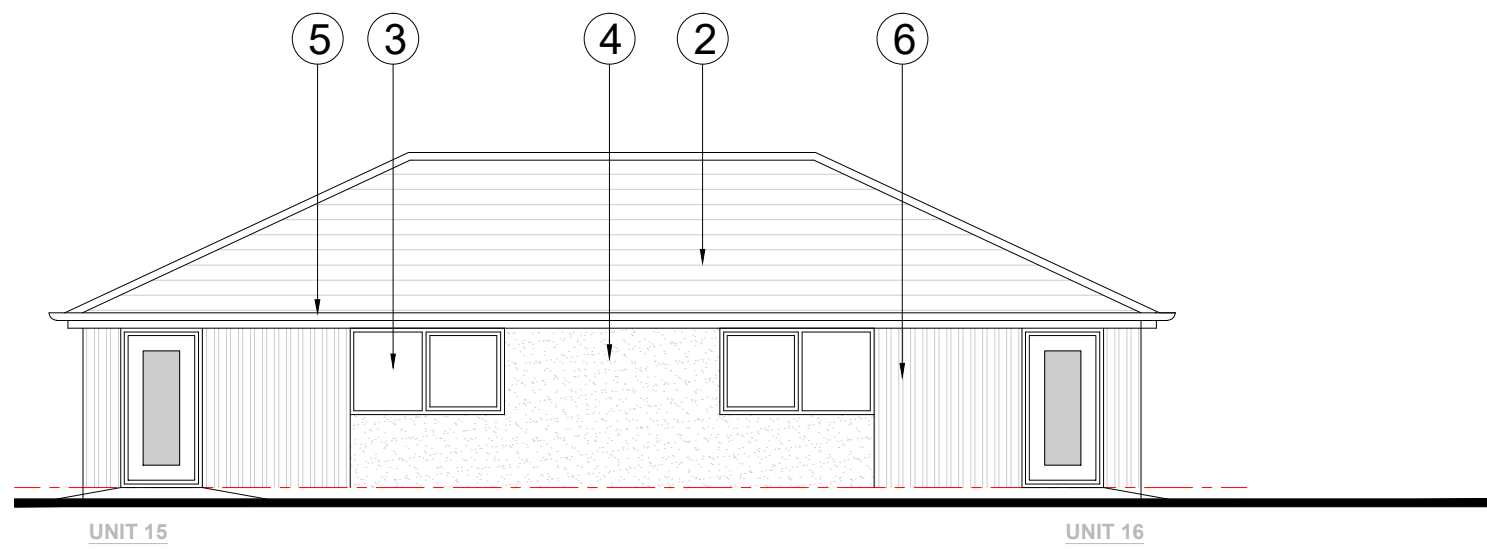

ELEVATION 5

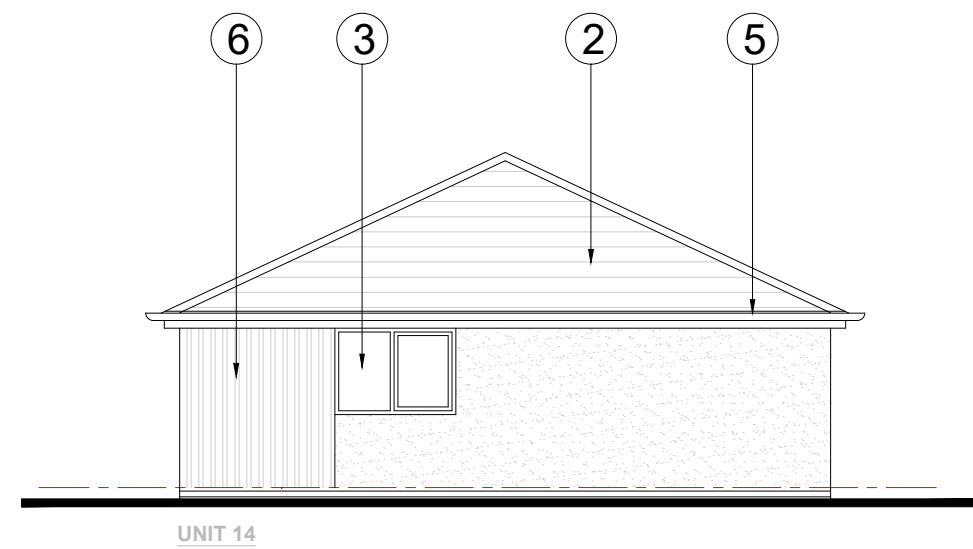


ELEVATION 6

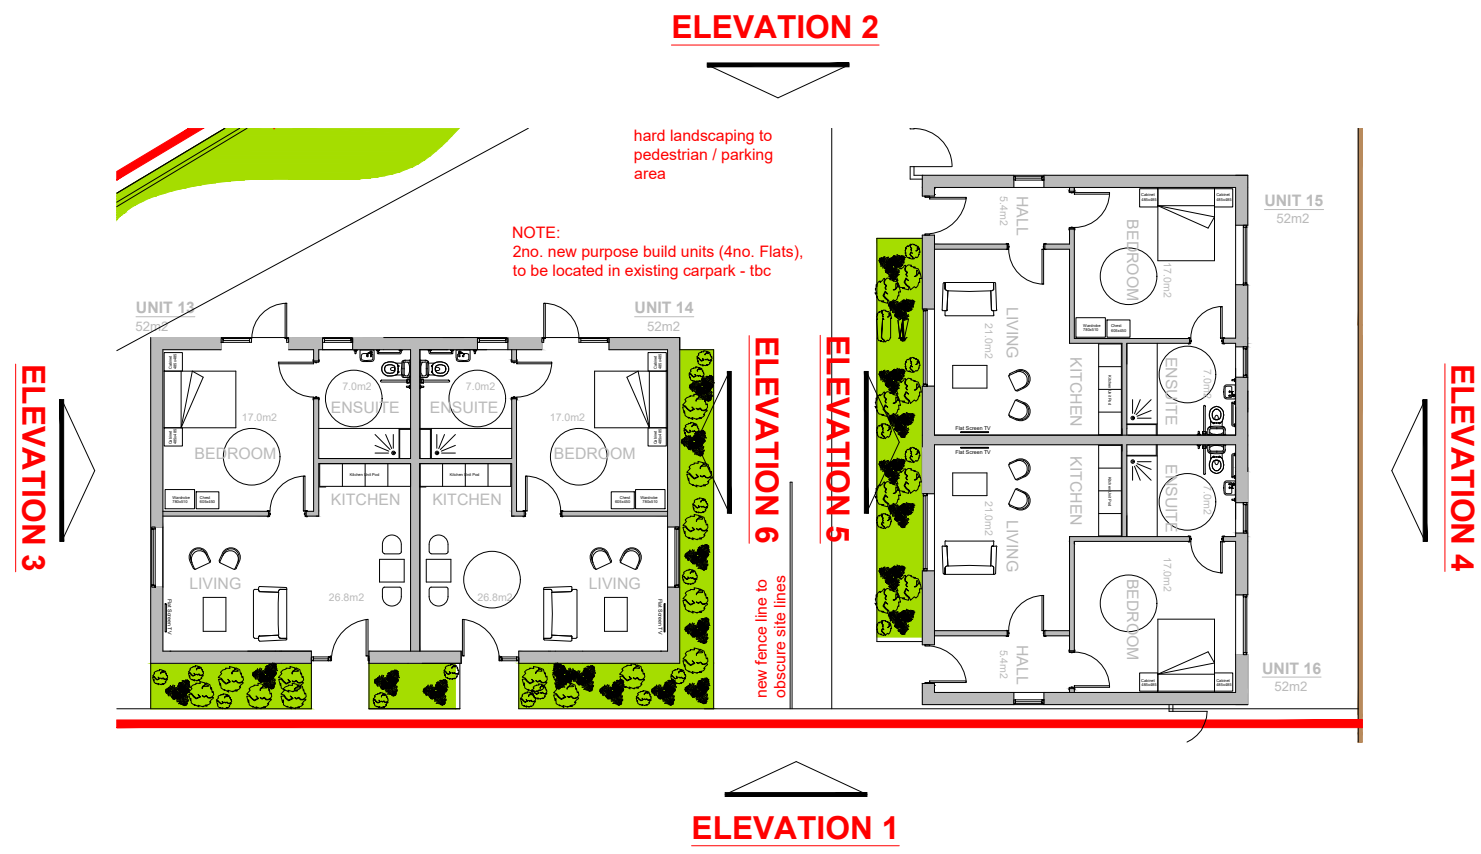

FINISHES NOTES:

1. Red facing brick
2. Brown concrete roof tiles
3. Upvc windows and doors
4. New thorough coloured render
5. Upvc rainwater good and downpipes
6. Vertical composite timber effect cladding

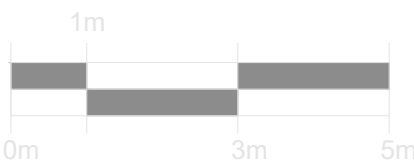

Proposed Elevations - New Build Units
1:100 @ A1

 HURLEY & DAVIES	12 Axis Court, Riverside Business Park Swansea, SA7 8AJ TEL : 01792 791100 FAX : 01792 541110 www.hurleyanddaves.co.uk contact@hurleyanddaves.co.uk 206 High Street, Blackwood, Caerphilly, NP12 1AJ TEL : 01495 223281	Revisions:			
		Rev	Date	Init	Description
		This drawing must not be scaled, figured dimensions and levels should be used. Any inaccuracies must be notified to the Contract Administrator.			
		DRAWING STATUS: Planning			
Drawing No. HD5089.AR.01.00.172		Rev.			
Client:	SWP	Scale:	as shown		
Project:	Gelli Nudd - Refurbishment	Date:	24/10/23		
Title:	Proposed Elevations - New Build Units	Drawn:	PH		
		Checked:	LH		
		Approved:			