


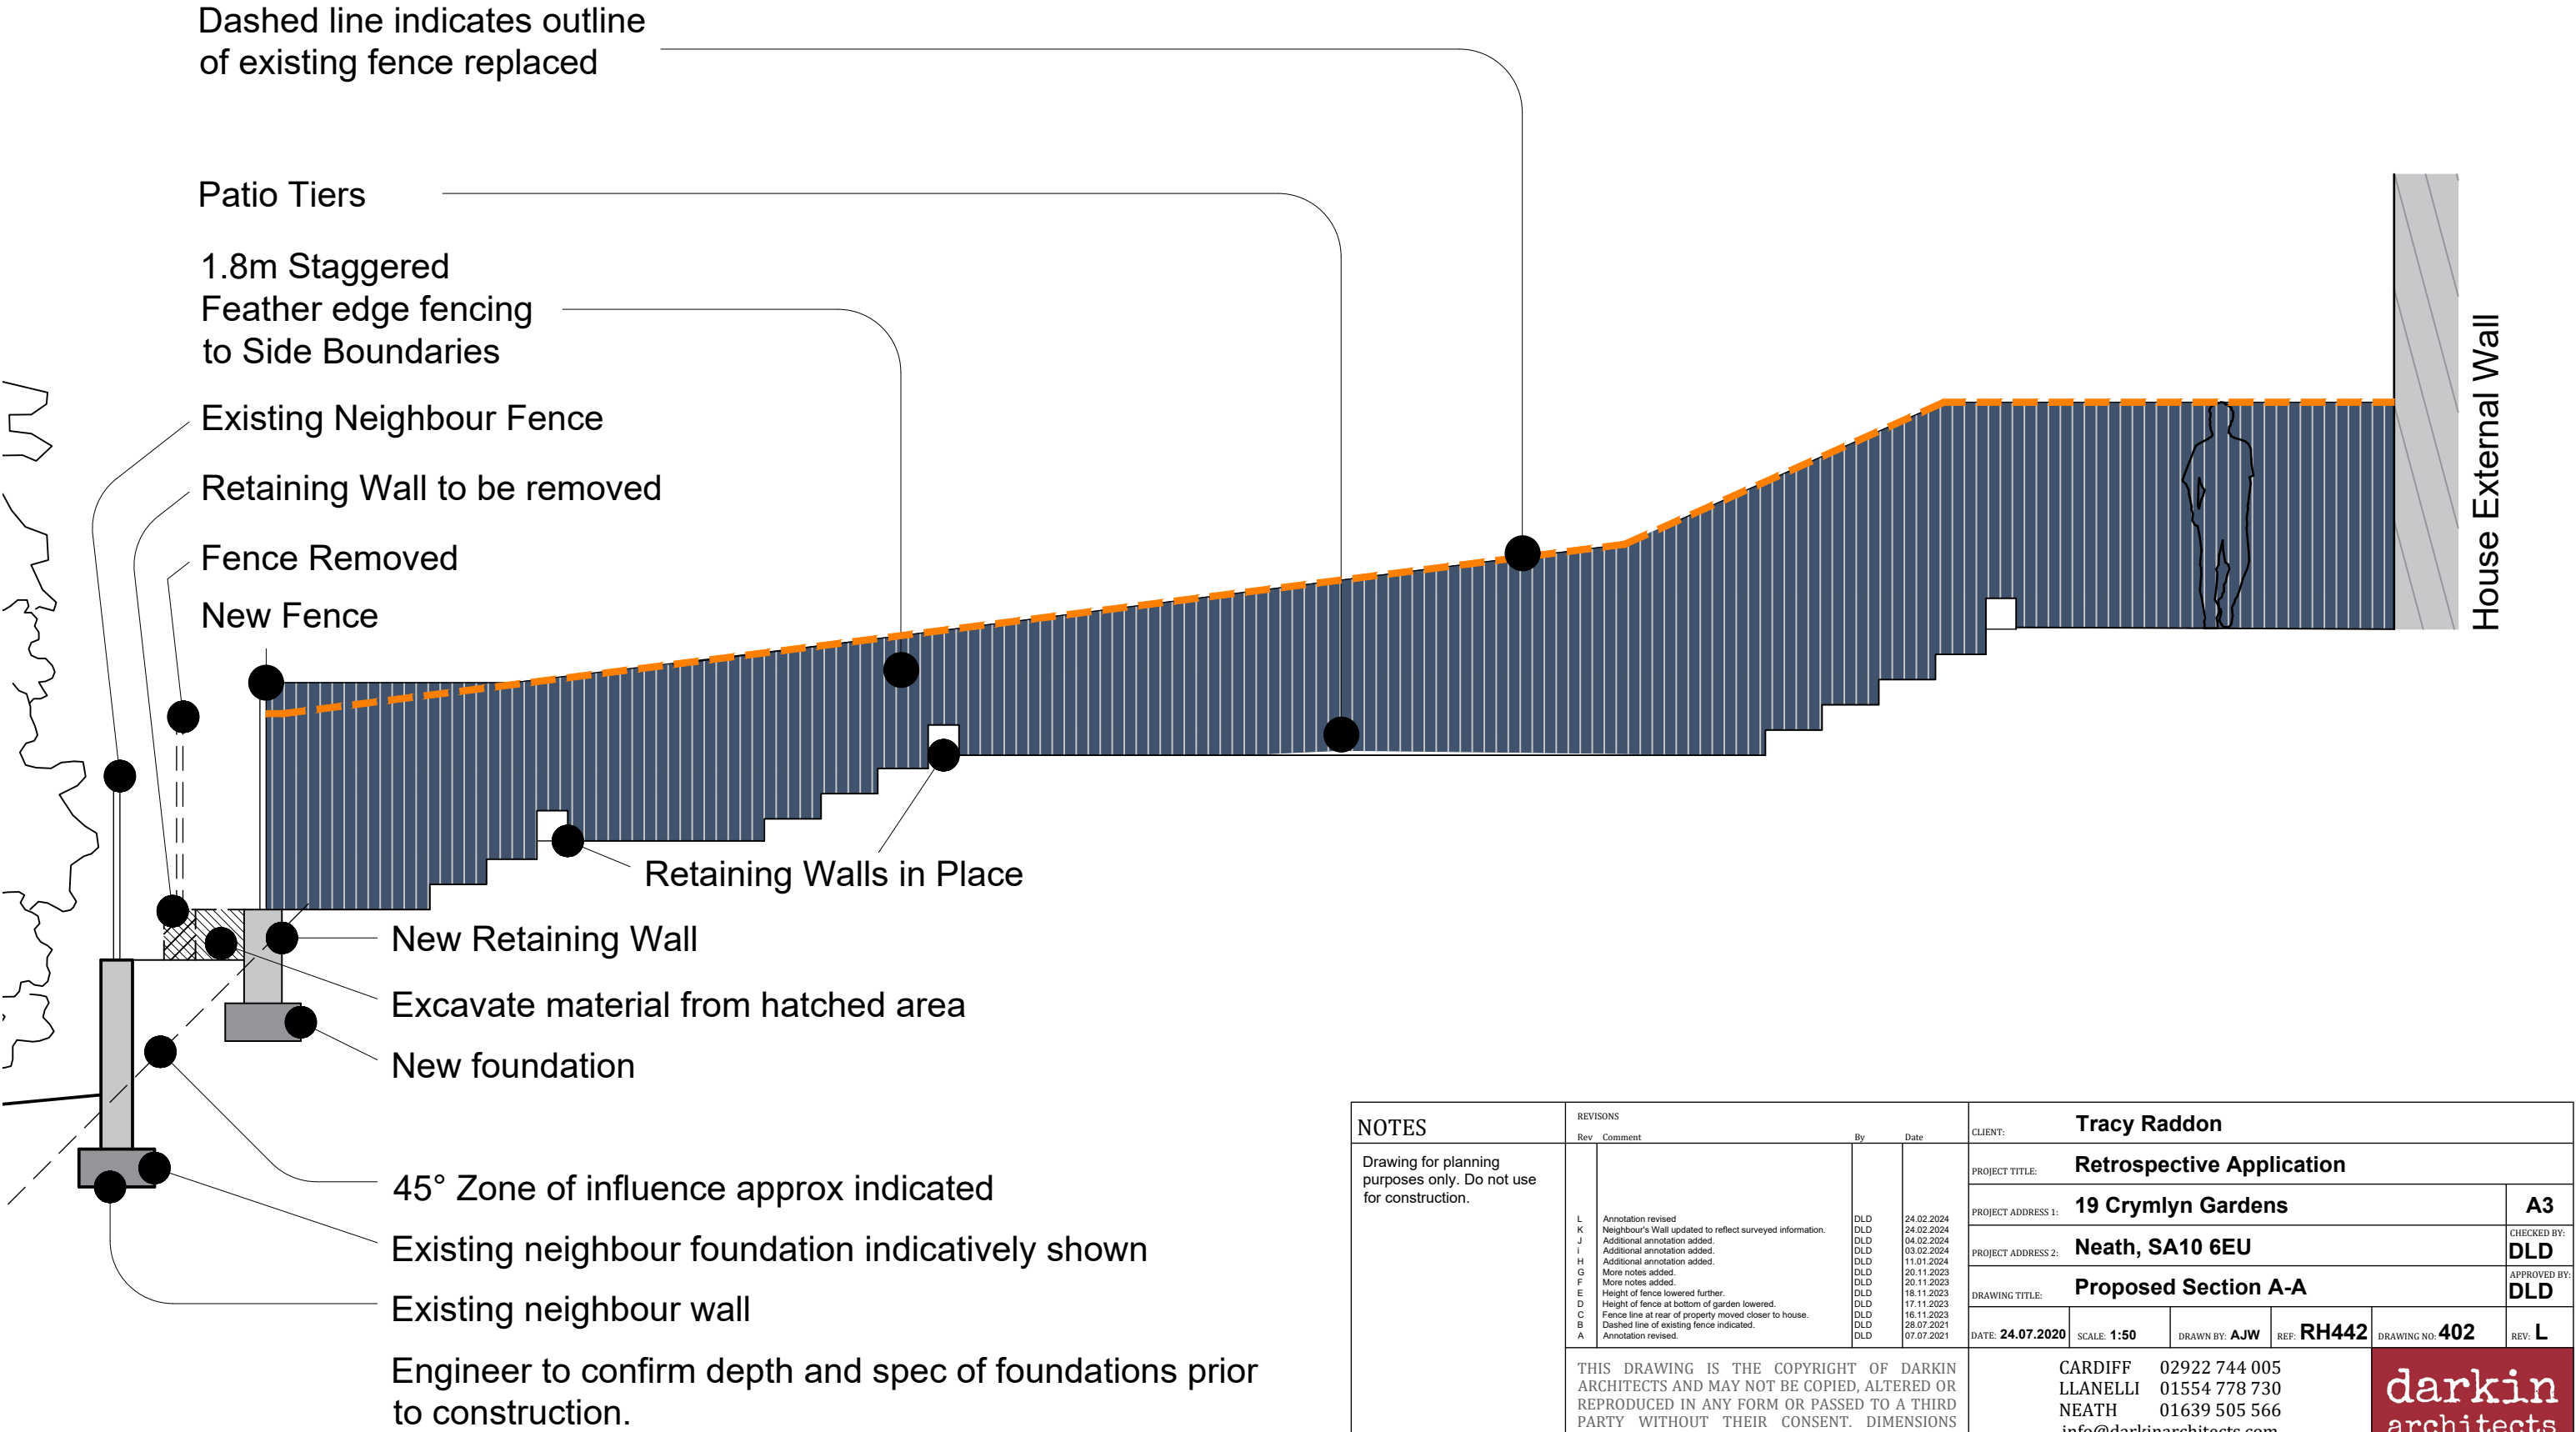

NOTES		REVISIONS		CLIENT: Tracy Raddon	
Rev	Comment	By	Date	PROJECT TITLE: Retrospective Application	
L	Annotation revised	DLD	24.02.2024	PROJECT ADDRESS 1: 19 Crymlyn Gardens	
K	Neighbour's Wall updated to reflect surveyed information.	DLD	24.02.2024	PROJECT ADDRESS 2: Neath, SA10 6EU	
J	Additional annotation added.	DLD	04.02.2024	DRAWING TITLE: Proposed Section A-A	
I	Additional annotation added.	DLD	03.02.2024	DATE: 24.07.2020	
H	Additional annotation added.	DLD	11.01.2024	SCALE: 1:50	
G	More notes added.	DLD	20.11.2023	DRAWN BY: AJW	
F	More notes added.	DLD	20.11.2023	REF: RH442	
E	Height of fence lowered further.	DLD	18.11.2023	DRAWING NO: 402	
D	Height of fence at bottom of garden lowered.	DLD	17.11.2023	REV: L	
C	Fence line at rear of property moved closer to house.	DLD	16.11.2023	THIS DRAWING IS THE COPYRIGHT OF DARKIN ARCHITECTS AND MAY NOT BE COPIED, ALTERED OR REPRODUCED IN ANY FORM OR PASSED TO A THIRD PARTY WITHOUT THEIR CONSENT. DIMENSIONS MUST BE CHECKED AND VERIFIED ON SITE AND ANY DISCREPANCIES SHOULD BE REPORTED TO THE ARCHITECT. THIS DRAWING MUST NOT BE SCALED AND SHOULD BE READ IN CONJUNCTION WITH ALL OTHER CONSULTANT'S DRAWINGS. IF IN DOUBT ASK FOR CONFIRMATION.	
B	Dashed line of existing fence indicated.	DLD	28.07.2021		
A	Annotation revised.	DLD	07.07.2021	CARDIFF 02922 744 005 LLANELLI 01554 778 730 NEATH 01639 505 566 info@darkinarchitects.com © Copyright Darkin Architects 2024 RIBA Chartered Practice	

darkin
architects

drawing on
experience