


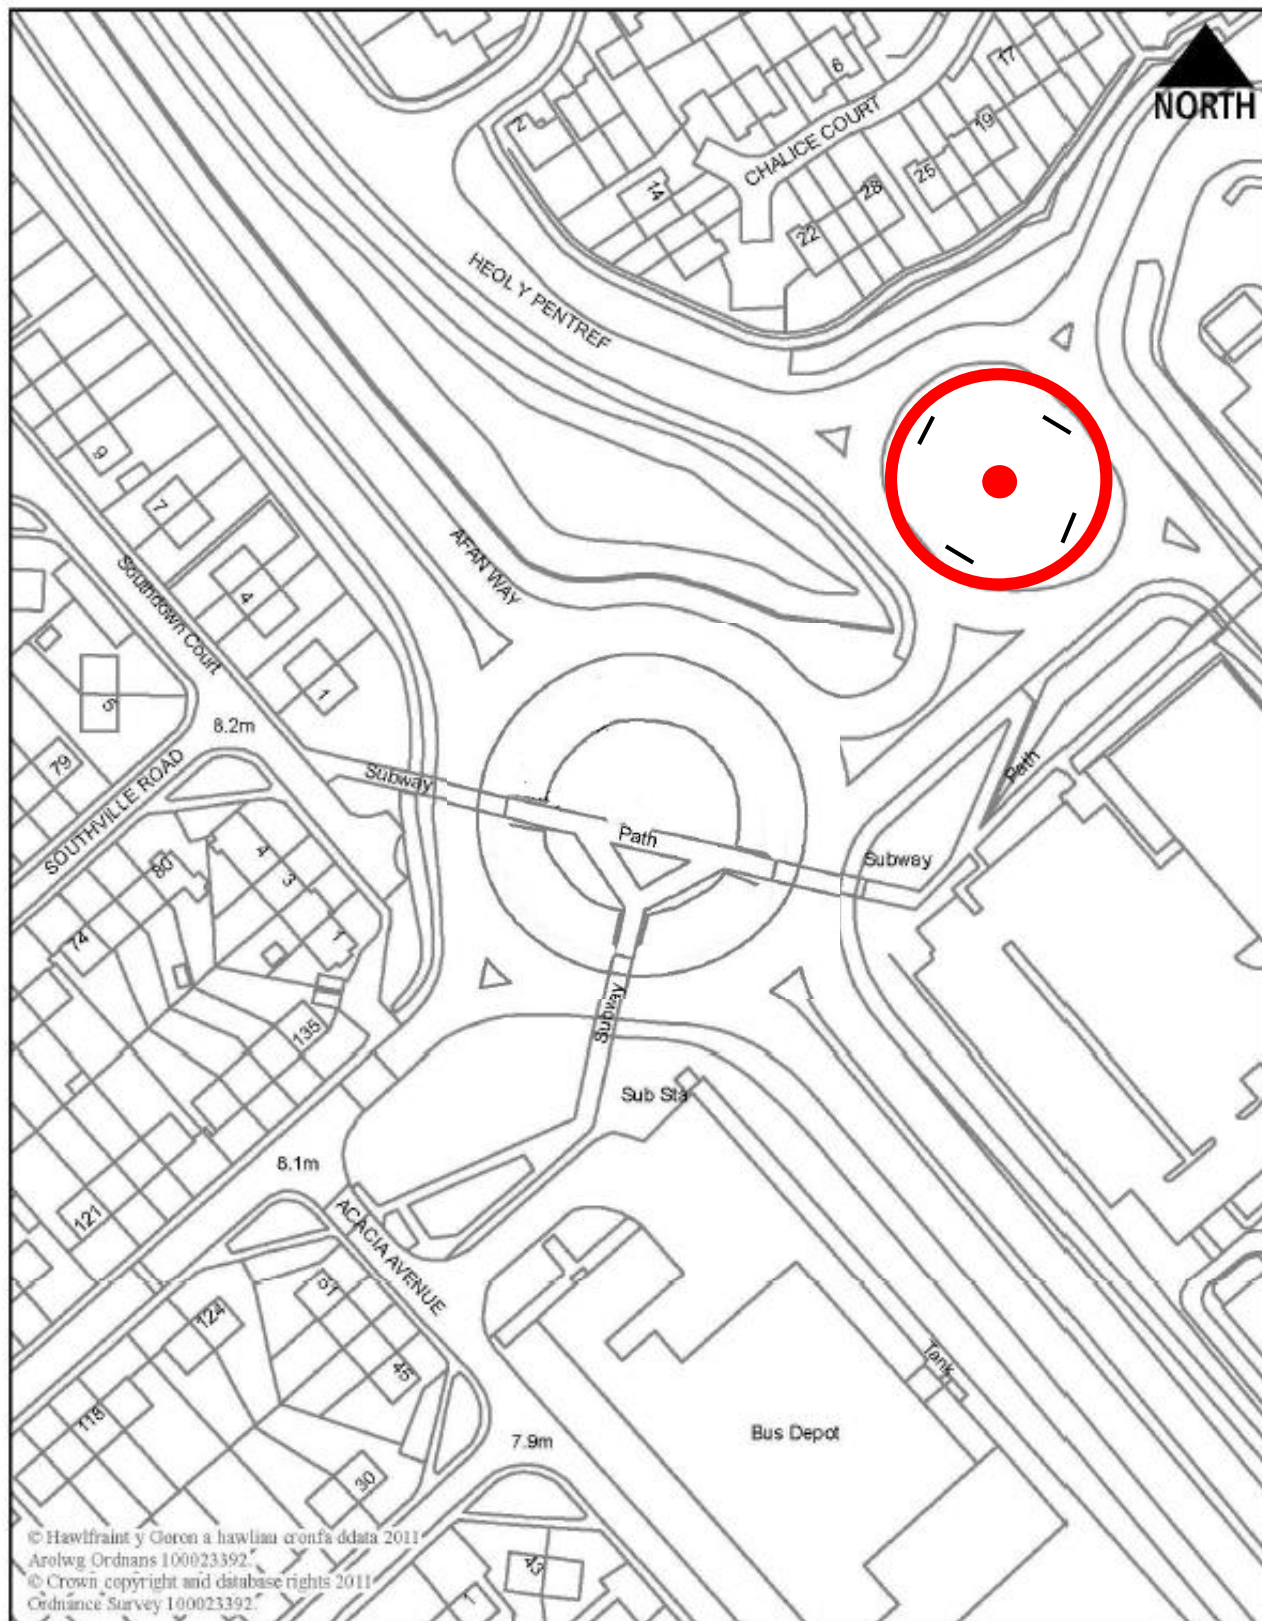

Title: Roundabout sponsorship scheme - Site 29

Scale: 1:1,250



Network Management

Neath Port Talbot County Borough Council
 Cyngor Bwrdeistref Sirol Castell-nedd Port Talbot
 Environment Directorate
 JOHN S FLOWER BSc, CEng, CEnv, FICE, MCiHT
 The Quays, Brunel Way, Baglan Energy Park,
 Neath, SA112GG