


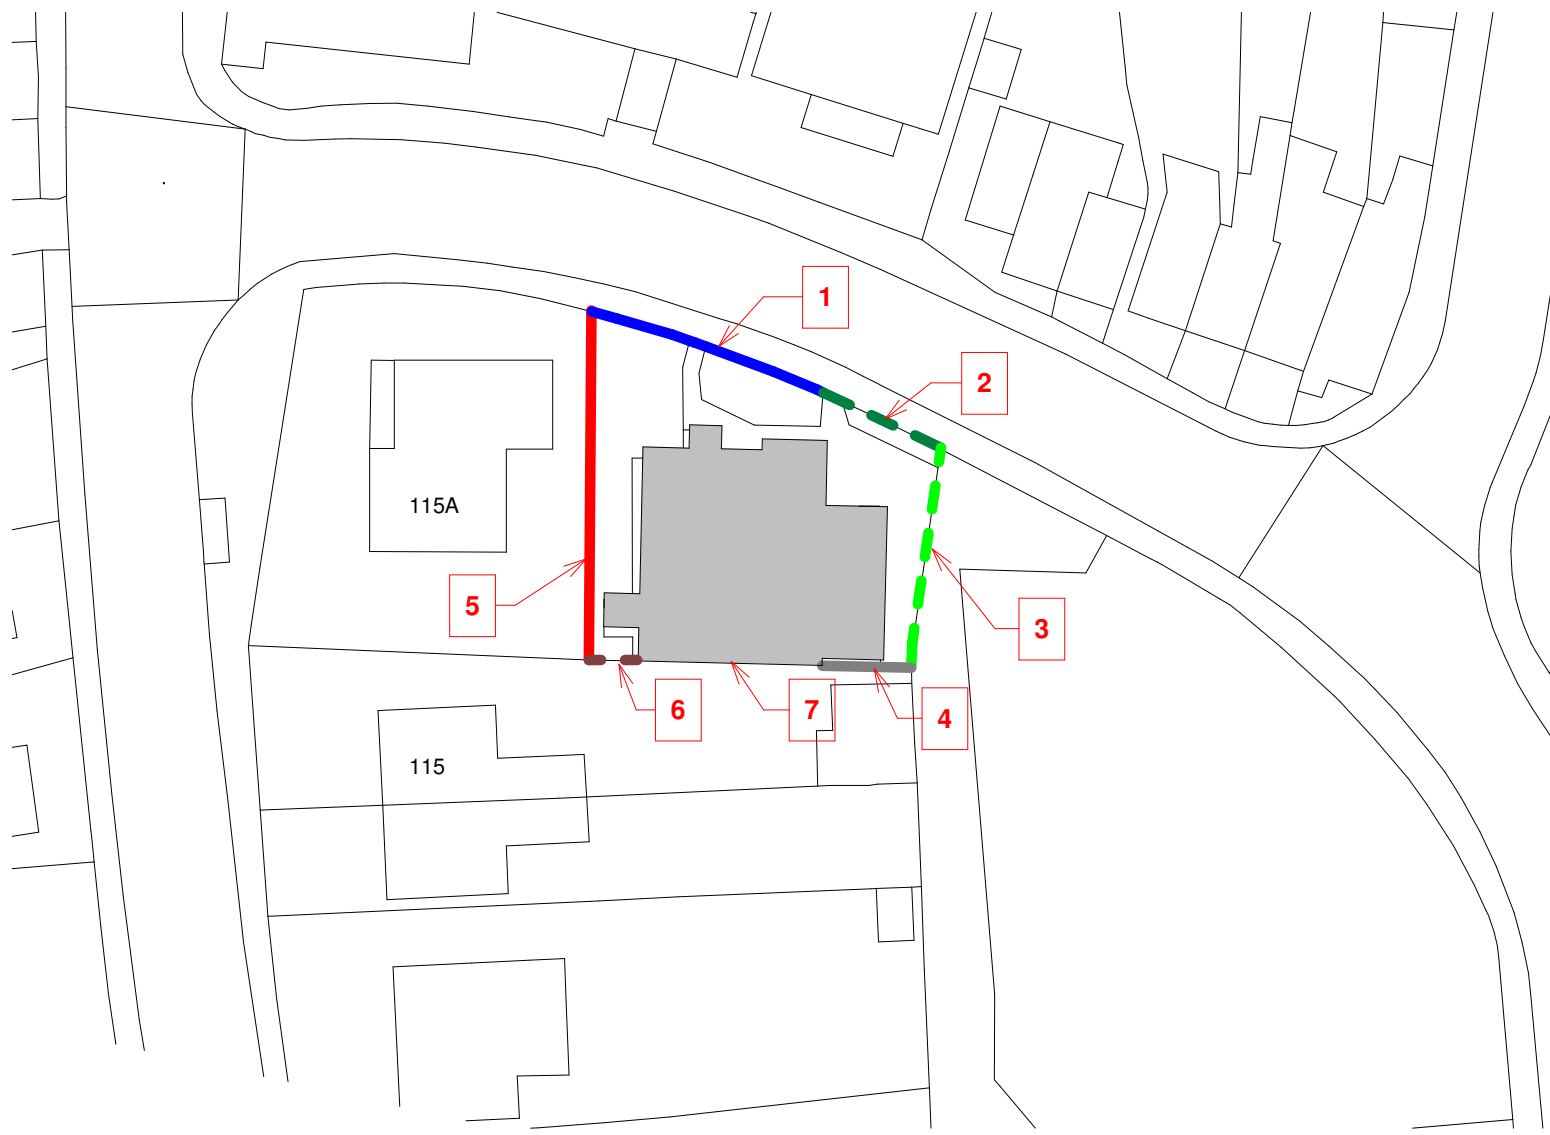

EXISTING BLOCK PLAN


1 : 500

EXISTING / PROPOSED BOUNDARY MATERIALS

- BOUNDARY TYPE 1:
Low level masonry approx 700mm high
- BOUNDARY TYPE 2:
Decorative hedge row approx 1.5m high
- BOUNDARY TYPE 3:
Vertical painted metal railings approx 1.8m high
- BOUNDARY TYPE 4:
Existing - Masonry wall to approx 1.7m with timber boarding above approx 600mm giving an overall approx height of 2.3m
- BOUNDARY TYPE 5:
Mid height masonry wall approx 900mm high
- BOUNDARY TYPE 6:
Timber featherboard fence approx 1.8m high
- BOUNDARY 7:
Existing masonry building wall, extended to match new arrangement
- BOUNDARY 8:
New wall to extension

BOUNDARIES TO REMAIN GENERALLY UNCHANGED WITH EXCEPTION TO THE REAR BOUNDARY FENCELINE BEING EXTENDED TO ACCOMMODATE CUT BACK EXTENSION

LANDSCAPING MATERIALS TO REMAIN UNCHANGED

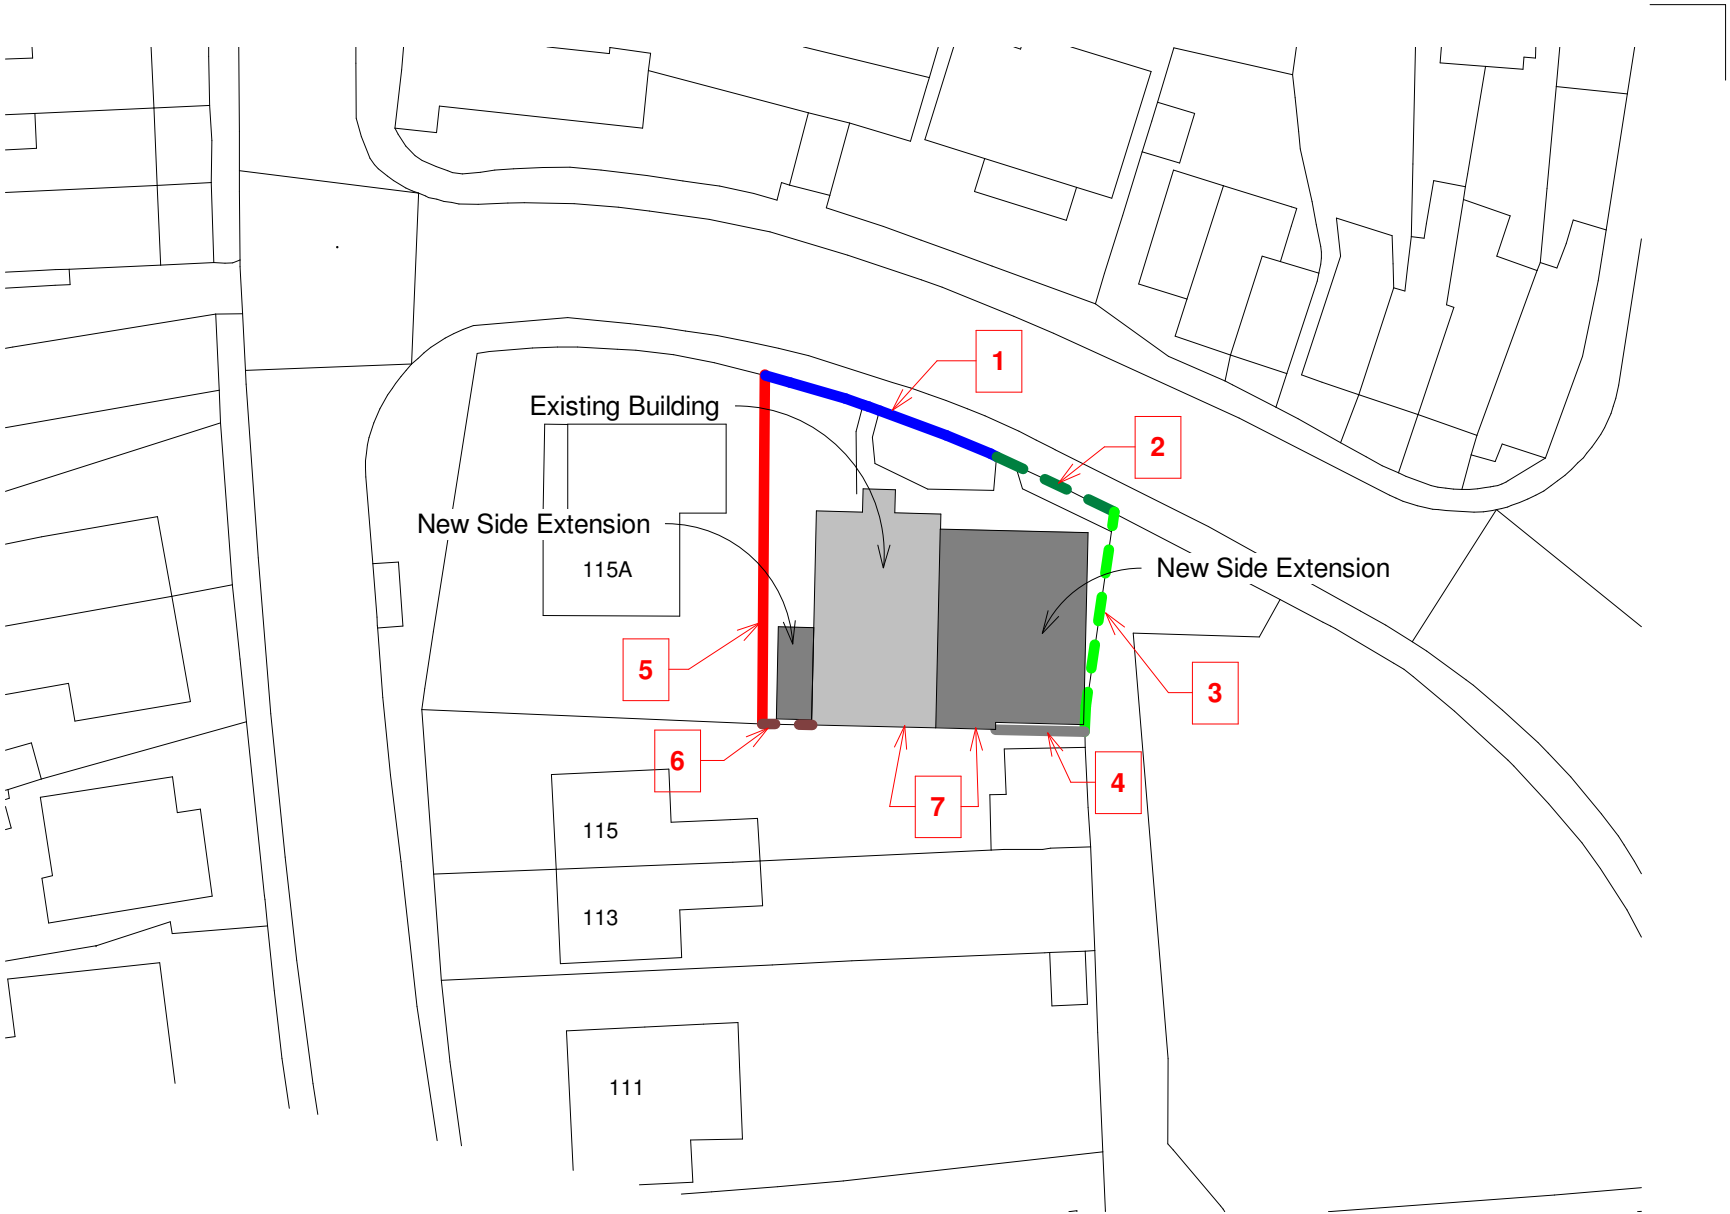

PROPOSED BLOCK PLAN


1 : 500



BOUNDARY WALL TYPE 1:



BOUNDARY WALL TYPE 5:

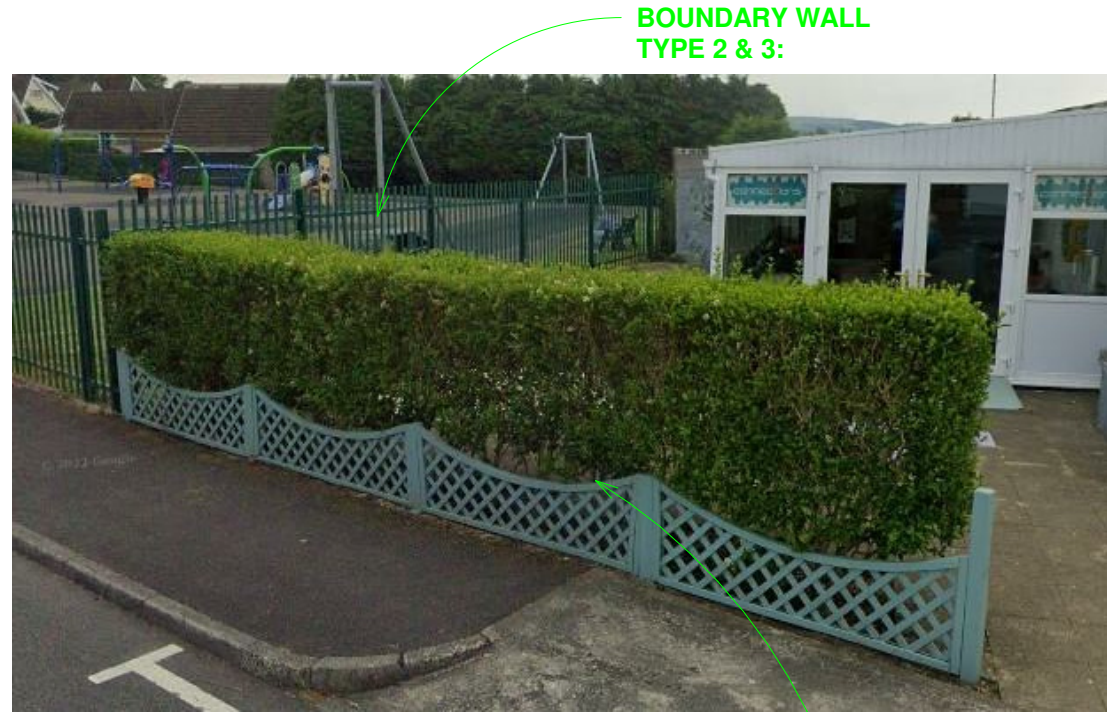


BOUNDARY WALL TYPE 2 & 3:



BOUNDARY WALL TYPE 4:



VISUAL SCALE 1:500 @ A2

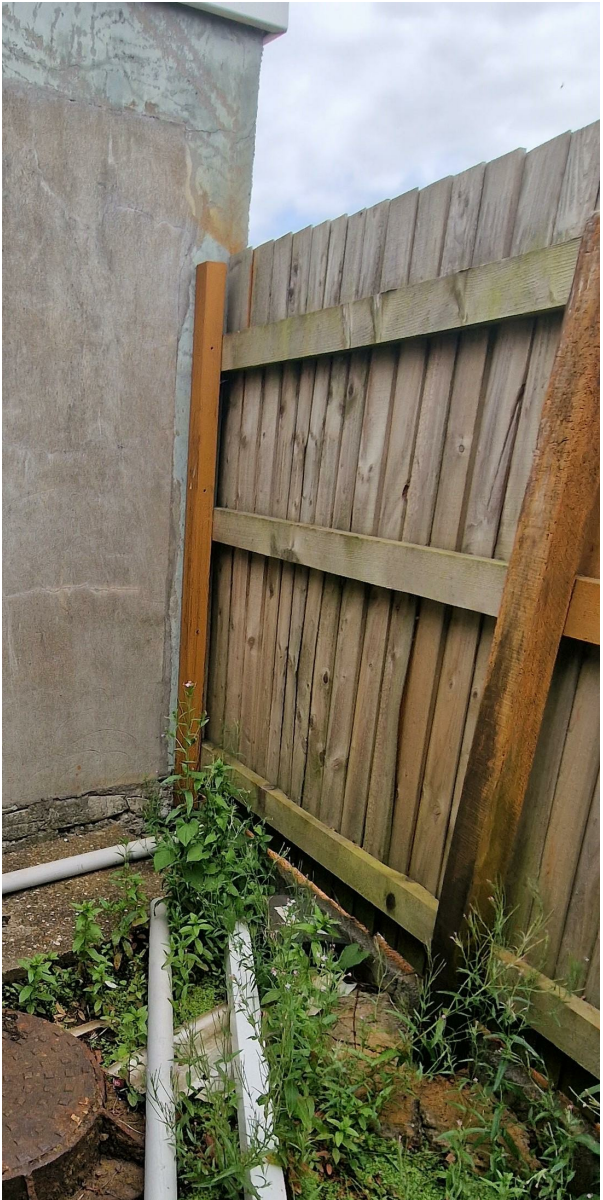

BOUNDARY WALL TYPE 6:



BAT BOX

Images of the Bat and Bird boxes illustrated are for illustration only. The same or similar options may be provided. However, final products will be fit for their intended purpose.



BIRD BOX

7	26.03.2024	Note amended
Rev	Date	Description

Revisions:



REGENERATION DESIGN & MANAGEMENT LTD

renovating our future

www.r-dm.co.uk Tel: 07749 839008

Client:

Mark Thomas

Project Name:

Ainon Baptist Church

Drawing Title:

EXISTING AND PROPOSED BLOCK PLANS

Status:

PLANNING

Scale: @A2

As indicated

Project No:

RDM0039

Drawing No:

0005

Revision:

7

Date:

Dec 2023