


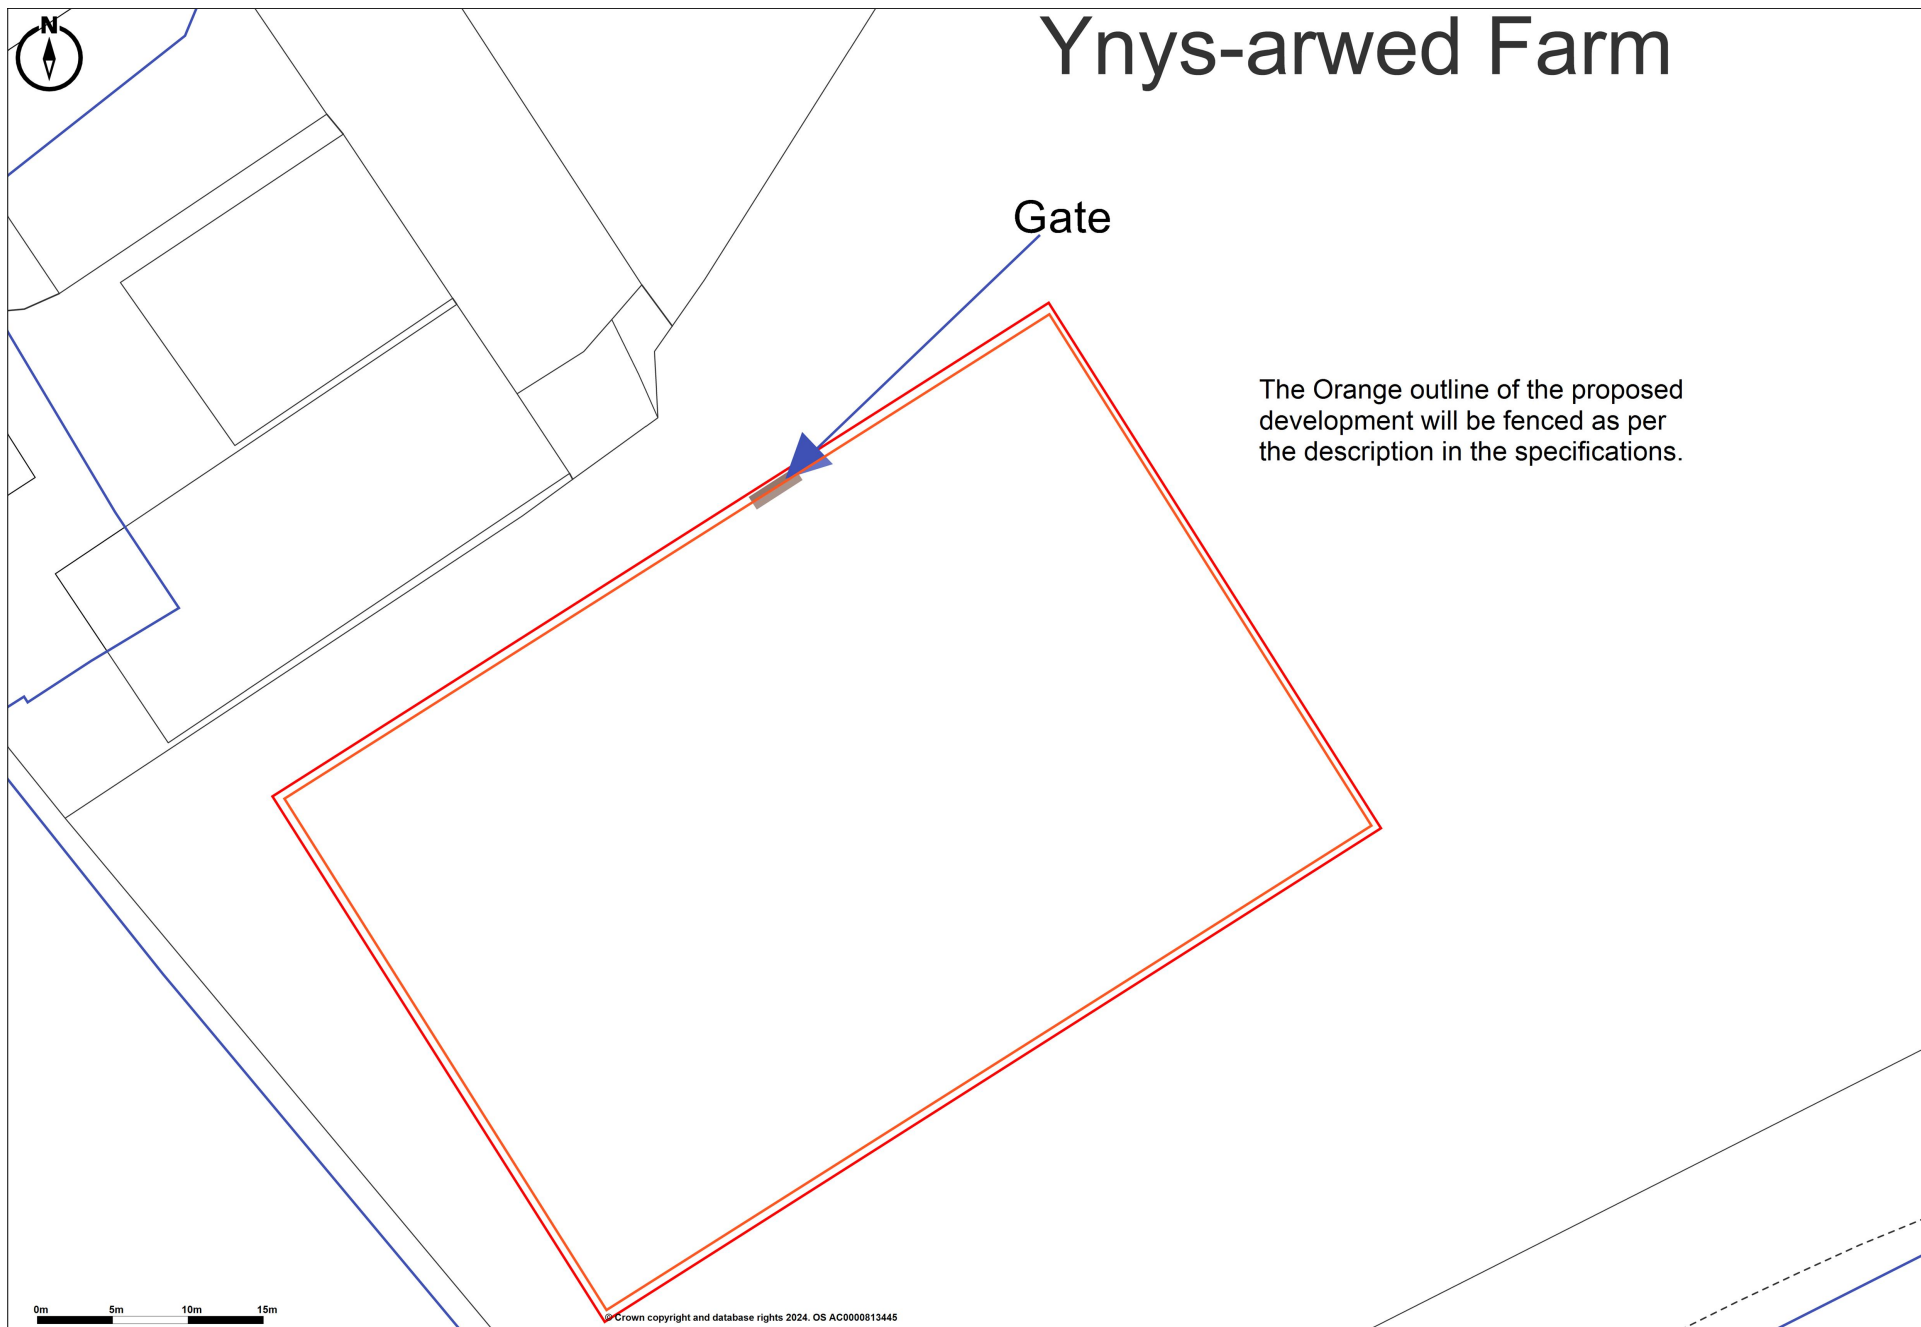

Ynys-arwed Farm

Gate

The Orange outline of the proposed development will be fenced as per the description in the specifications.

0m 5m 10m 15m

© Crown copyright and database rights 2024. OS AC0000813445