


ADOPTABLE PERMEABLE PAVING SECTION

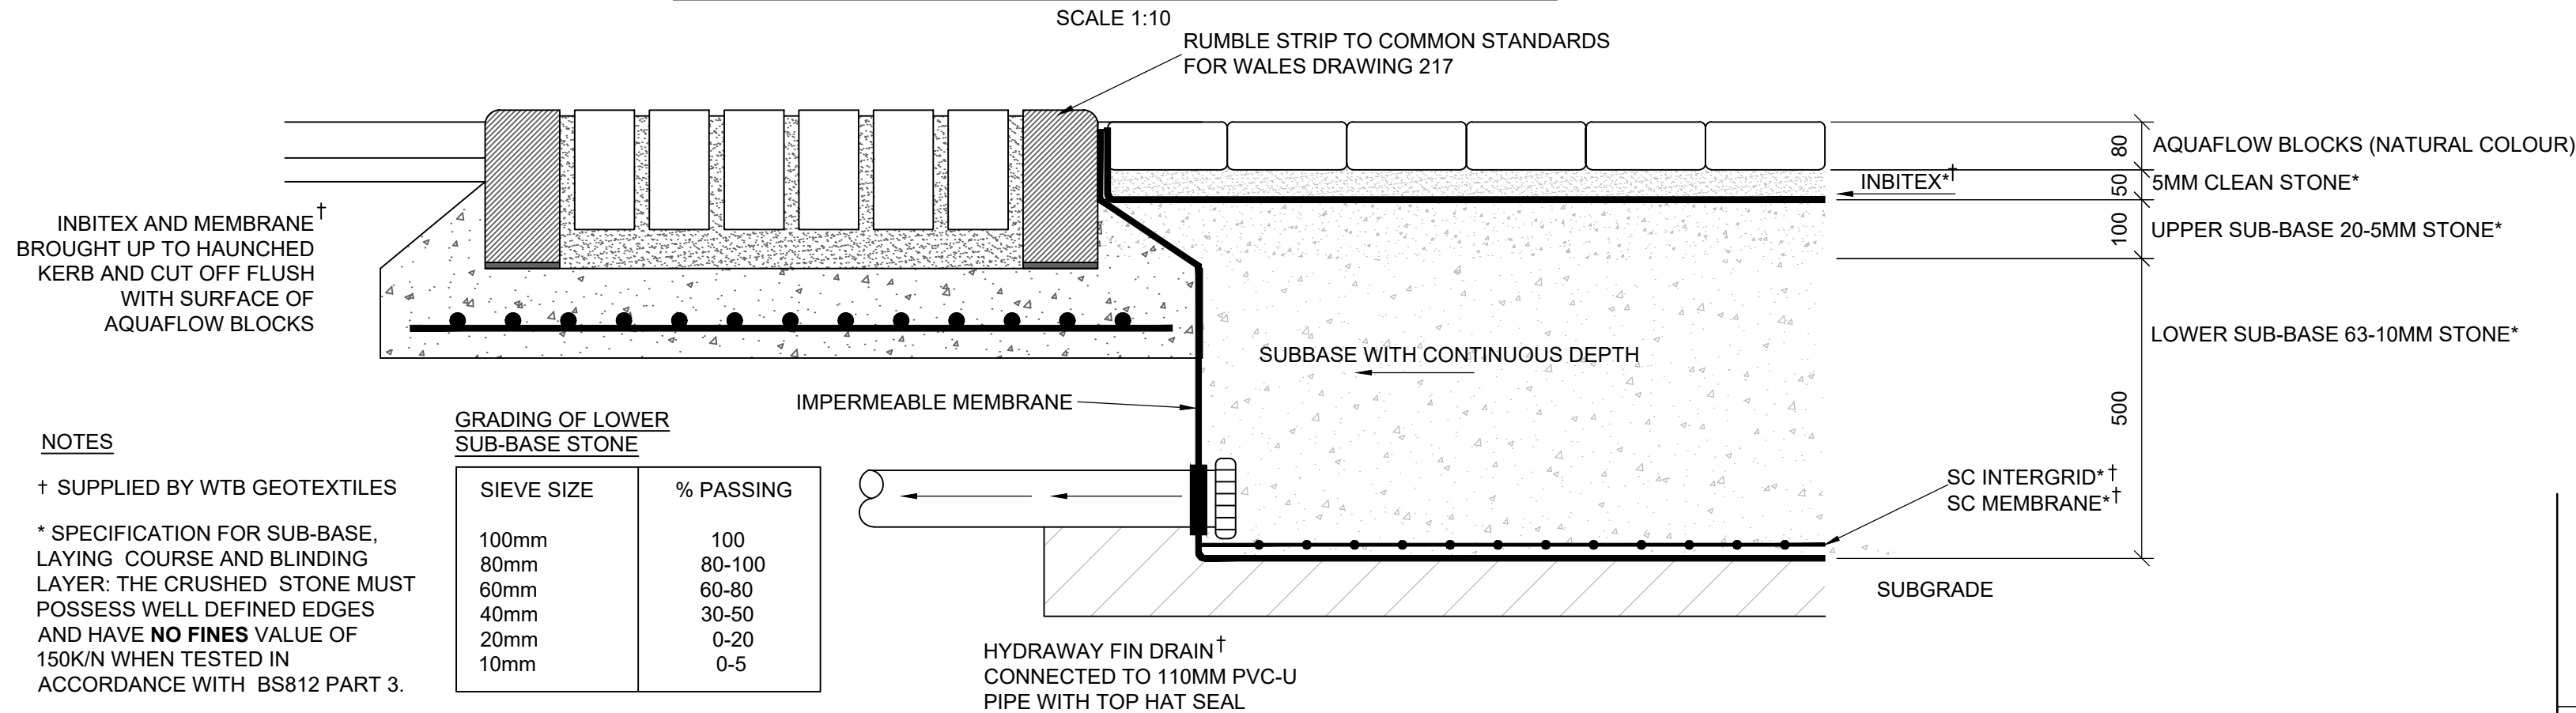

NOTES

† SUPPLIED BY WTB GEOTEXTILES


* SPECIFICATION FOR SUB-BASE, LAYING COURSE AND BLINDING LAYER: THE CRUSHED STONE MUST POSSESS WELL DEFINED EDGES AND HAVE **NO FINES** VALUE OF 150K/N WHEN TESTED IN ACCORDANCE WITH BS812 PART 3.

GRADING OF LOWER SUB-BASE STONE

SIEVE SIZE	% PASSING
100mm	100
80mm	80-100
60mm	60-80
40mm	30-50
20mm	0-20
10mm	0-5

ADOPTABLE PERMEABLE PAVING SYSTEM - OUTLET

SCALE 1:10

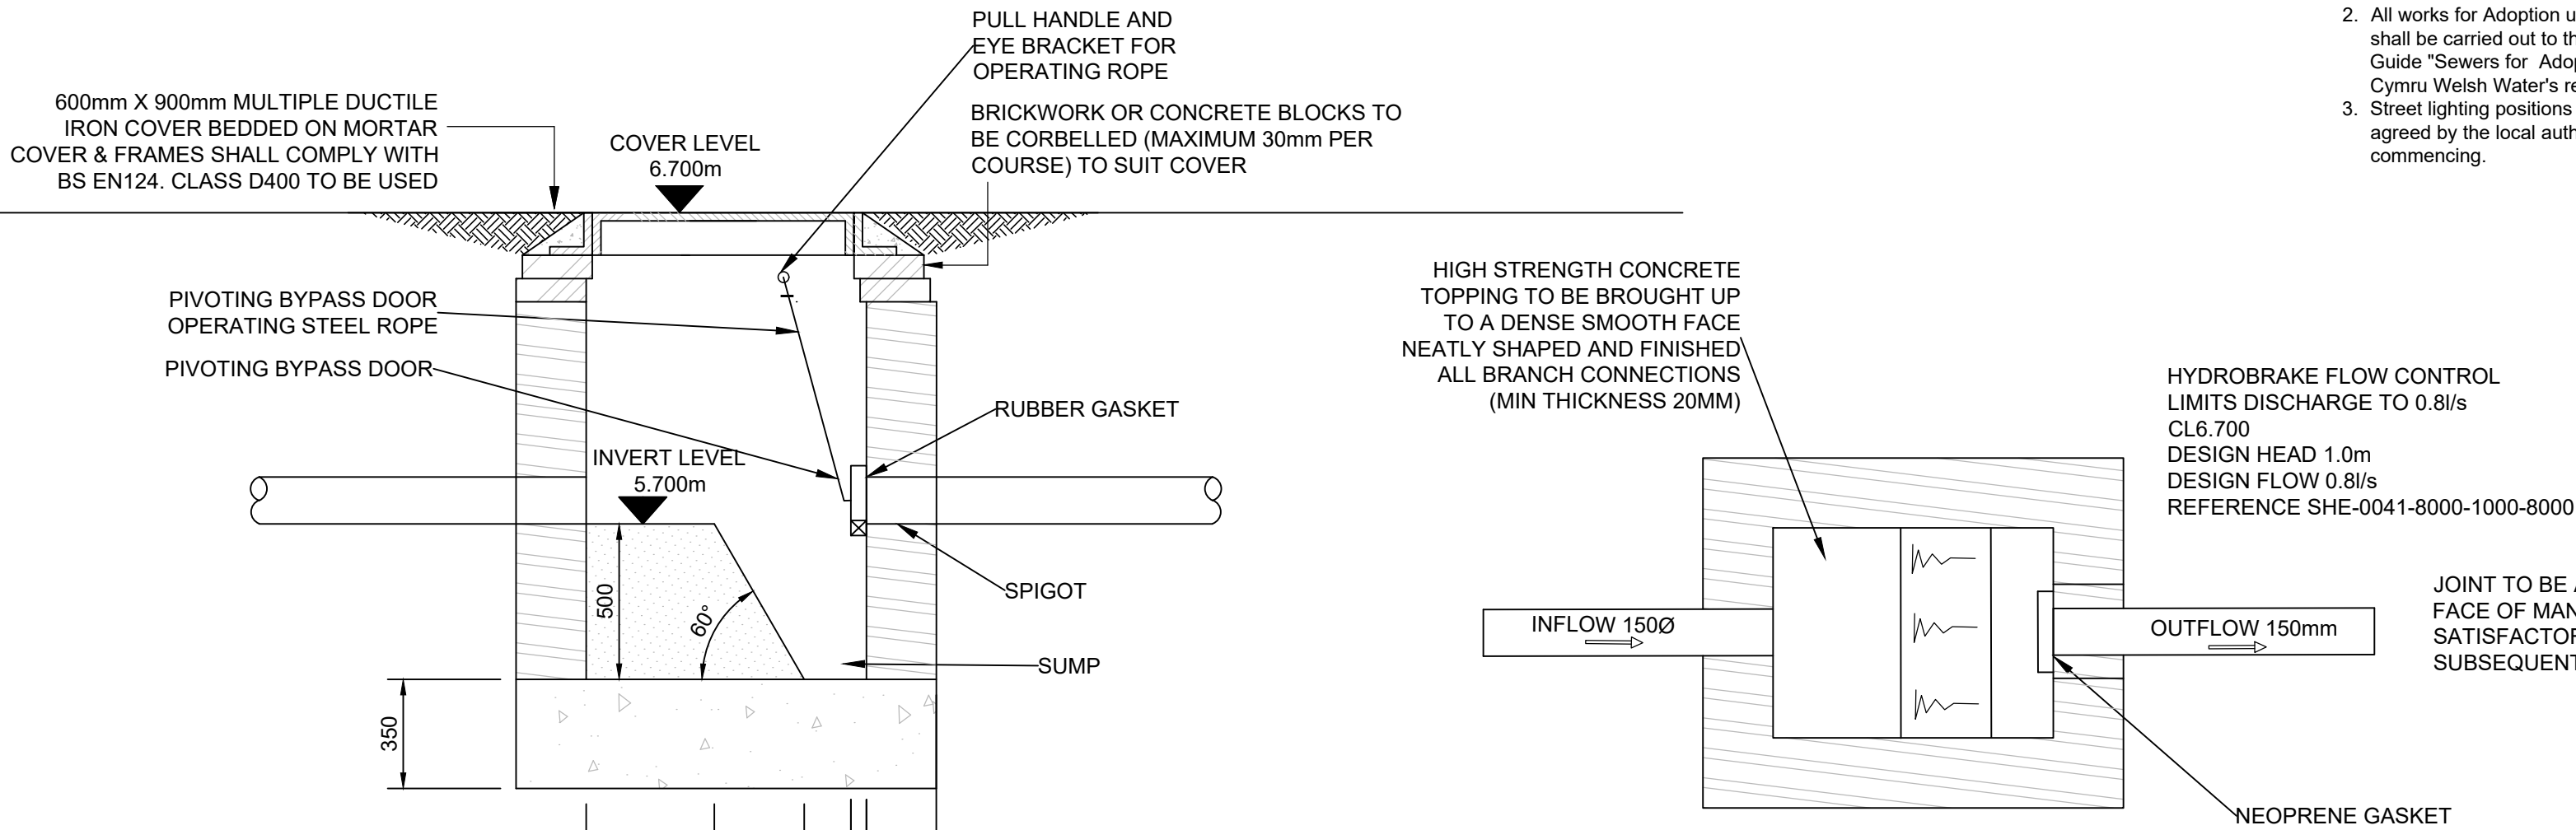

ADOPTABLE FLOW CONTROL CHAMBER

DETAIL BASED OF TYPE D MANHOLE
SCALE 1:20

ROAD AND SEWER ADOPTION NOTES

- All works for Adoption under a Section 38 Agreement shall be carried out to the approval of Monmouthshire Council.
- All works for Adoption under a Section 104 Agreement shall be carried out to the National Water Council Guide "Sewers for Adoption" 7th Edition and Dwr Cymru Welsh Water's requirements.
- Street lighting positions to be pegged on site and agreed by the local authority prior to erection commencing.

GENERAL NOTES

- Do not scale
- The contractor is to check and verify all buildings and site dimensions and levels, including sewer invert levels, before works start on site. The contractor is to comply in all aspects with the current Building Legislation, NRSWA1991, British Standards, Building Regulations etc.
- Positions of existing services/statutory undertakers apparatus adjacent to or crossing proposed excavations are to be checked by the contractor prior to starting work
- This drawing is to be read in conjunction with and checked against all other drawings, engineering details, specification and any structural, geotechnical or other specialist document provided.
- Any anomaly or contradiction between any of the above is to be reported to Coastal Housing Group.
- This drawing is schematic for clarity only, positions of pipe runs and manholes may vary on site due to site conditions

B	16/01/24	Permeable paving detail amended	TOR	SJD
A	10/11/23	Issued for approval	TOR	SJD
REV.	DATE	DETAILS	BY.	CHK.

AMENDMENTS

CLIENT:



CONSULTING ENGINEERS

PHG CONSULTING LTD
107 COWBRIDGE ROAD EAST
CARDIFF CF11 9AG
T : +44(0)29 2030 2521
E : enquiries@phg-consulting.com
W : www.phg-consulting.co.uk
@PHG_consulting
www.linkedin.com/company/phg-consulting-engineers

PROJECT:

Coastal Housing
Harvey Crescent
Aberavon, Port Talbot

DRAWING TITLE:

Adoptable Permeable Paving

DRAWN:	CHK:	STATUS:	SCALE:
TOR	SJD	Approval	NTS @ A2
DATE:	JOB NO.	DRG. NO.	REV.
Nov'23	2336	110	B