Superseded

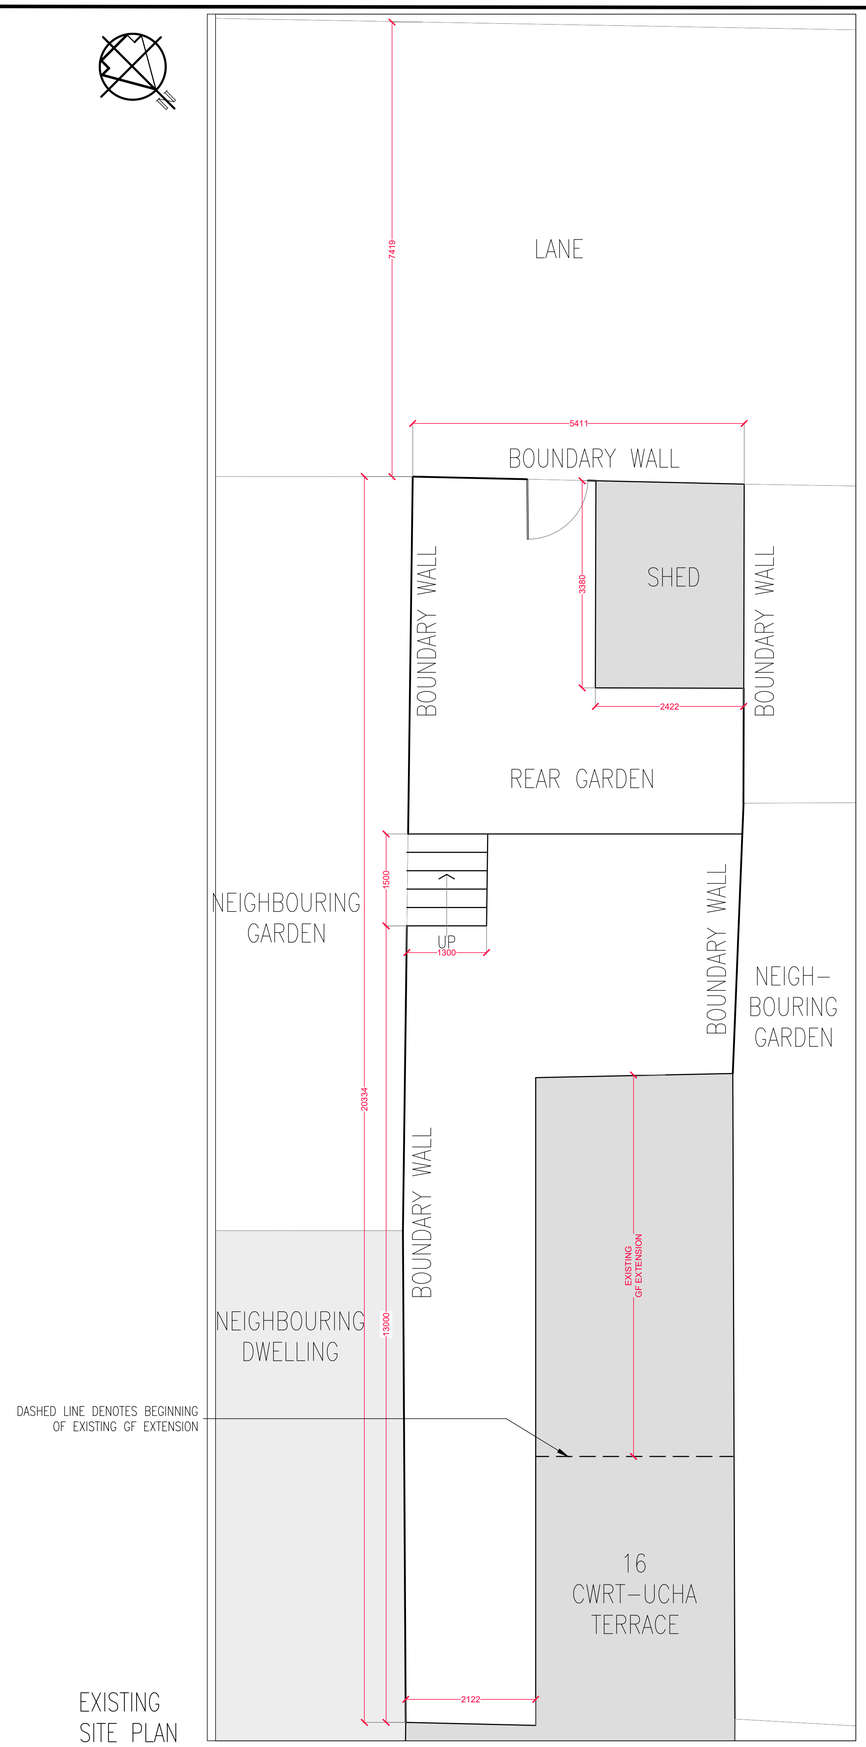

EXISTING SITE PLAN

SCALE 1:50 @ A1

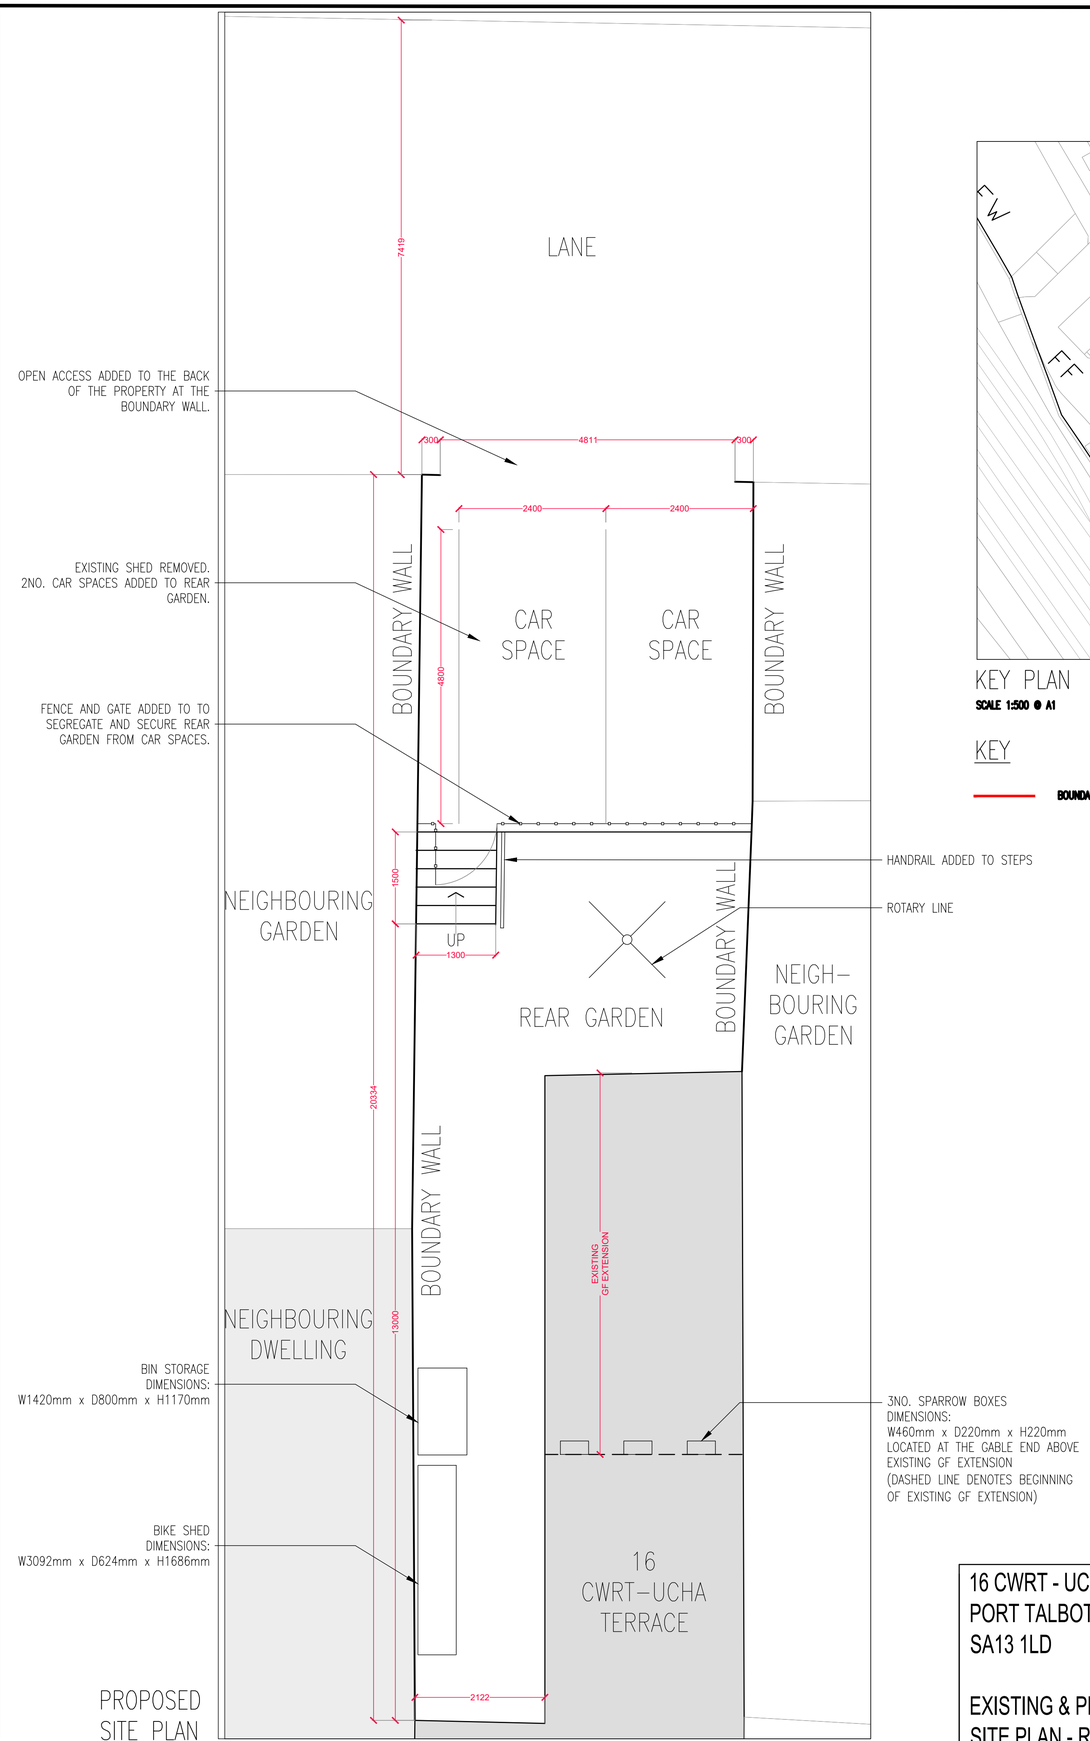

PROPOSED SITE PLAN

SCALE 1:50 @ A1

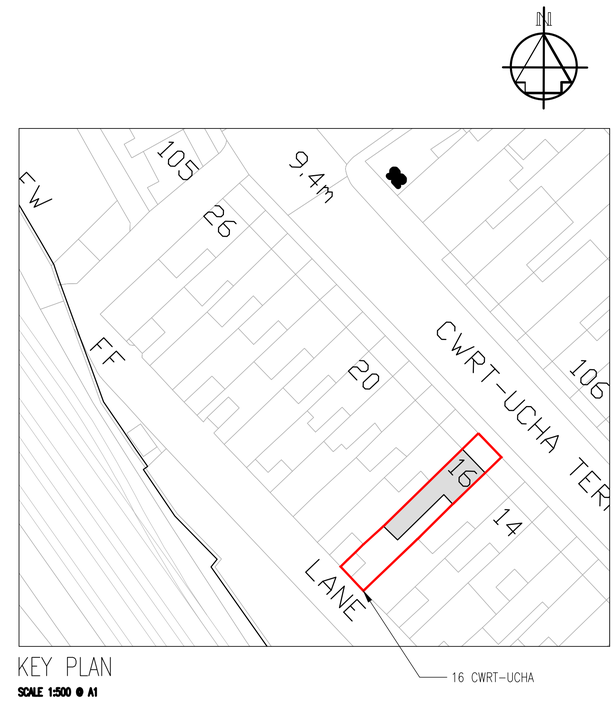

KEY PLAN

SCALE 1:500 @ A1

KEY

BOUNDARY LINE

16 CWRT - UCHA TERRACE,
PORT TALBOT
SA13 1LD

EXISTING & PROPOSED
SITE PLAN - REAR GARDEN