

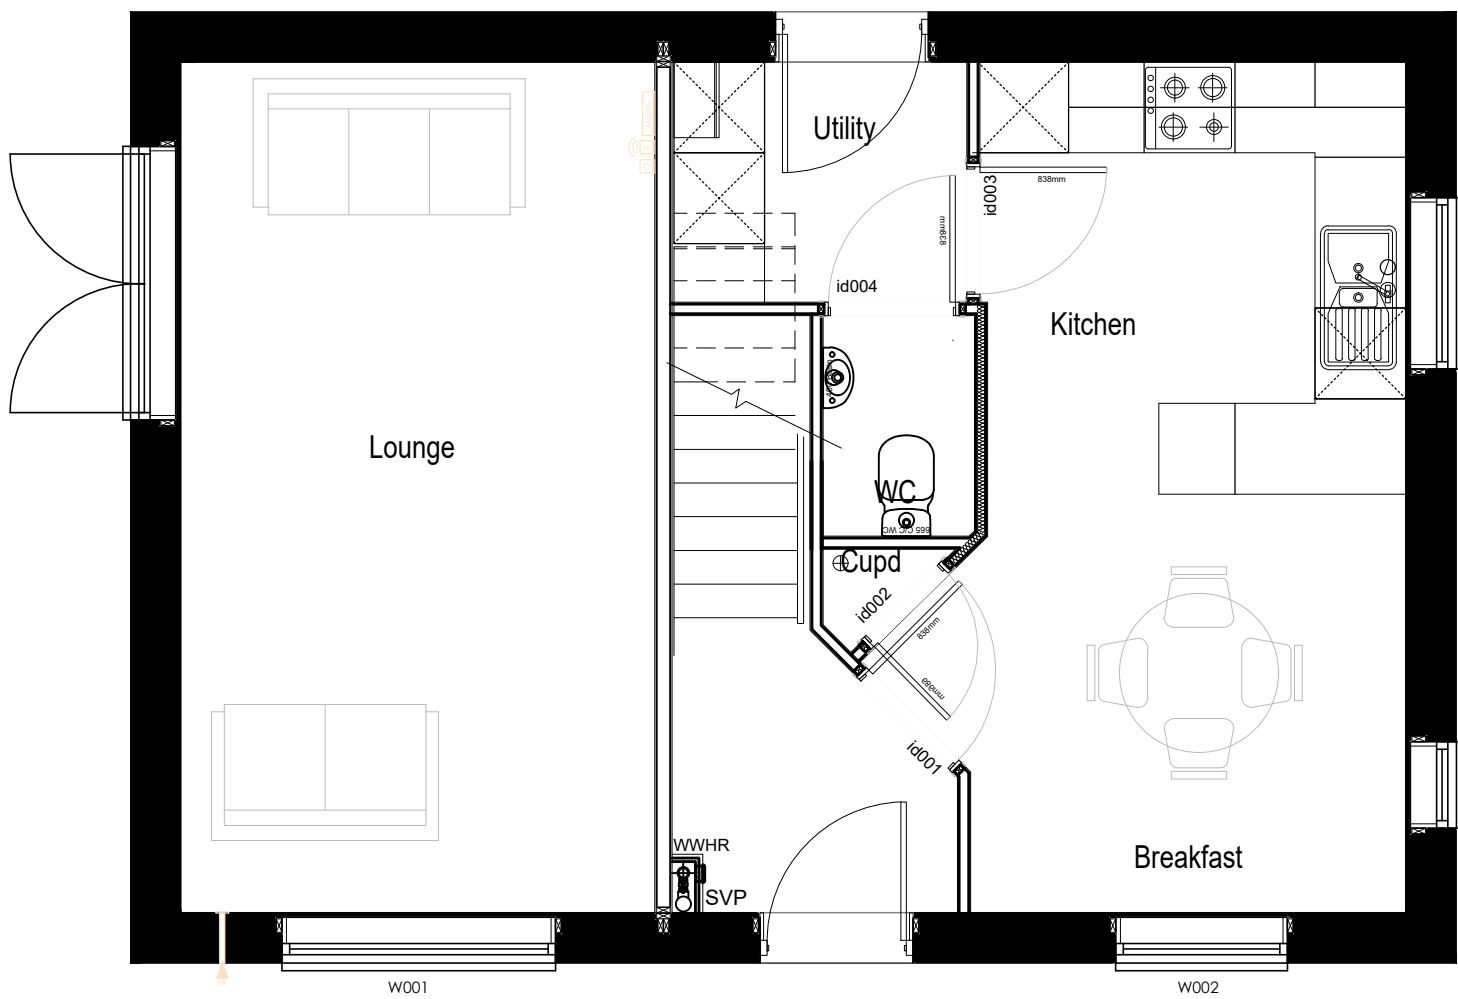
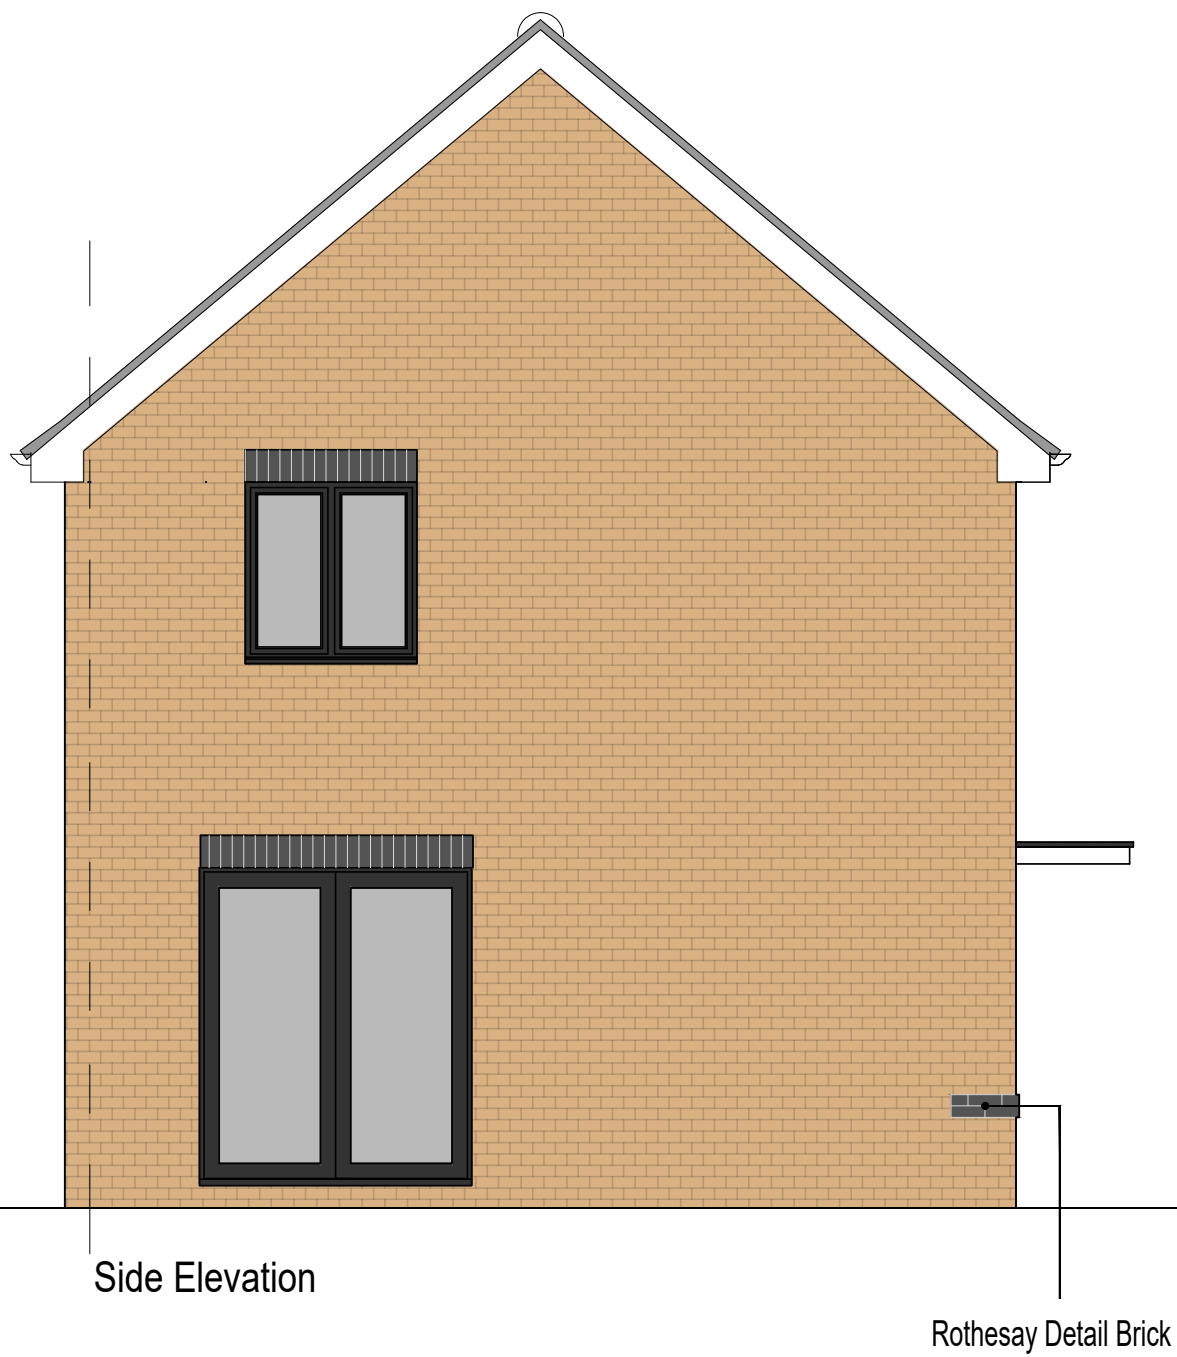


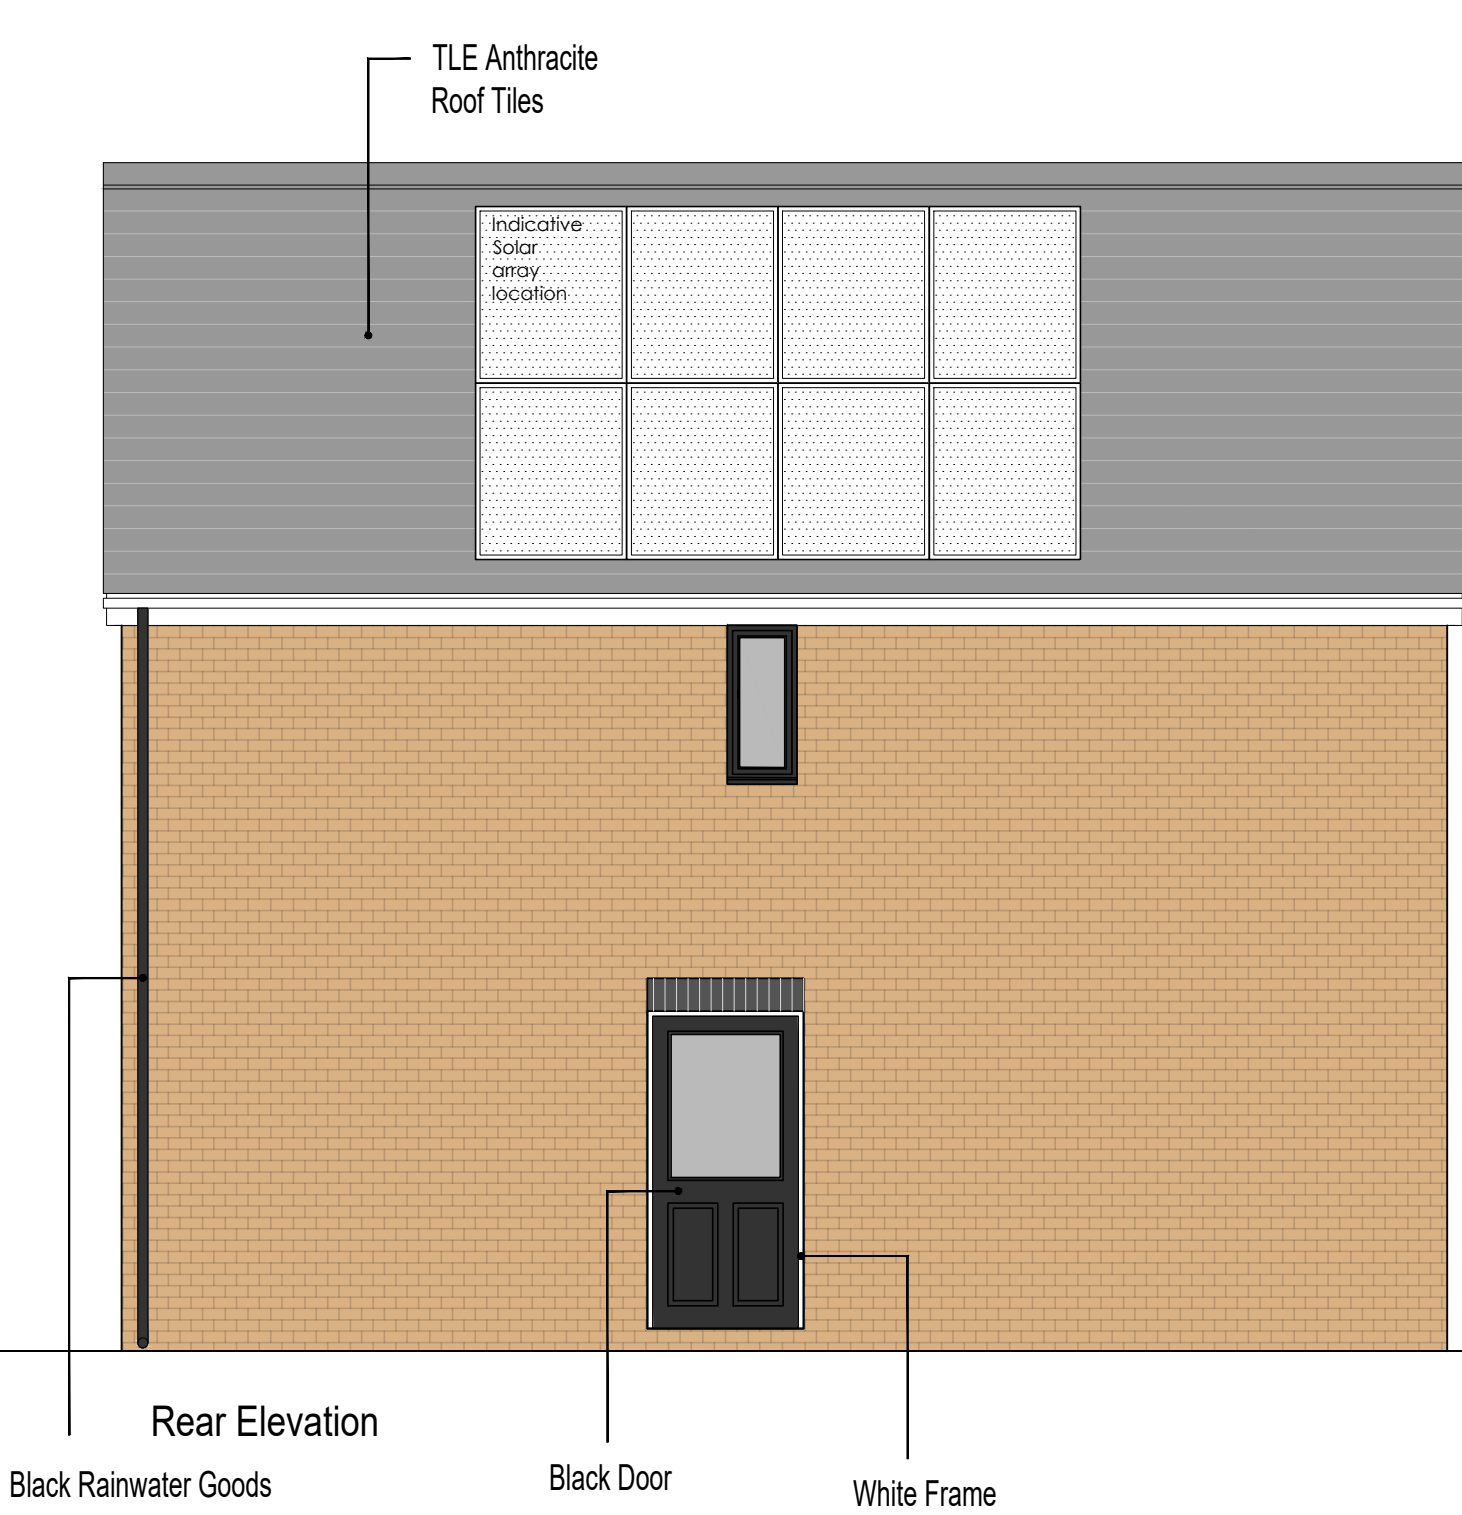

Ground Floor Plan.

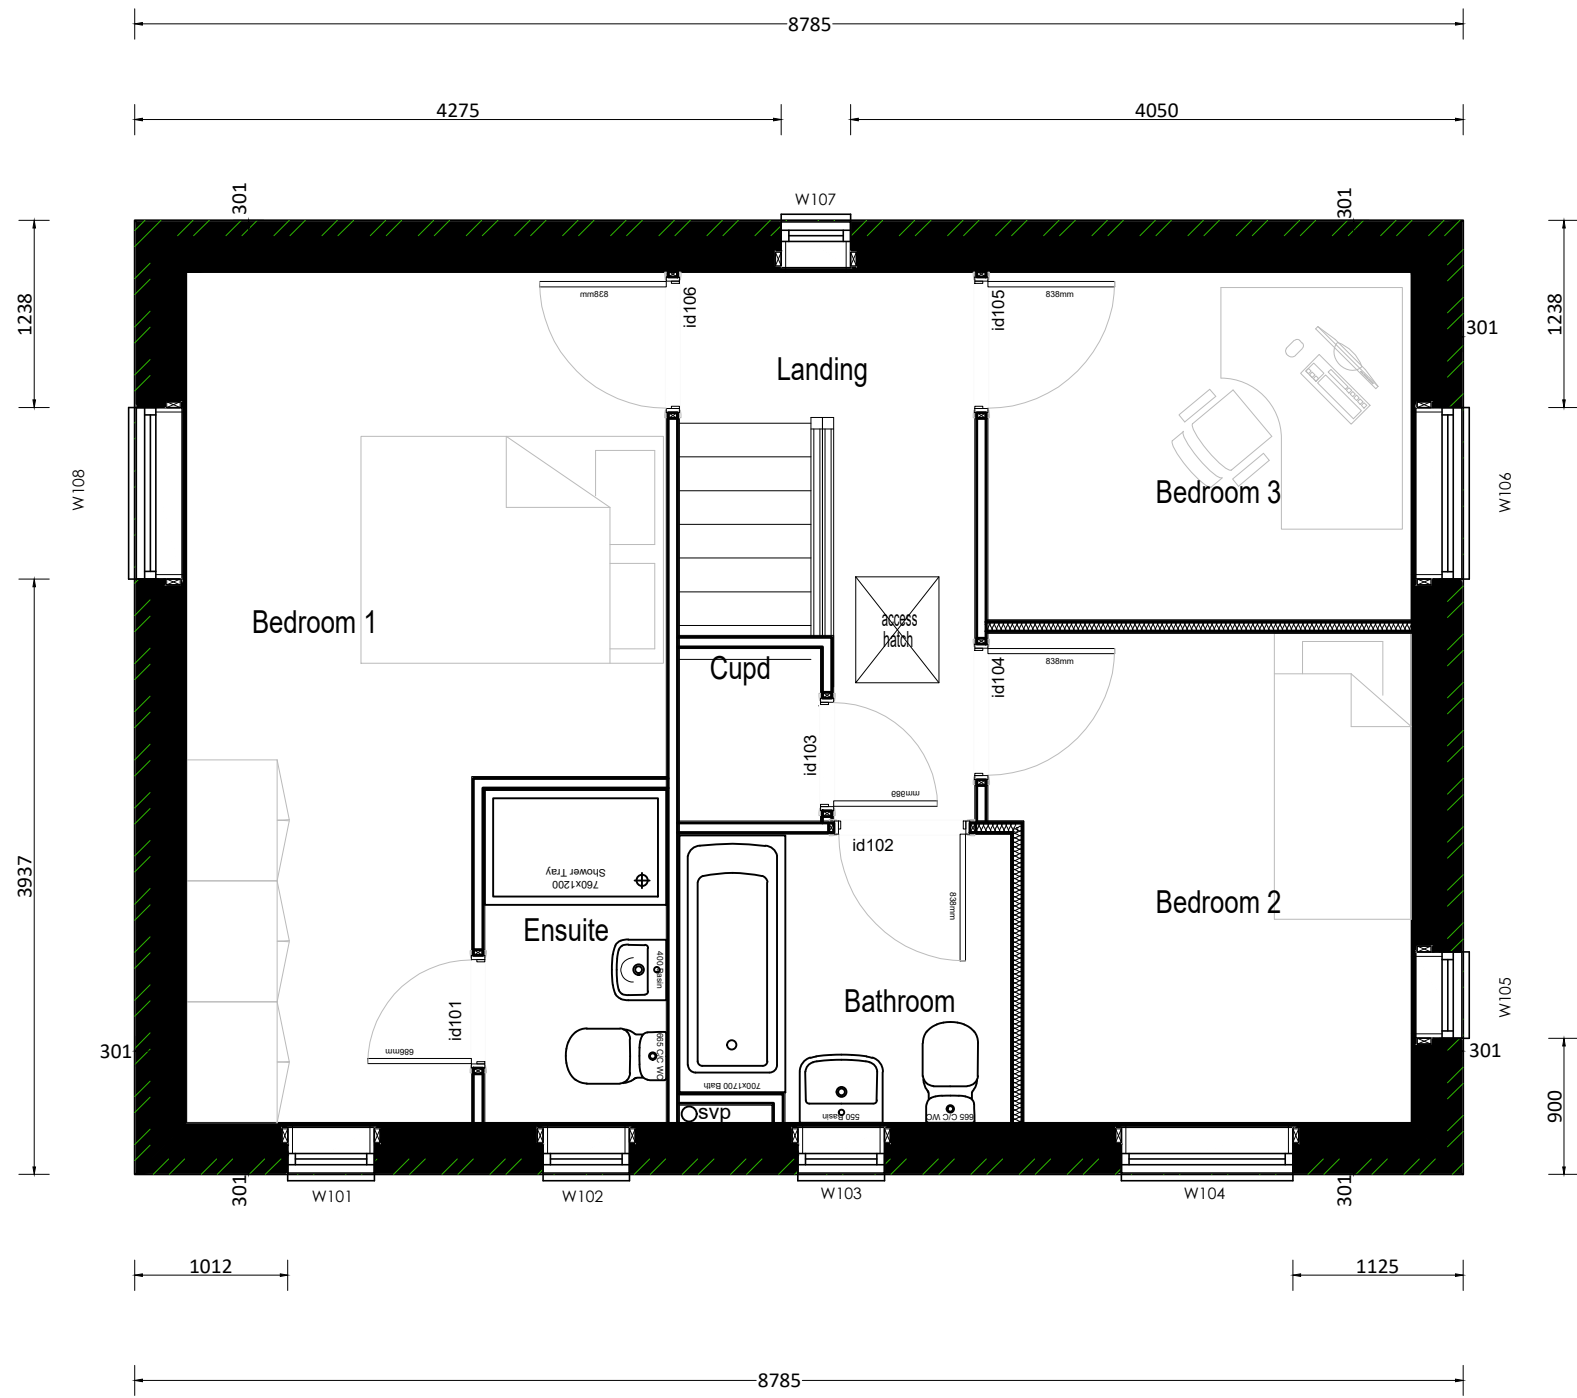

First Floor Plan.

Rev A - Bargeboard added to side elevations.
Rev B - Cladding added to front elevation and flat roof porch. Boxed eaves added. Grey UPVC windows.
Rev C - Updated to R18G.

PERSIMMON HOMES

0999 (Space4)

Lockwood Corner

LK-WDC05-COL

50@A1, 100@A3

Plans & Elevations (Planning)

Formerly

Rev C