


SITE BLOCK PLAN & LOCATION PLAN

42 GRAIG ROAD, ALLTWEN

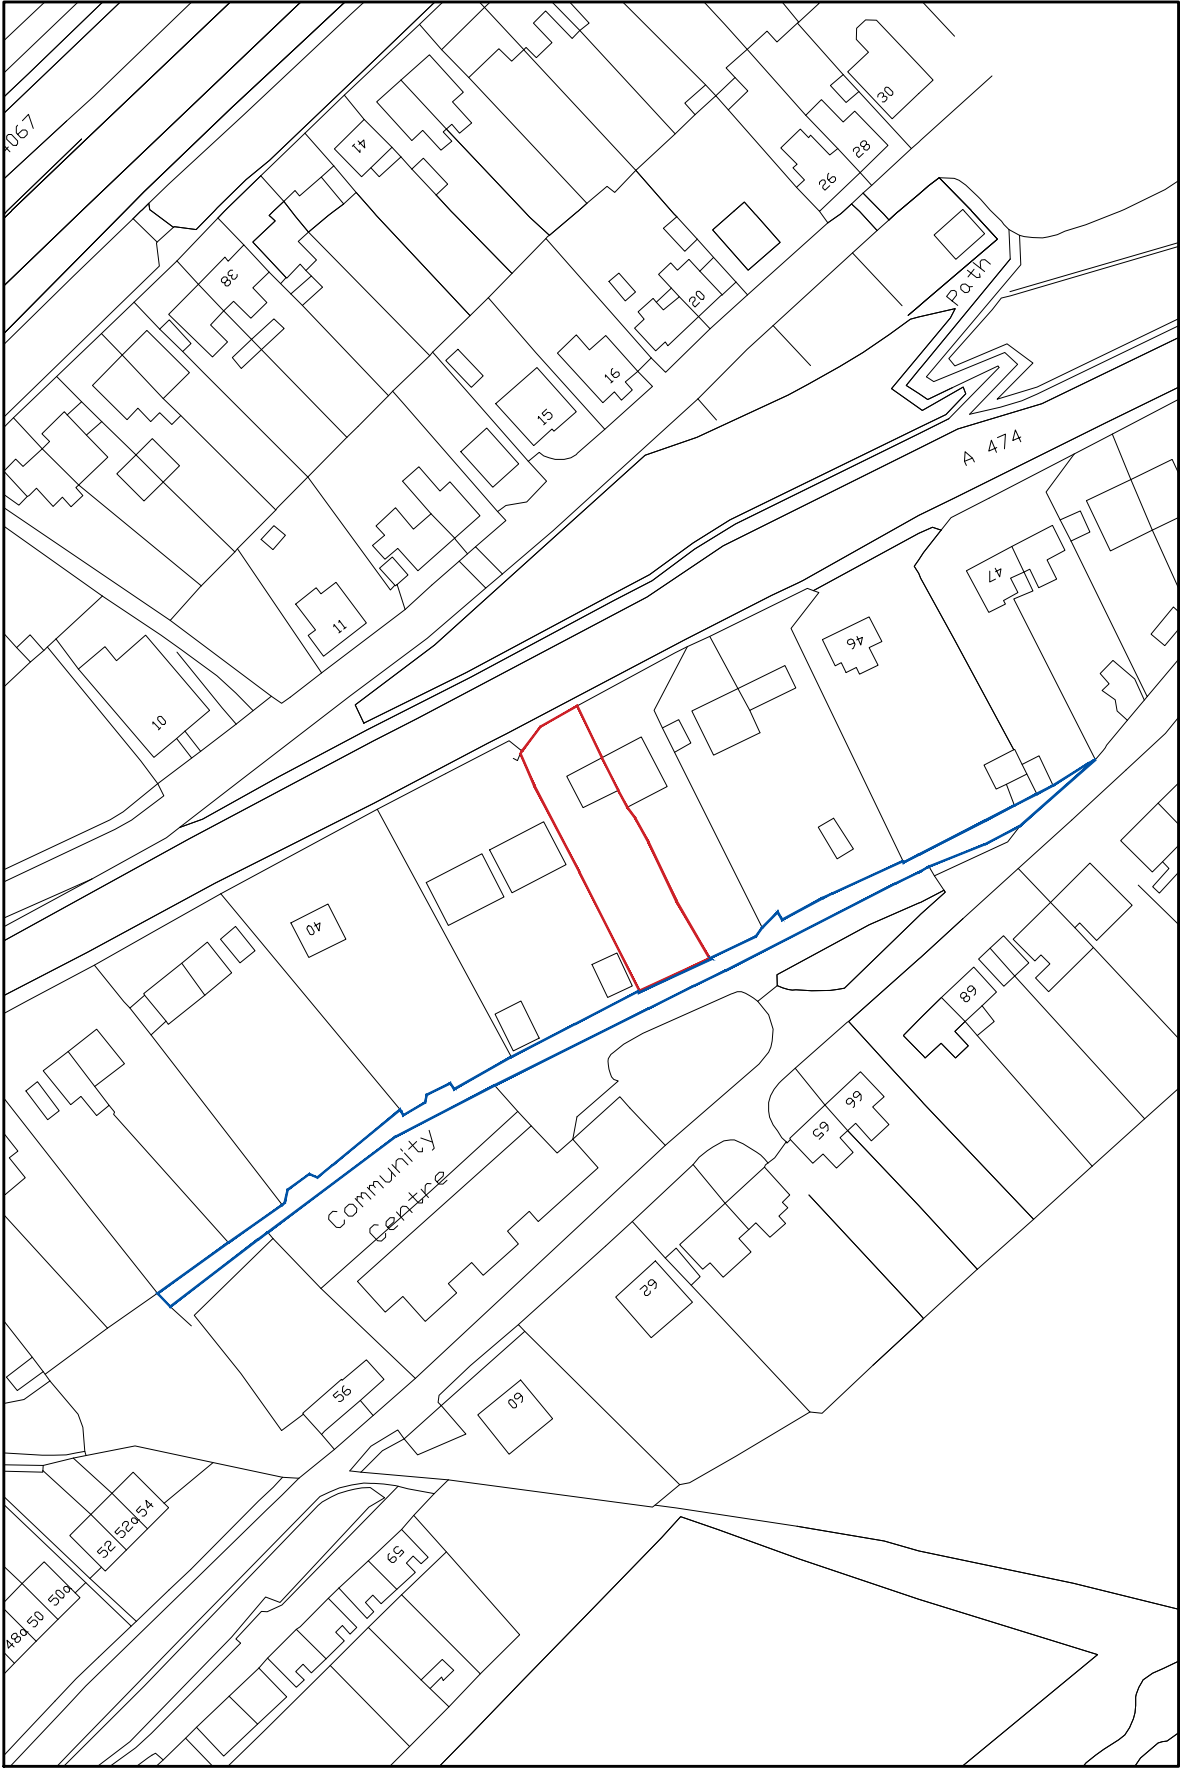

Site Block Plan 1:500



Site Location Plan 1:1250

Notes		
This drawing is copyrighted and must not be reproduced or disclosed to third parties without the prior written permission of Slate Architecture.		
Do not scale from this drawing. Responsibility will not be accepted by Slate Architecture for errors made by others scaling from the drawing. Use written dimensions only. Contractor to verify all dimensions before commencing work on site.		
Slate Architecture is to be notified immediately in writing of any discrepancies. All survey information incorporated within the drawings cannot be guaranteed as accurate unless confirmed by a fixed dimension.		
All dimensions are in millimeters unless otherwise noted.		
This drawing is to be read in conjunction with all relevant project drawings and specification prepared by Slate Architecture and other relevant consultants, specialists, etc.		
CDM notes are provided to assist the contractor in managing residual hazards identified during the design stage. Any such notes do not relieve the contractor of their duties and they must provide a safe system of work based on method statements, risk assessments, etc.		
Revision:	Description:	Date:
A	Existing retaining wall heights added to block plan.	14/03/24
B	Added outline to right of way access.	27/03/24

Drawing Status:		
PLANNING		
SLATE		
architecture		
07496 042472		
info@slatearchitecture.co.uk		
www.slatearchitecture.co.uk		
Client:		
Miss Bethan Lewis		
Project Title:		
Proposed Two-Storey Rear & Side Extension at 42 Graig Road, Alltwn		
Drawing Title:		
Site Block Plan & Location Plan		
Scale:		Date:
1:500 & 1:1250 @ A3		February 2024
Job No:	Drawing No:	Rev:
512	04	B