


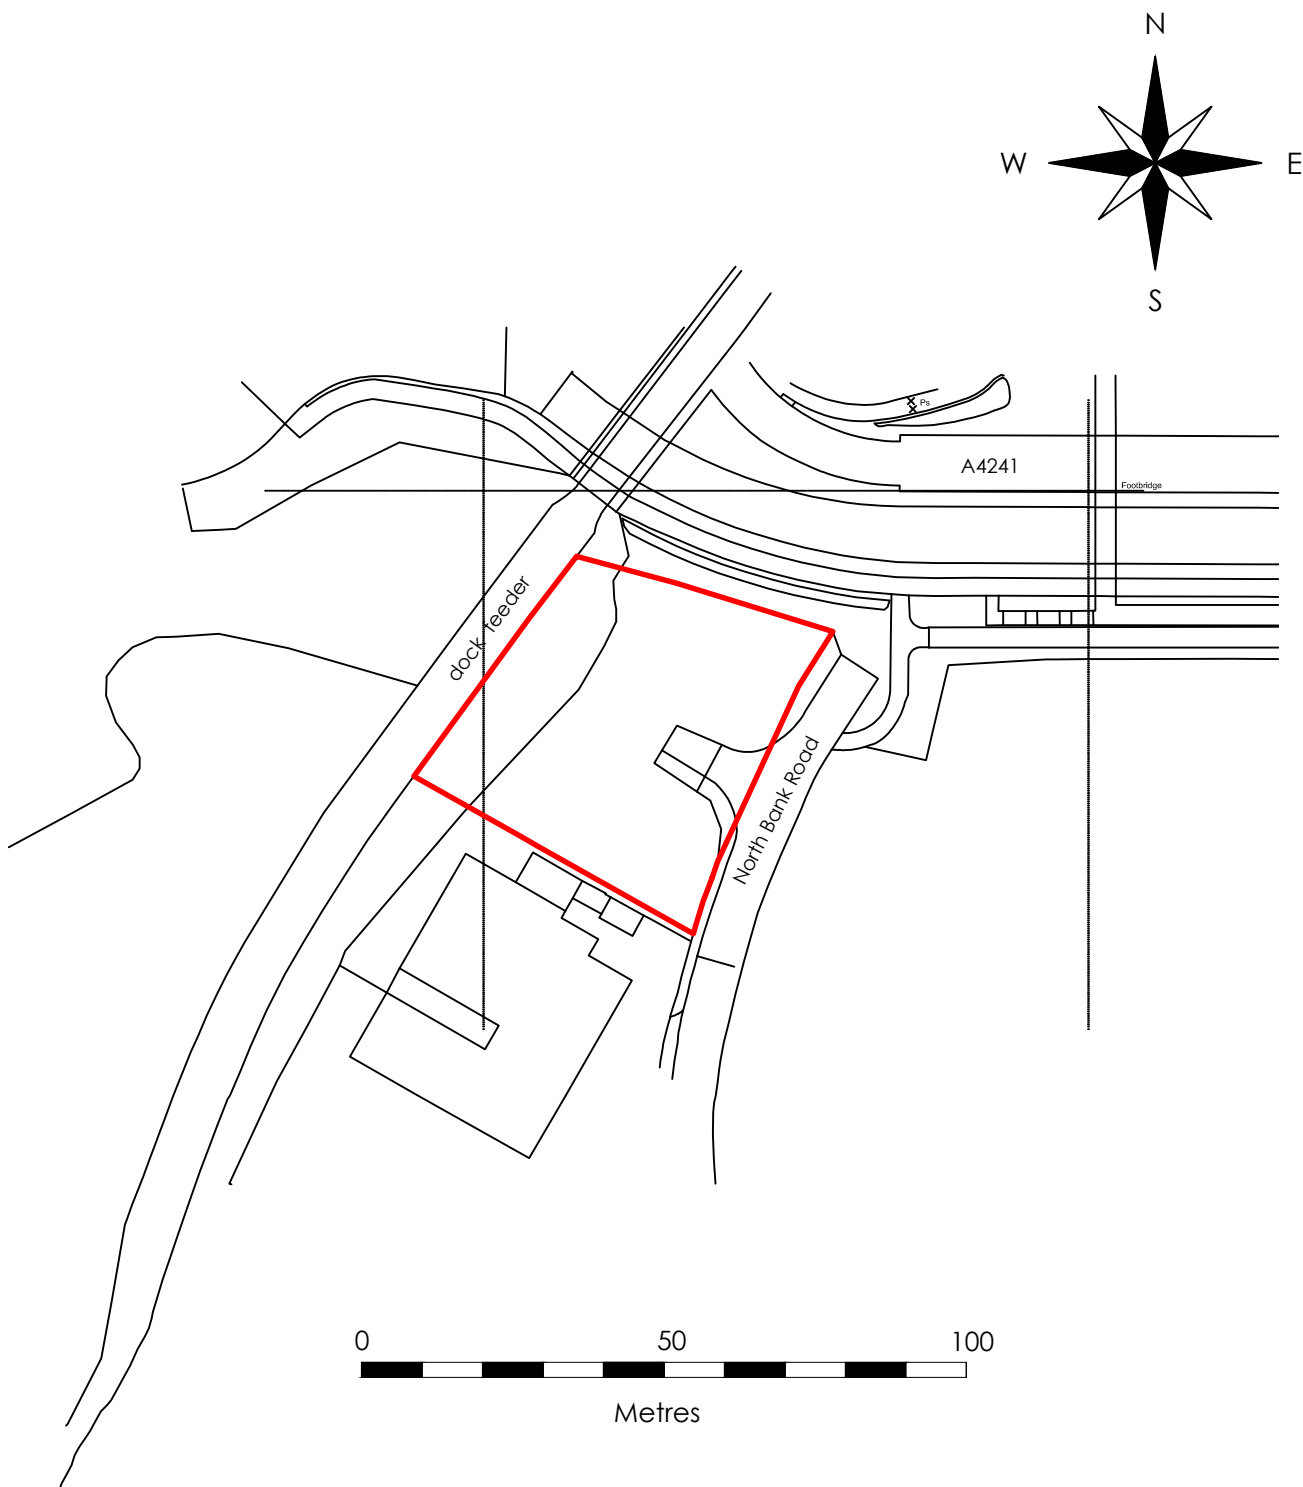

This drawing is the copyright of Gerald Blain Associates Limited and may not be reproduced without permission.
This drawing must not be scaled and written dimensions must be checked on site prior to construction or manufacture.

Project:

Proposed Class 7 M.O.T.
Test Centre at
Unit D North Bank Road,
Port Talbot SA13 1RE

Dwg. Title:

Location Plan

Client:

PTB Properties

Scale:

1/1250

@A3

Drawing No:

01

Drawn By:

MS

Checked By:

N/A

Date:

25/04/2023



Tel: 01994 240 366

Mob: 07970 420322

Email: Gerald@Geraldblainassociates.co.uk

Address: 15 St John Street, Whitland, SA34 0AN