


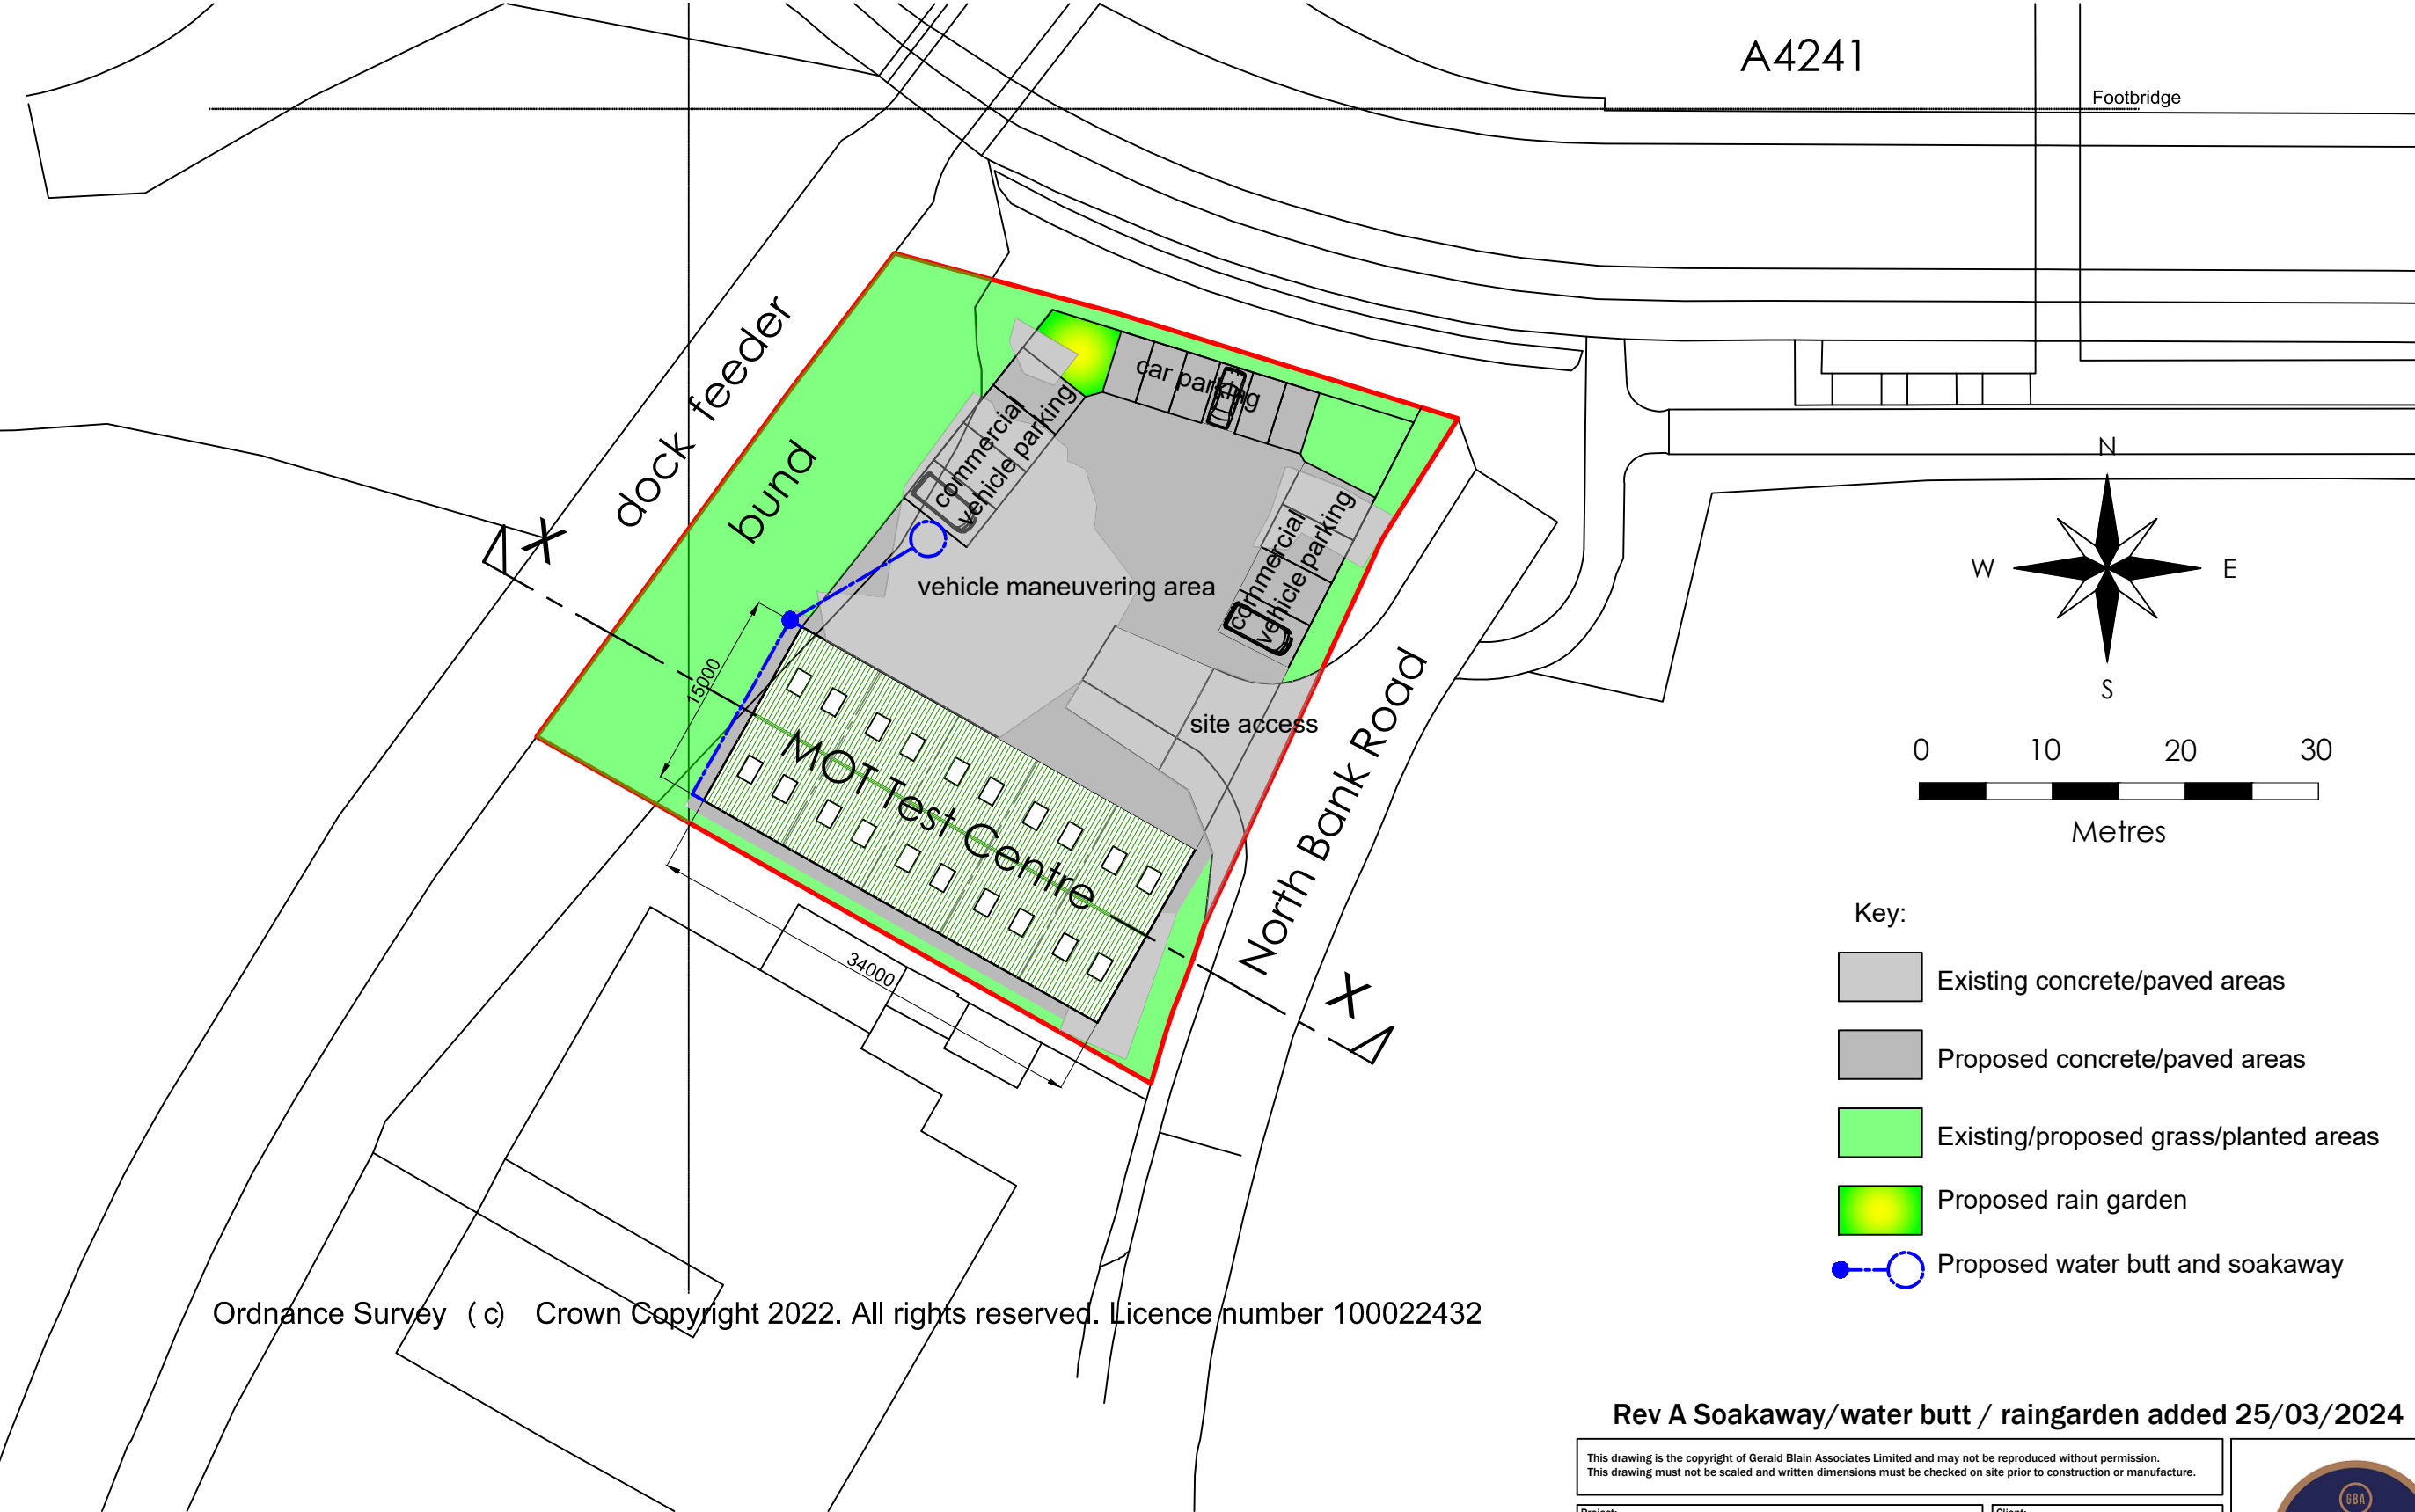

Ordnance Survey (c) Crown Copyright 2022. All rights reserved. Licence number 100022432

Rev A Soakaway/water butt / raingarden added 25/03/2024

This drawing is the copyright of Gerald Blain Associates Limited and may not be reproduced without permission.
This drawing must not be scaled and written dimensions must be checked on site prior to construction or manufacture.

Project:
Proposed Class 7 M.O.T.
Test Centre at
Unit D North Bank Road,
Port Talbot SA13 1RE

Dwg. Title:
Proposed Block Plan

Client:
PTB Properties

Scale:
1/500 @A3

Drawing No:
03

Drawn By:
MS

Checked By:
N/A

Date:
25/04/2023



Tel: 01994 240 366
Mob: 07970 420322
Email: Gerald@Geraldblainassociates.co.uk
Address: 15 St John Street, Whitland, SA34 0AN