

Openreach Structures

- Joint Box
- Manhole
- Pole
- Pole (planned)
- Duct Tee
- Reducer
- Cabinet

Openreach Spans / Ducts

- Duct
- Duct (planned)

Developer-Proposed Structures

- Duct Tee
- Joint Box
- Reducer

Developer-Proposed Spans / Ducts

- D54 (90mm duct)
- D54 (90mm duct)
- D56 (50mm duct)

Developer-Proposed Equipment

- AGG
- CBT8
- SPLITTER (S)


Address/Plot Number

1
A1

Splitter/CBT Ref

Plot Nant Y Cafn, Nant Y Cafan, Seven sisters, SA10 9EY

10m

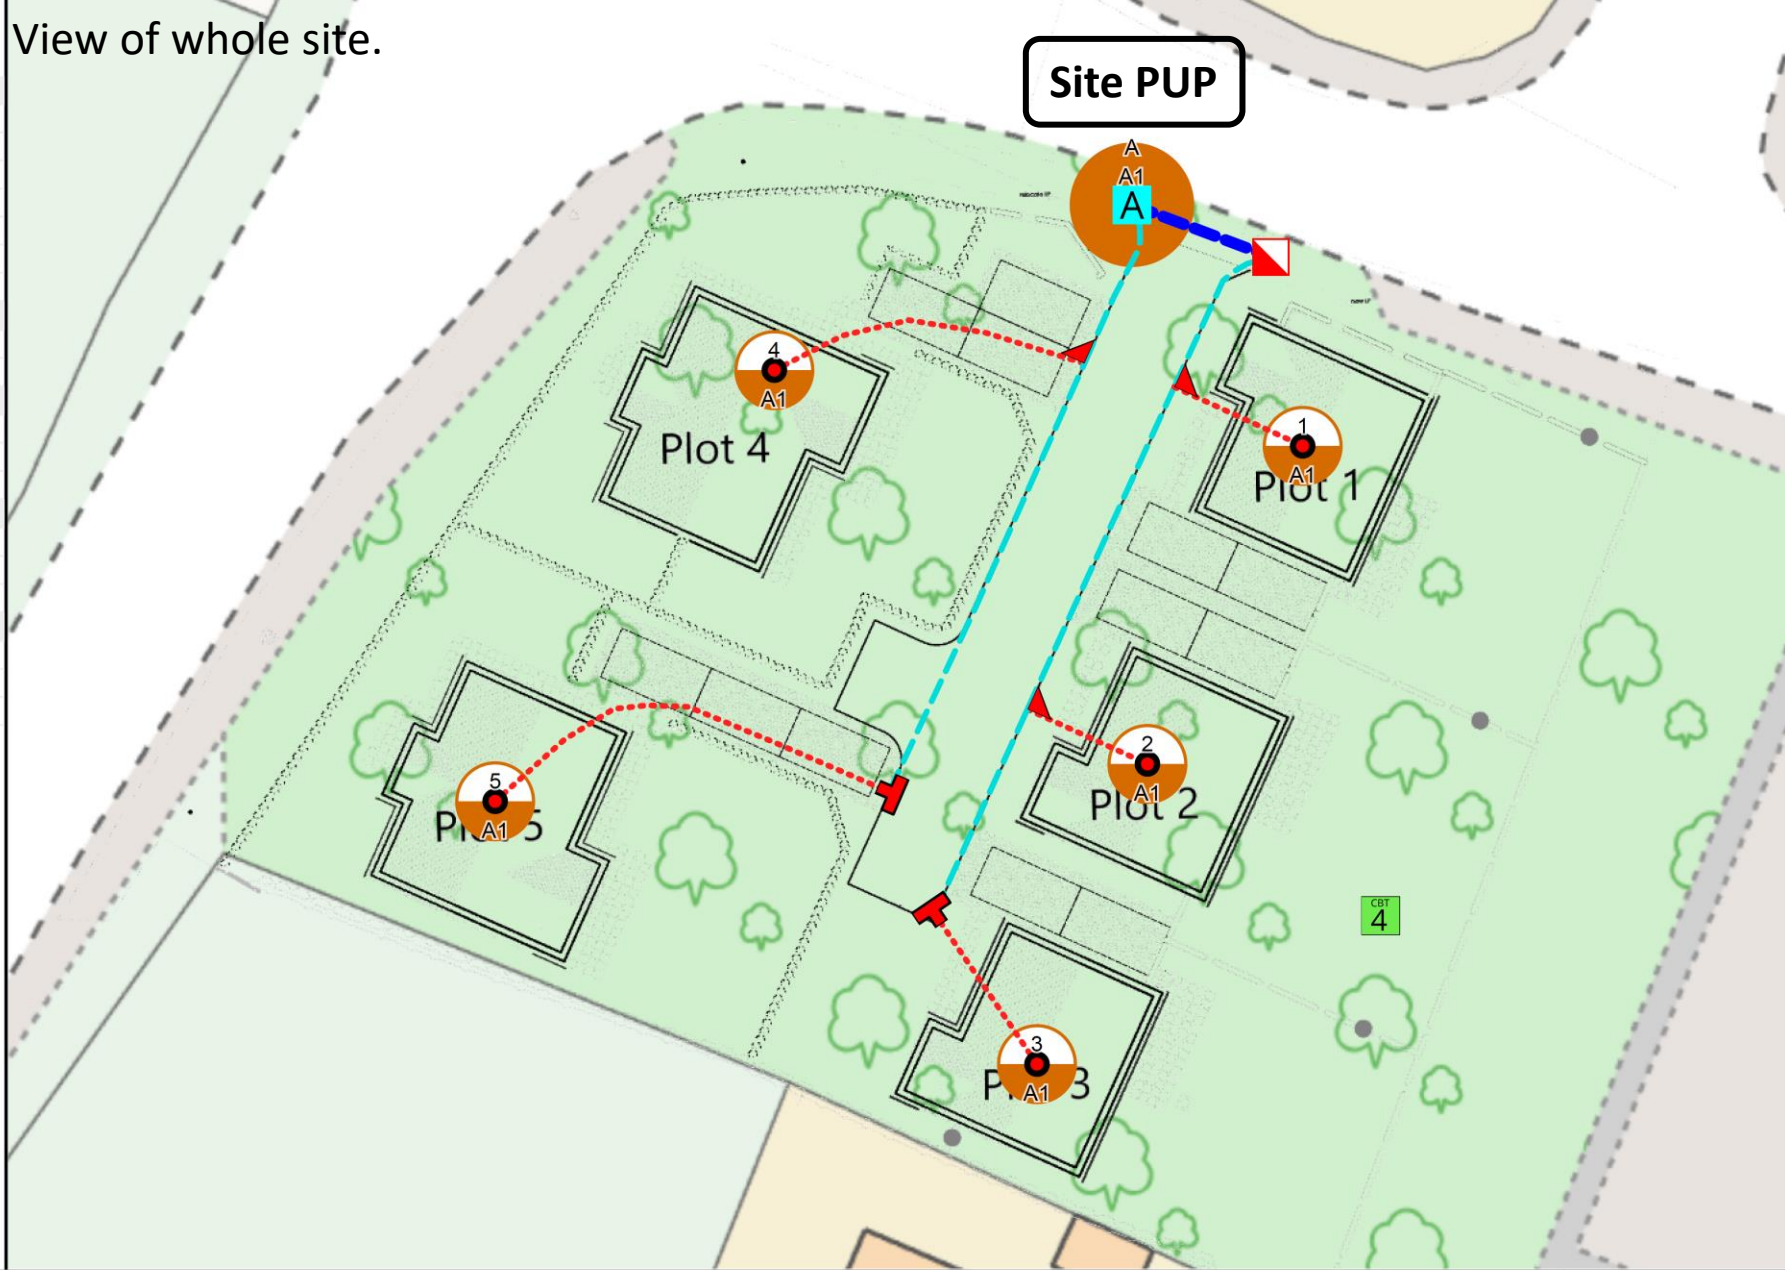

Plant On Map

Work Order Name: SSQ/001

Proposal: OPENREACH FIBRE NETWORK

Self-Install: No

Remarks: Dummy agnode placed.

Important Notice - BT's joint boxes (JB and JUF) must be constructed in non carriageway situations only. If there is any deviation from this please contact your newSite Representative before work commences

Openreach Structures

- Joint Box
- Manhole
- Pole
- Pole (planned)
- Duct Tee
- Reducer
- Cabinet

Openreach Spans / Ducts

- Duct
- Duct (planned)

Developer-Proposed Structures

- Duct Tee
- Joint Box
- Reducer

Developer-Proposed Spans / Ducts

- D54 (90mm duct)
- D54 (90mm duct)
- D56 (50mm duct)

Developer-Proposed Equipment

- AGG
- CBT8
- SPLITTER (S)


Address/Plot Number

1
A1

Splitter/CBT Ref

Plot Nant Y Cafn, Nant Y Cafan, Seven sisters, SA10 9EY

10m

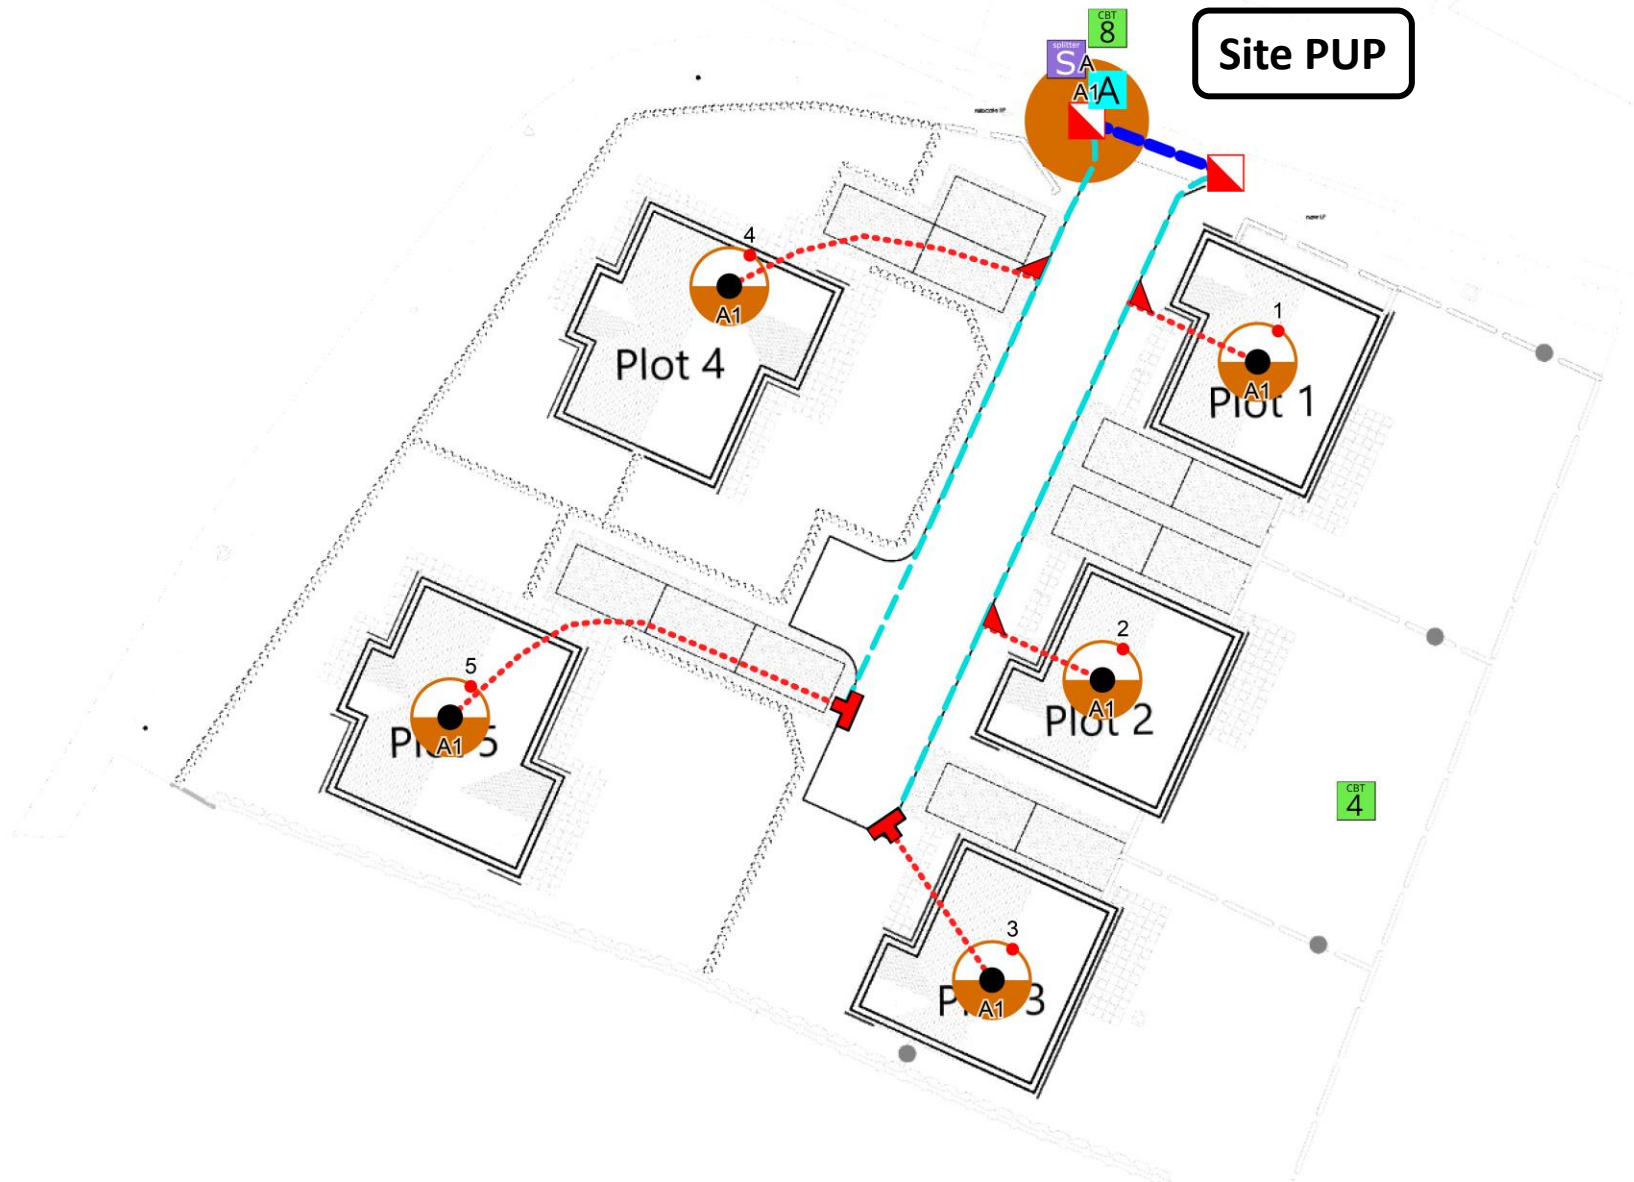

Plant On Map

Work Order Name: SSQ/001

Proposal: OPENREACH FIBRE NETWORK

Self-Install: No

Remarks: Dummy agnode placed.

Important Notice - BT's joint boxes (JB and JUF) must be constructed in non carriageway situations only. If there is any deviation from this please contact your newSite Representative before work commences