
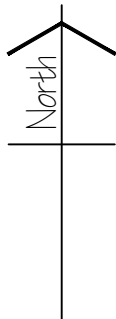


1023/08

REVISIONS

Rev:

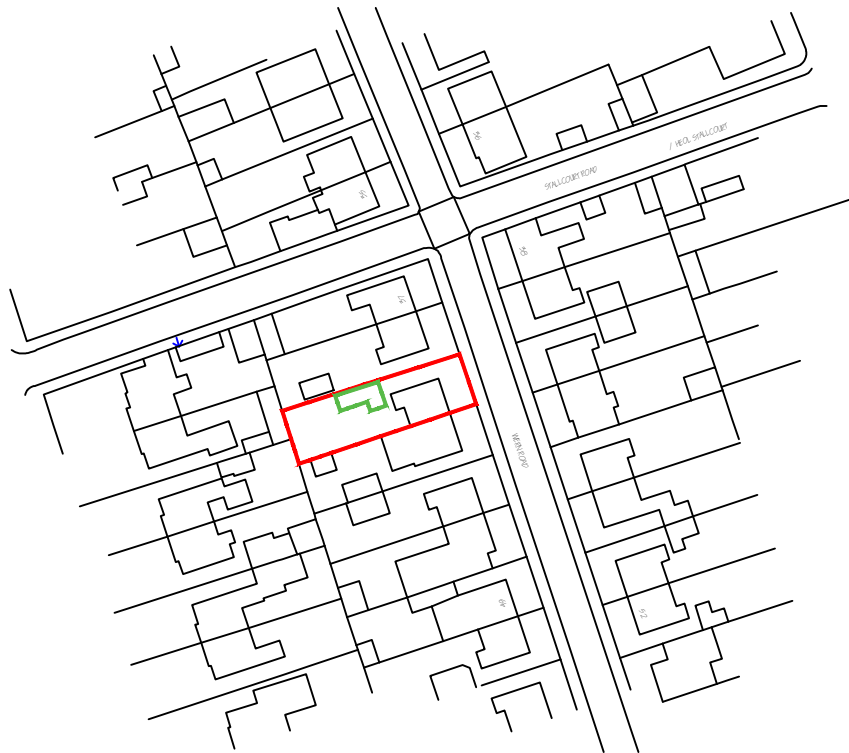

Registered Architects
Project Managers
Planning Consultants

ORIEL DESIGN LIMITED
The Studio, No. 1, Sycamore Street,
Taffs Well, CF15 7PU
tel: 029 2038 8663 email: info@orielarchitects.co.uk

ALTERATION & EXTENSION WORKS
41, WERN ROAD,
PORT TALBOT.

SITE LOCATION PLAN

Drg No. 1023/08 | Rev: | Scale: 1:1250@A4 | Date: Apr. 2024