

PROPOSED MATERIAL FINISHES:

Roof Covering: (to extension)

Rubber membrane Flat roof

Wall Covering:

Rendered Masonry (to match)

Windows & Doors:

uPVC Double Glazed.

Colour: White

Weather boarding:


uPVC bullnosed

Colour: White

Rainwater goods:

Plastic, universal

Colour: White

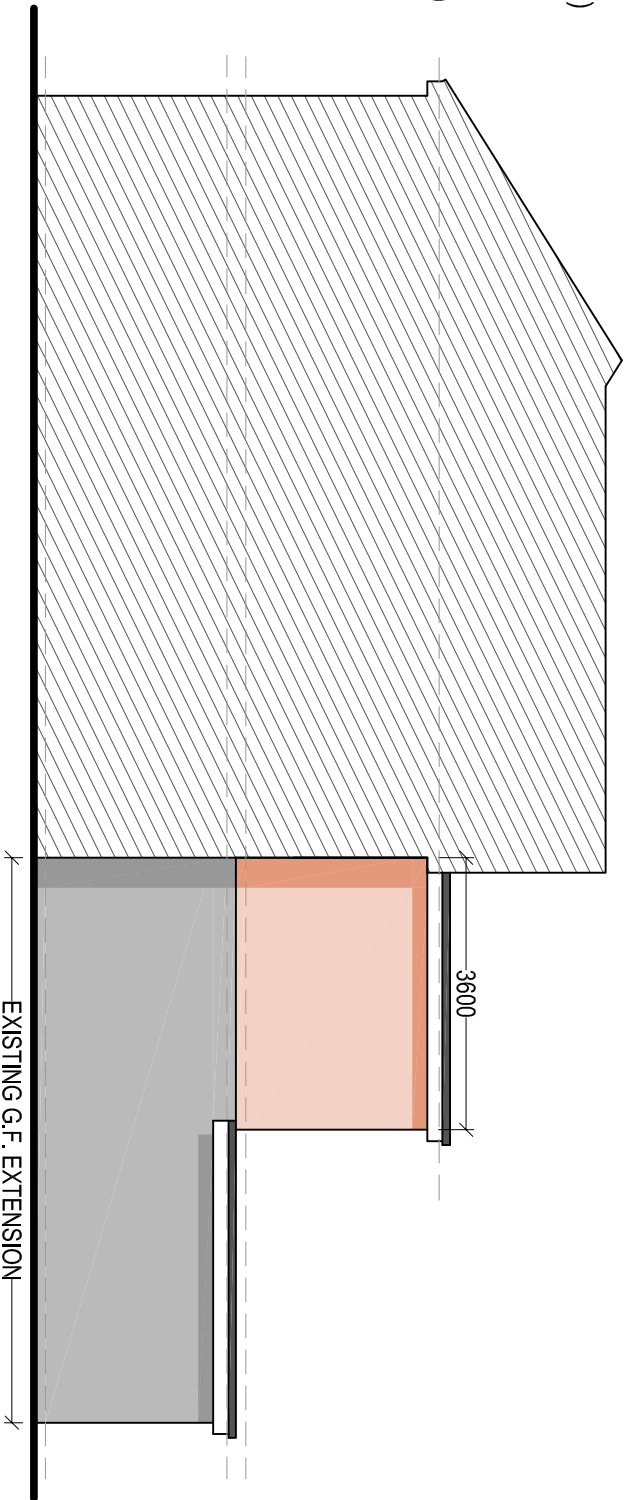

Client:

Mr & Mrs. James
9 Cambrian Place
Port Talbot
SA13 1HD

Project Title:

PROPOSED FIRST FLOOR
REAR EXTENSION

General Notes:

1. Draw and scale from this drawing. Take figures as dimensions only.

2. Dimensions are in millimetres unless otherwise stated.

Drawing Issue:

PLANNING

Drawing Title:

PROPOSED ELEVATIONS (SIDE)

Drawing No:

CPD-005

Revision:

Date:

08-04-2024

Revised:

Scale(s):

1:100

Paper Size:

A3



Cwm Planning & Design Ltd.
(architectural and Draughting Services)