



Heights shown in red have been amended by Hickman and Smith Architects due to discrepancies in the original topographic survey. See submitted document 0346-A-RP-001-Planning Comparison CD for further explanation.

Please also refer to updated site plan 0356-A-PL-100-A

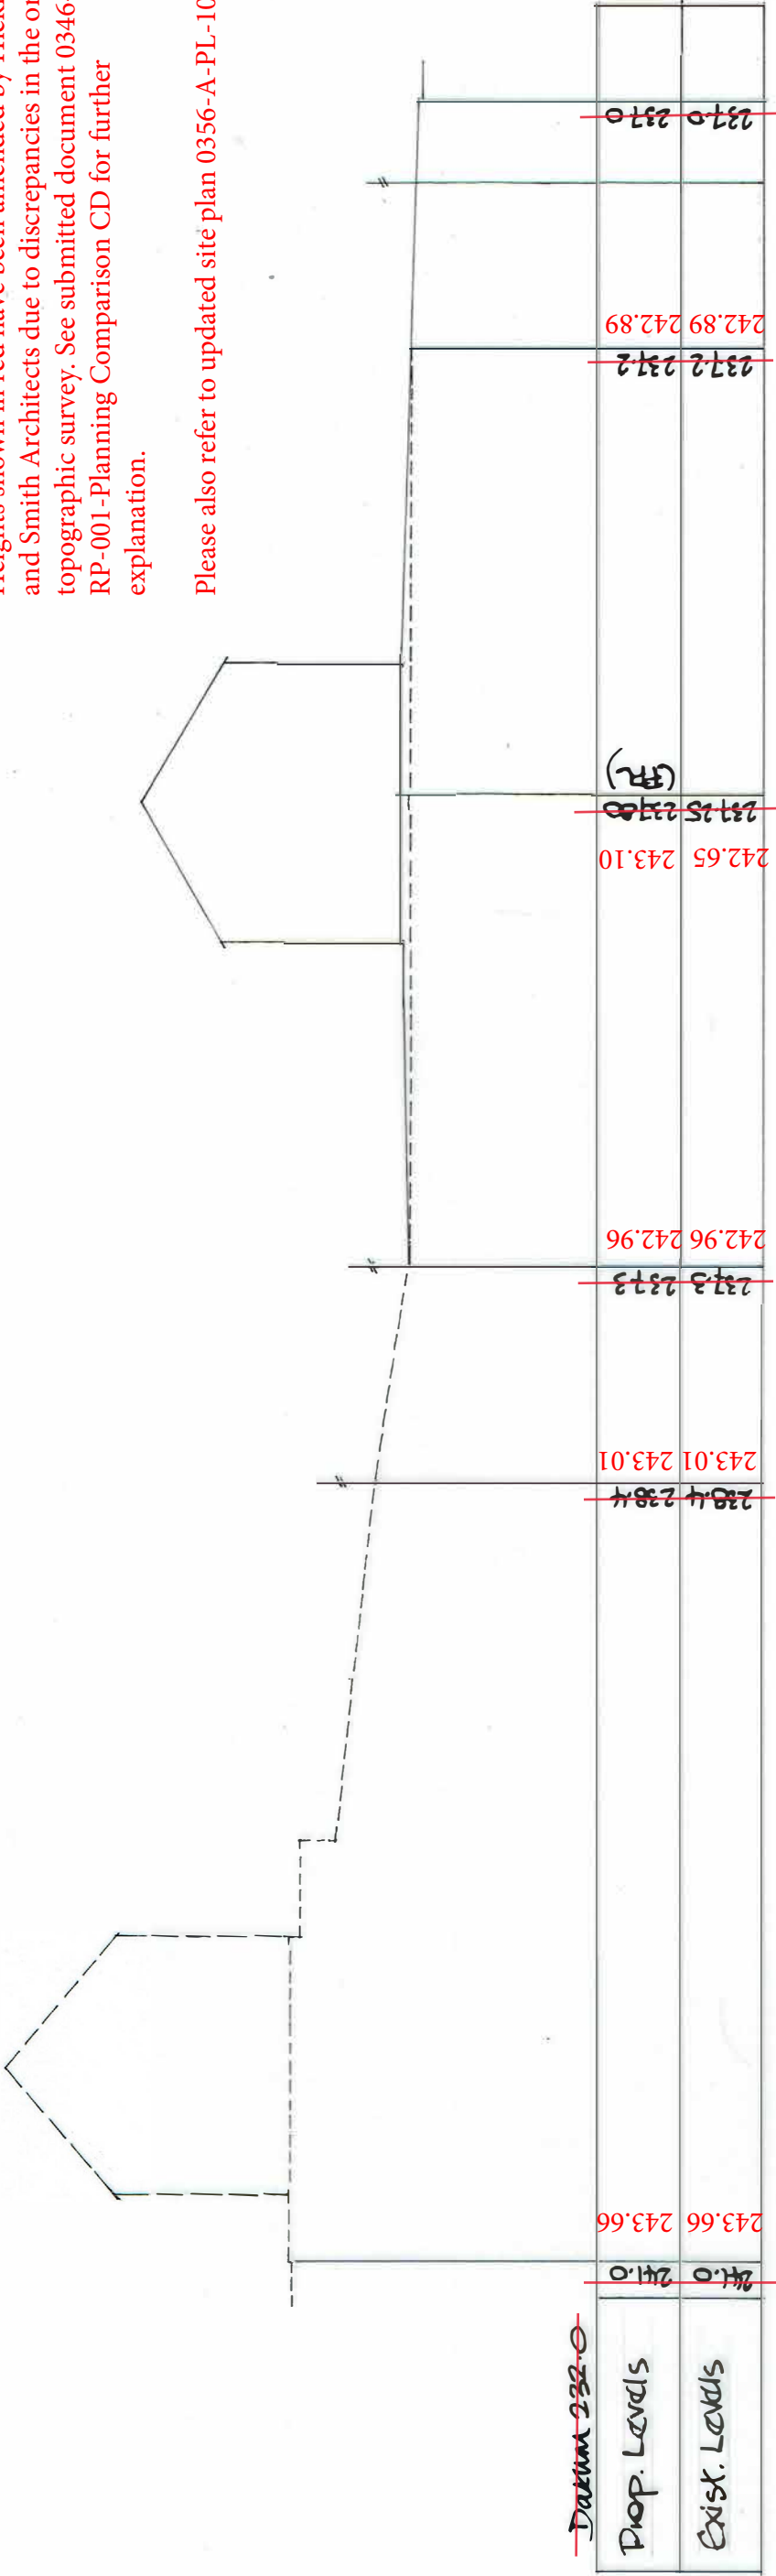

Section E-E.

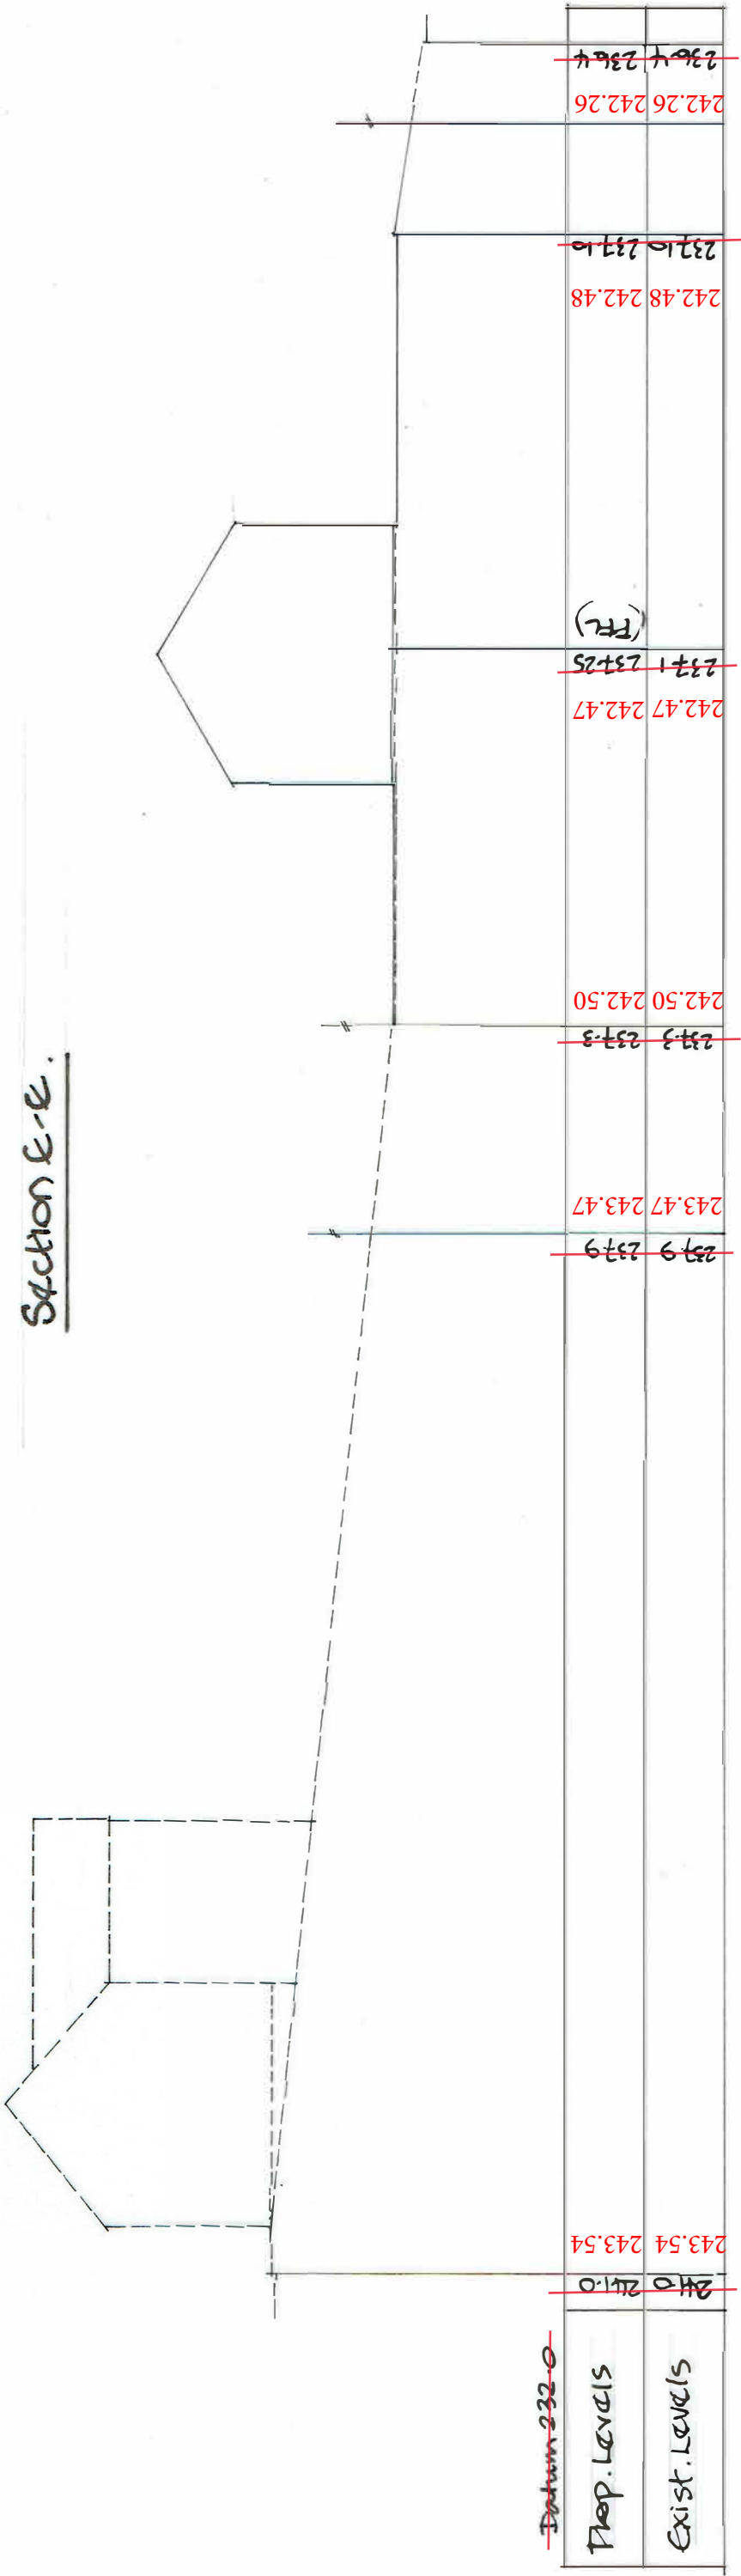

Section F-F