
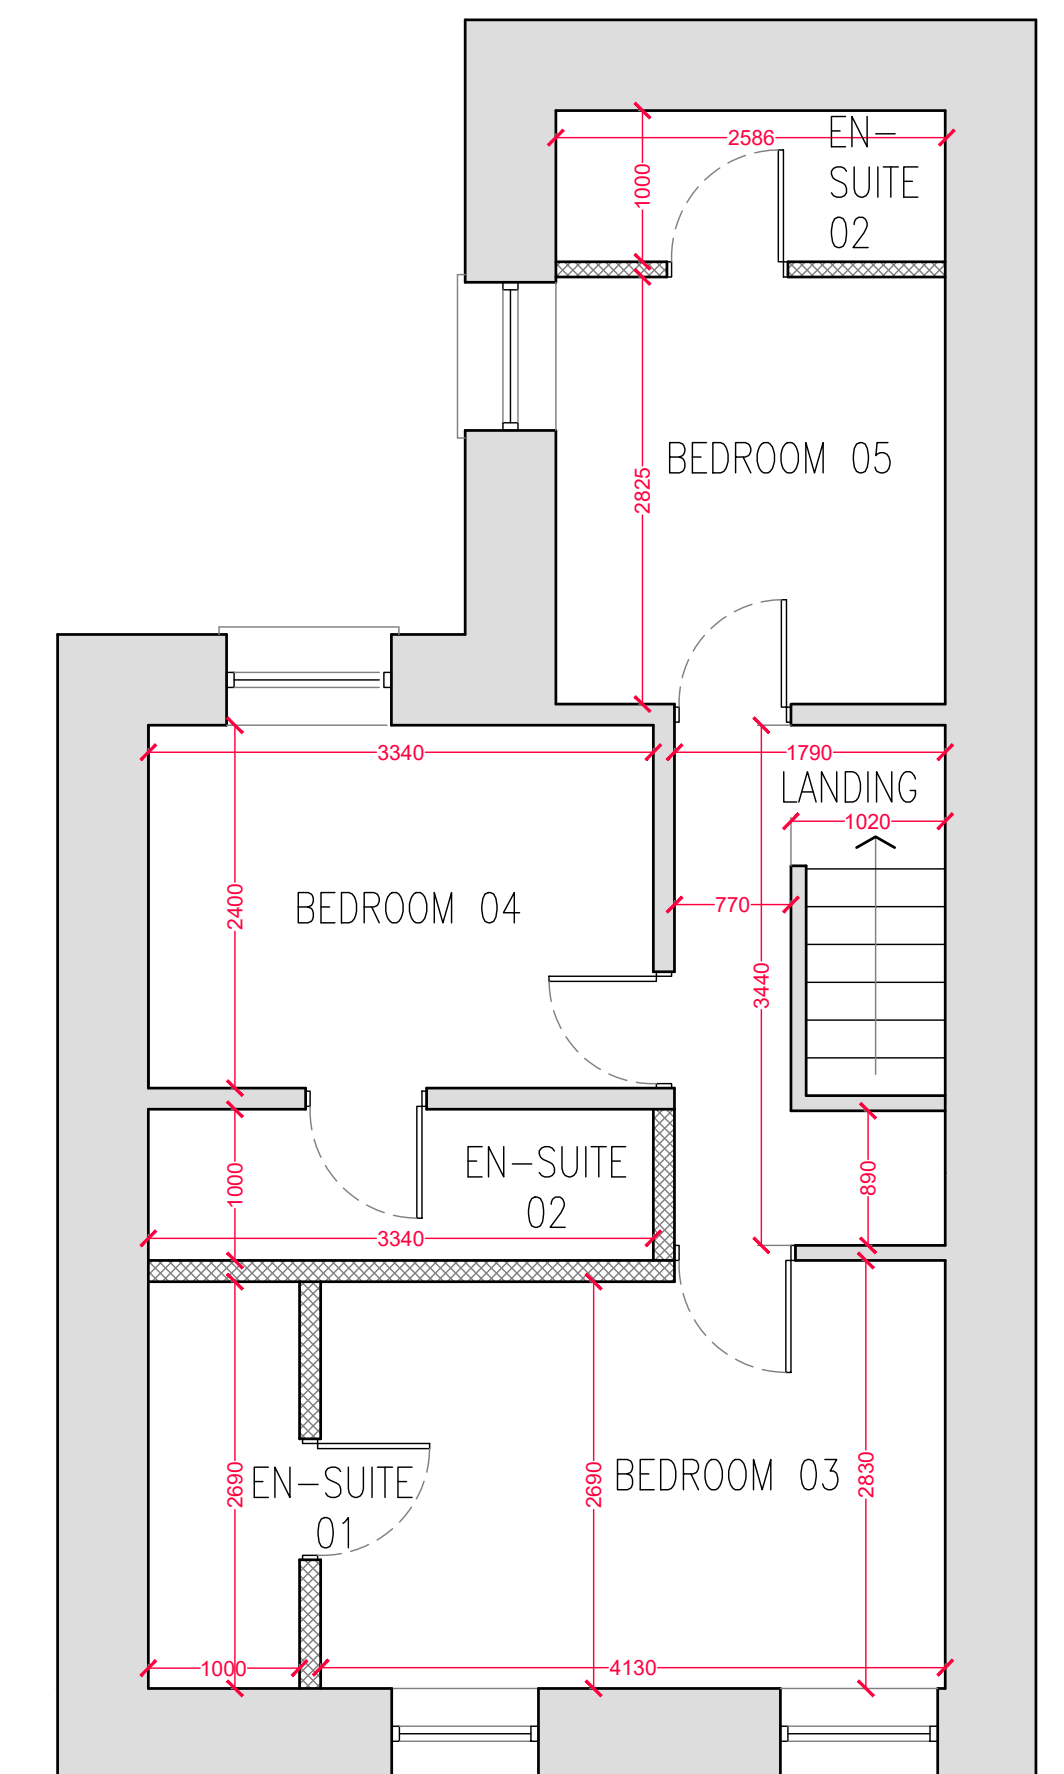
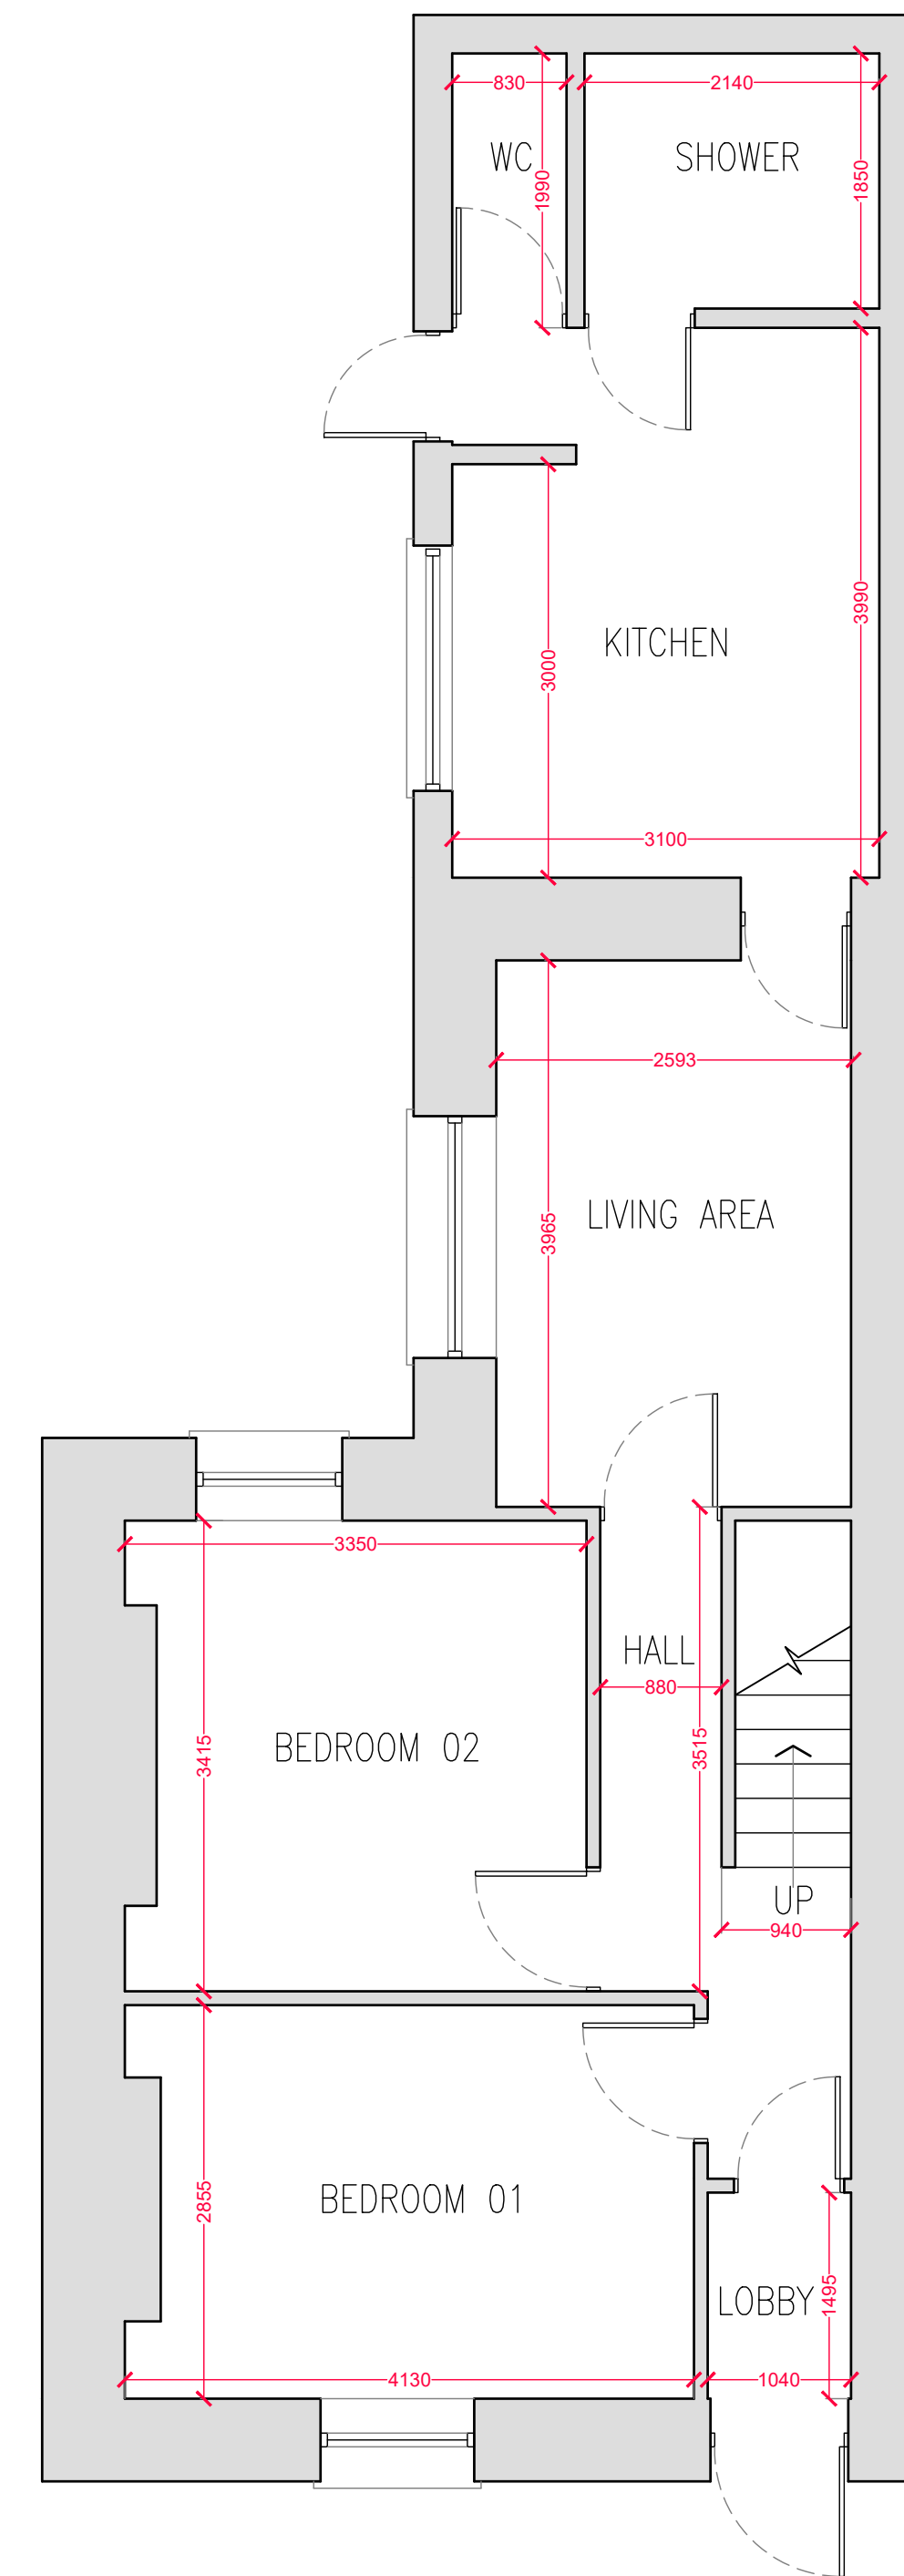
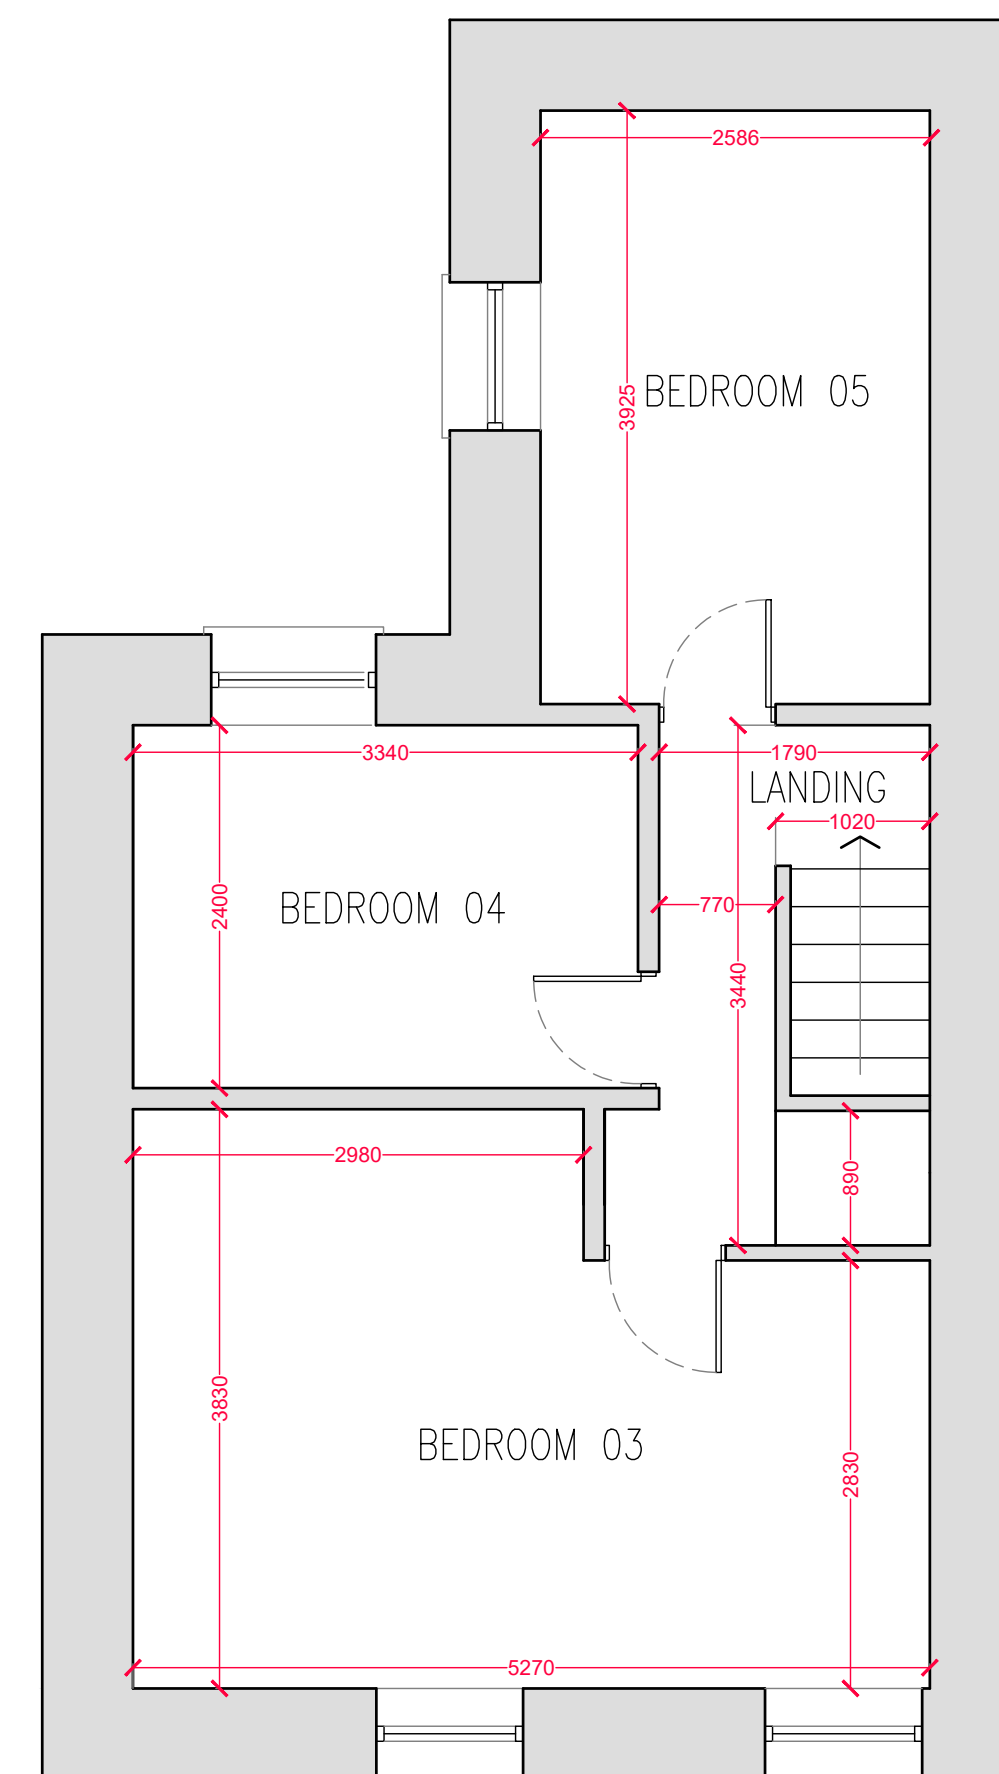
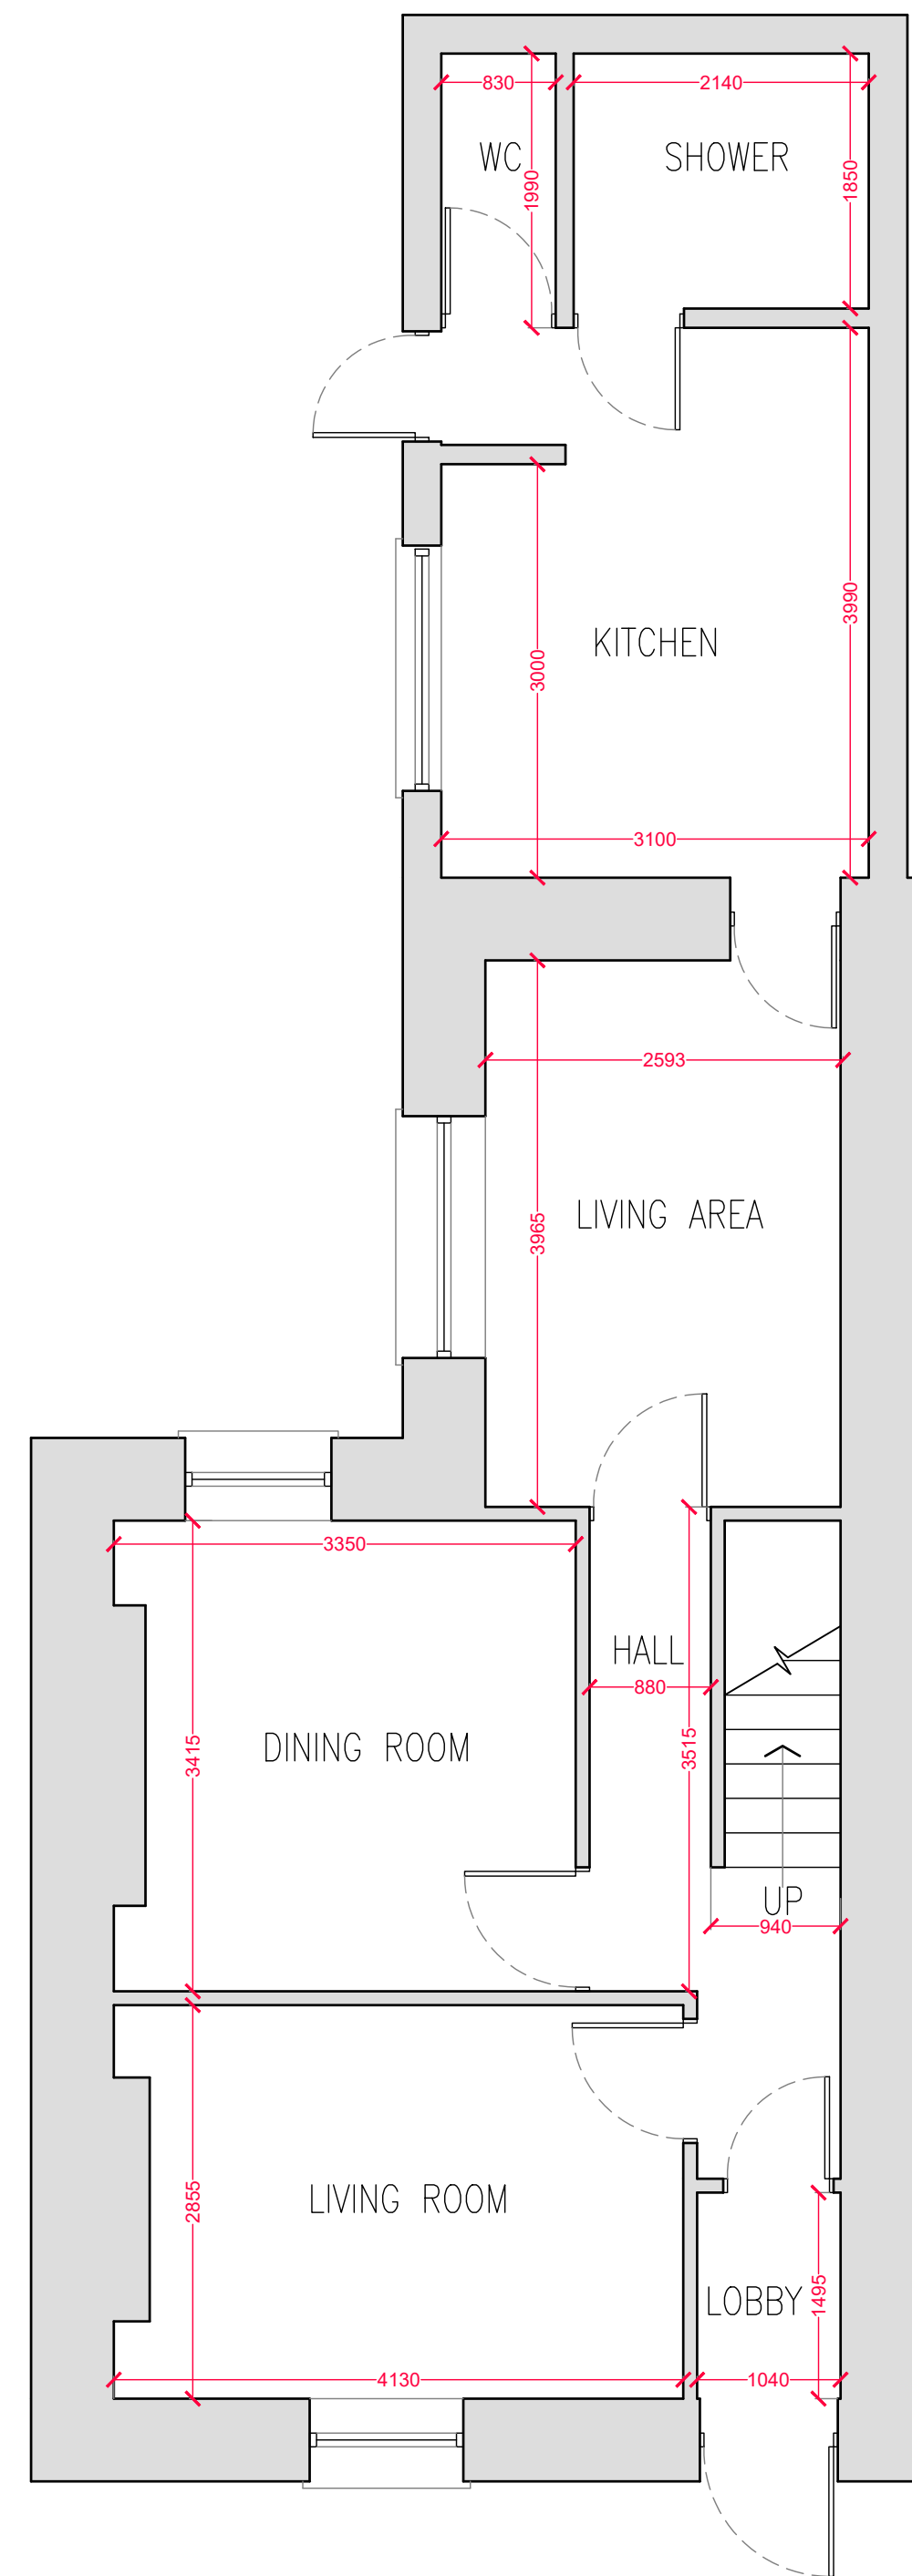


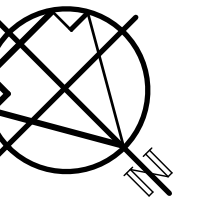

KEY

EXISTING WALL

PROPOSED PARTITION

16 CWRT - UCHA TERRACE,
PORT TALBOT
SA13 1LD

EXISTING & PROPOSED
GROUND FLOOR & FIRST FLOOR