


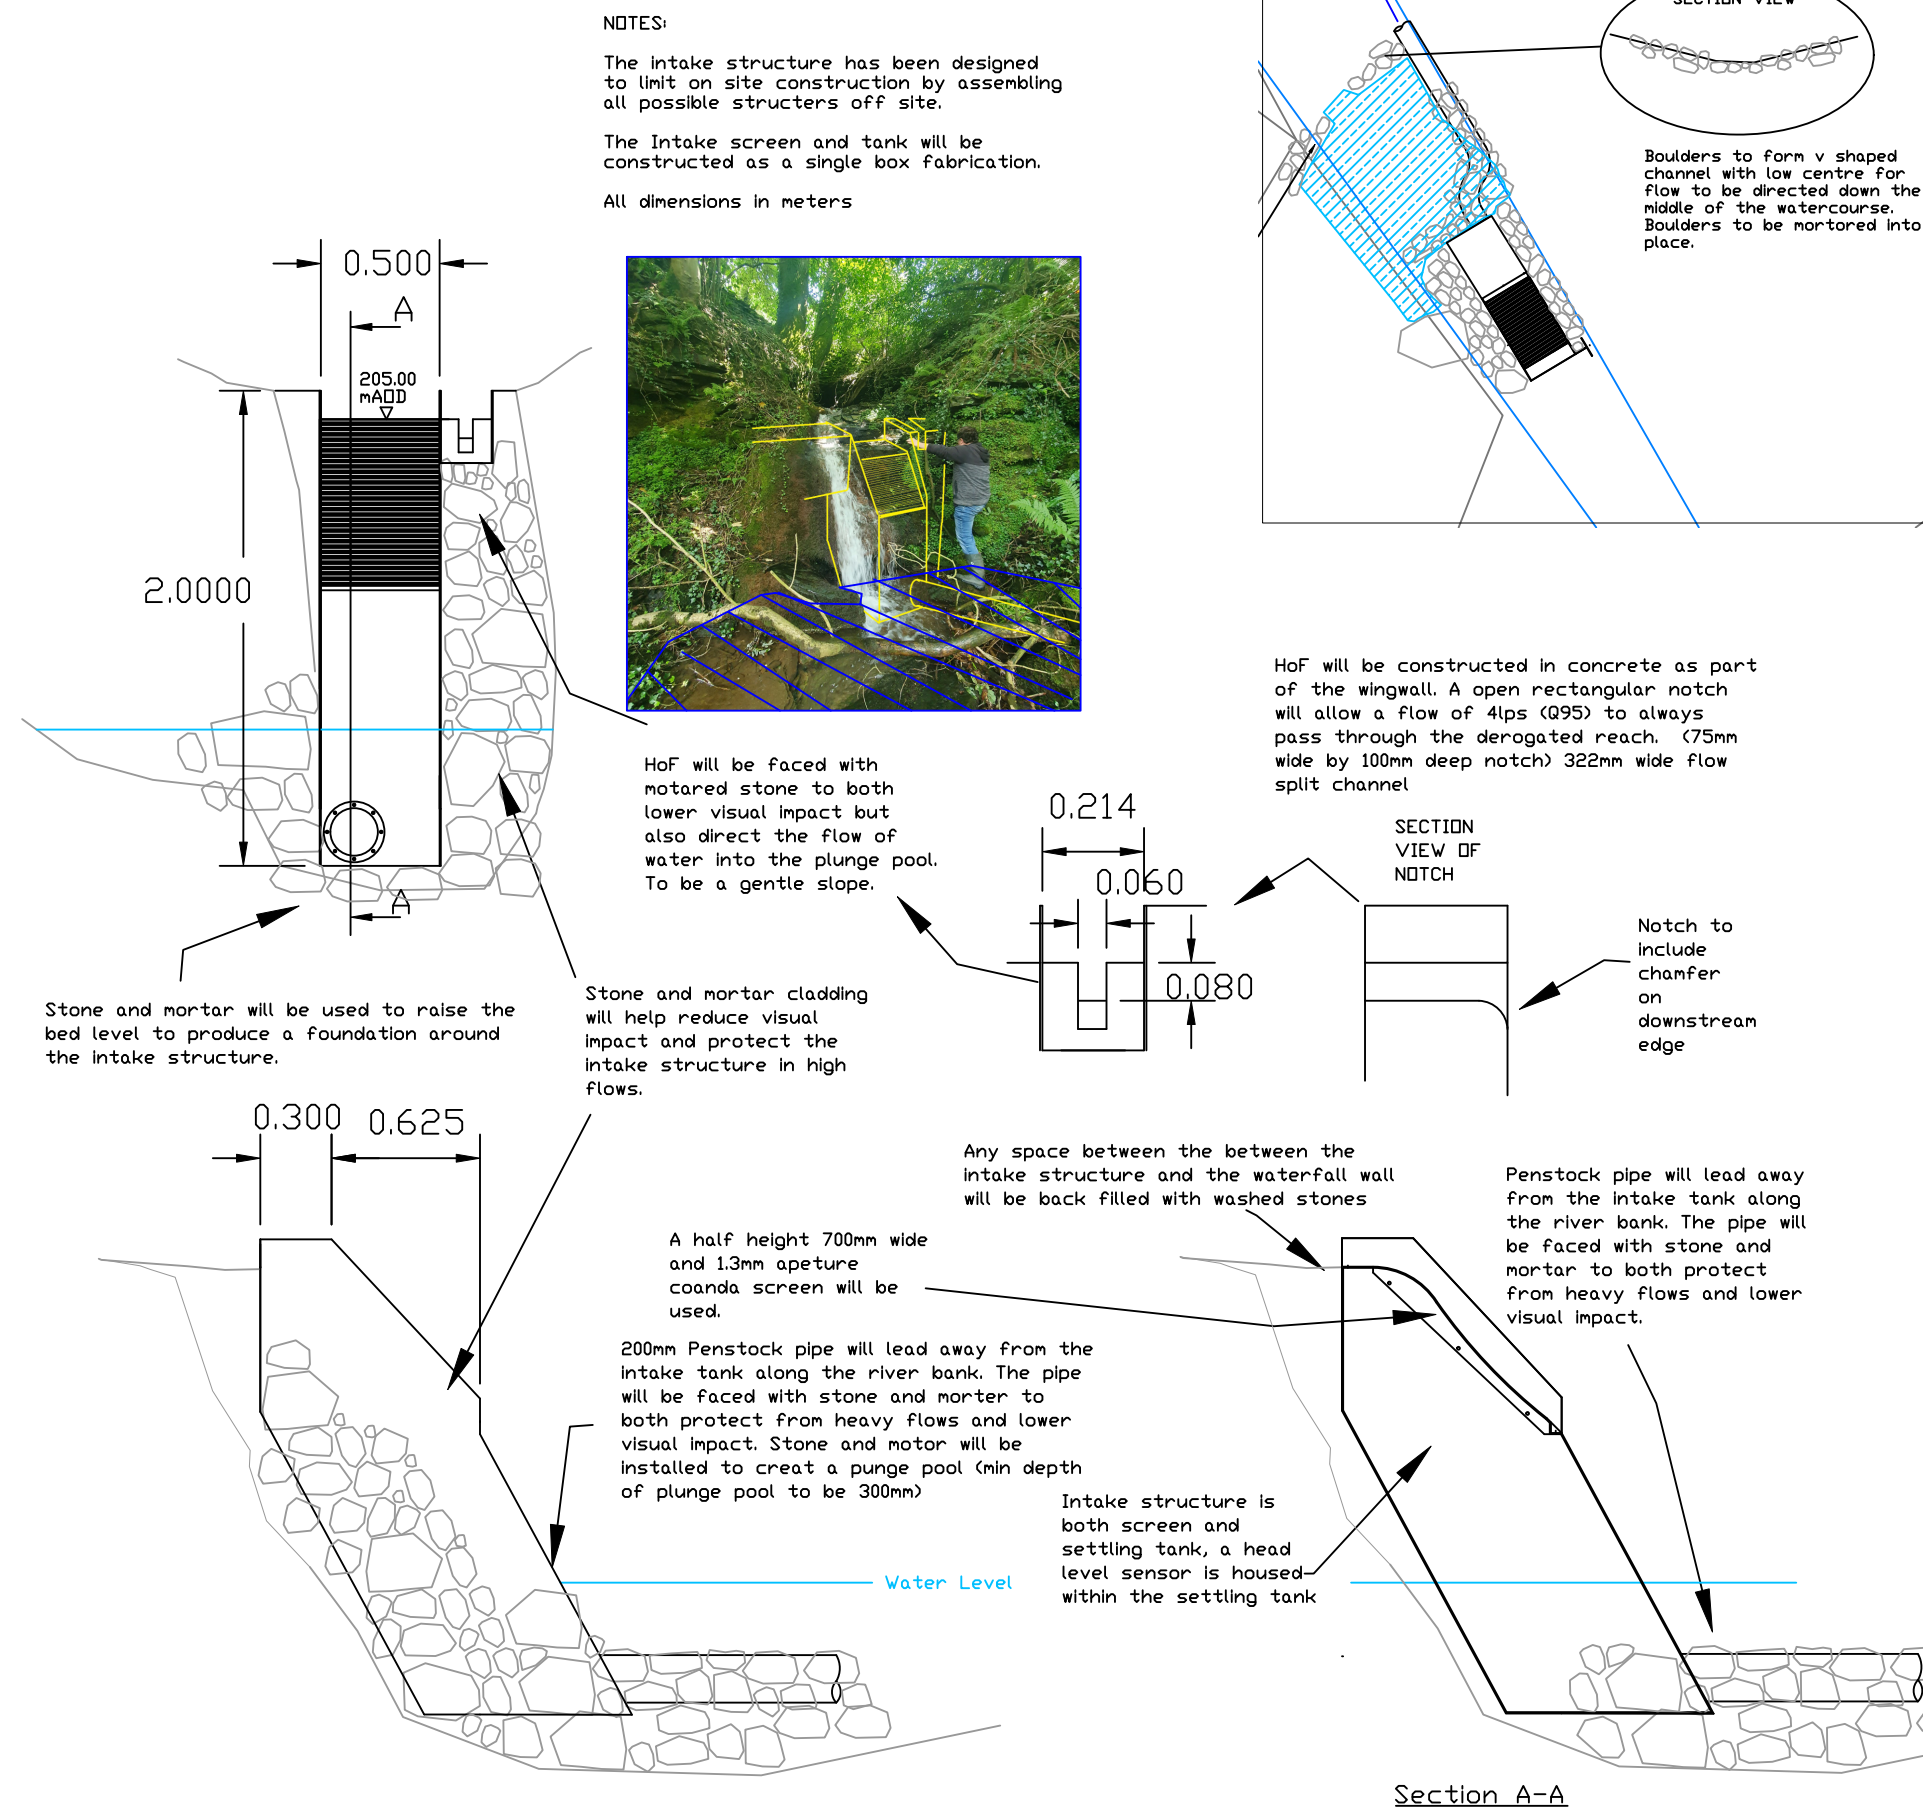

© 2015

Project:

Client:

Drawing Title:

File Name:

Scale:

Drawn by:

Taken from OS Mastermap 1:1250
© Crown copyright. All rights reserved 2015.
License number 100022432

LAND OWNERSHIP
All land for development is owned by the applicant.

[illegible]