



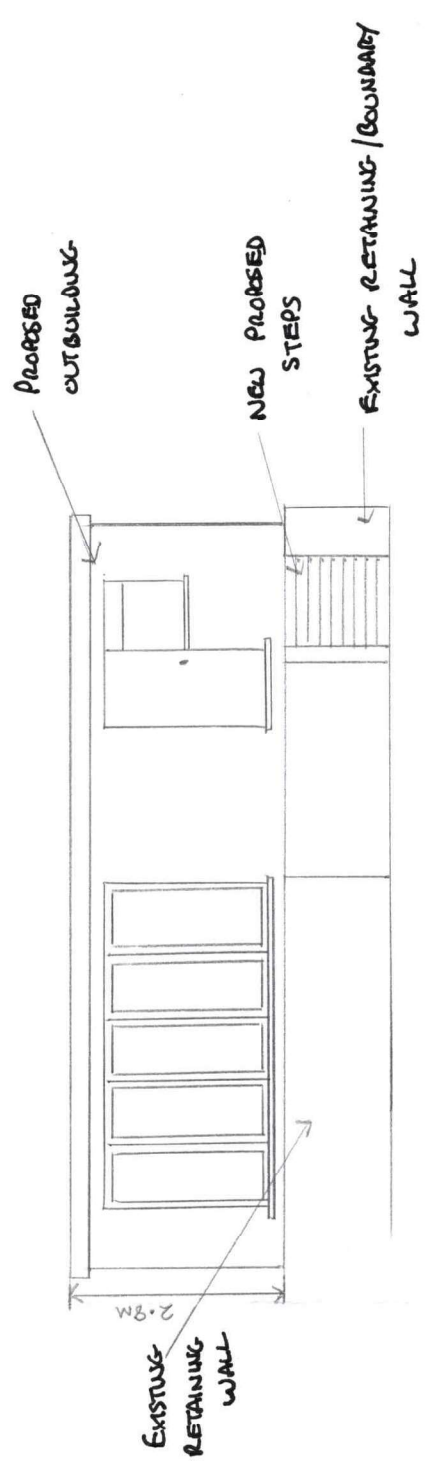

STEPS / RETAINING WALL

ELEVATION PROPOSED

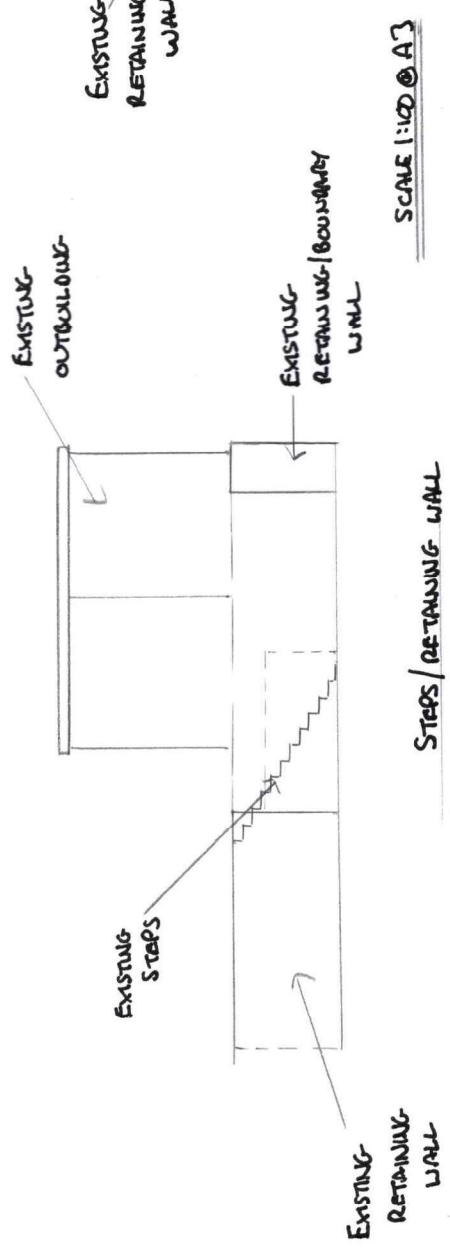

SCALE 1:100 @ A3

STEPS / RETAINING WALL

ELEVATIONS EXISTING