



PROPOSED SITE SECTIONS

42 GRAIG ROAD, ALLTWEN

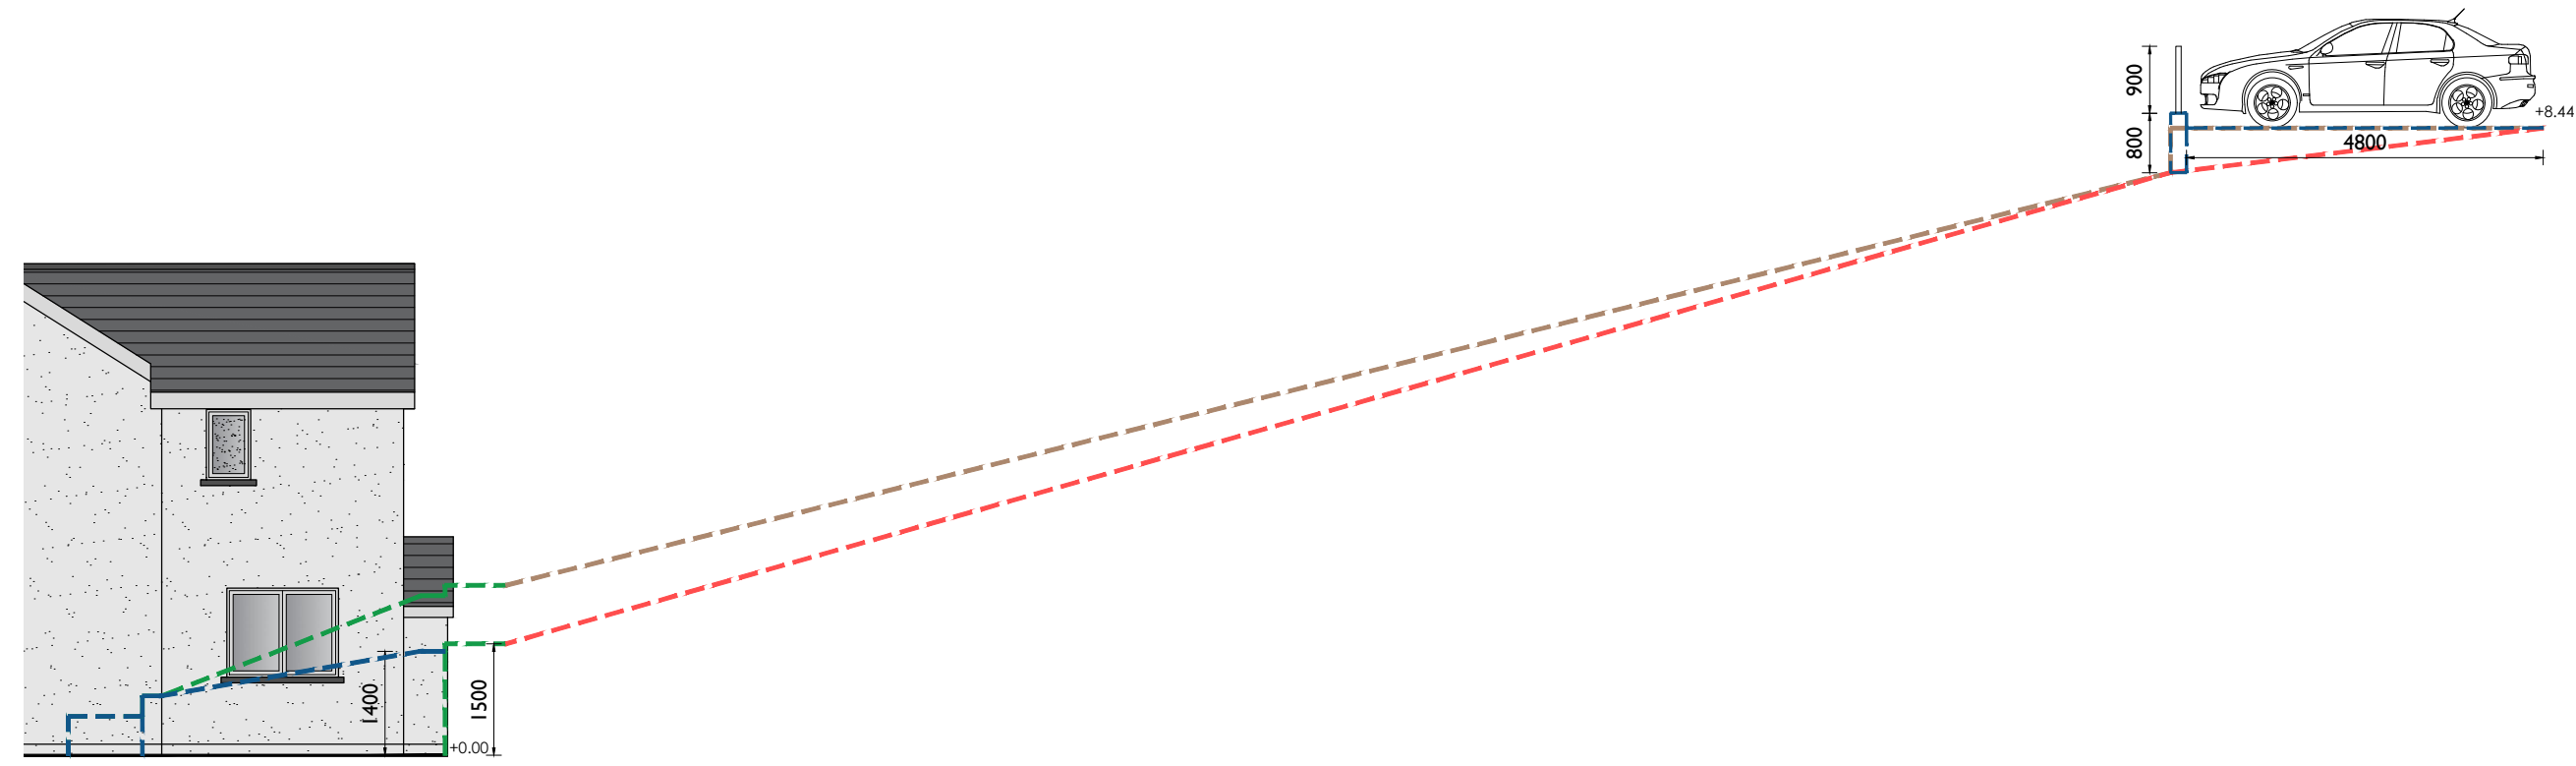

Proposed Site Section A-A 1:100

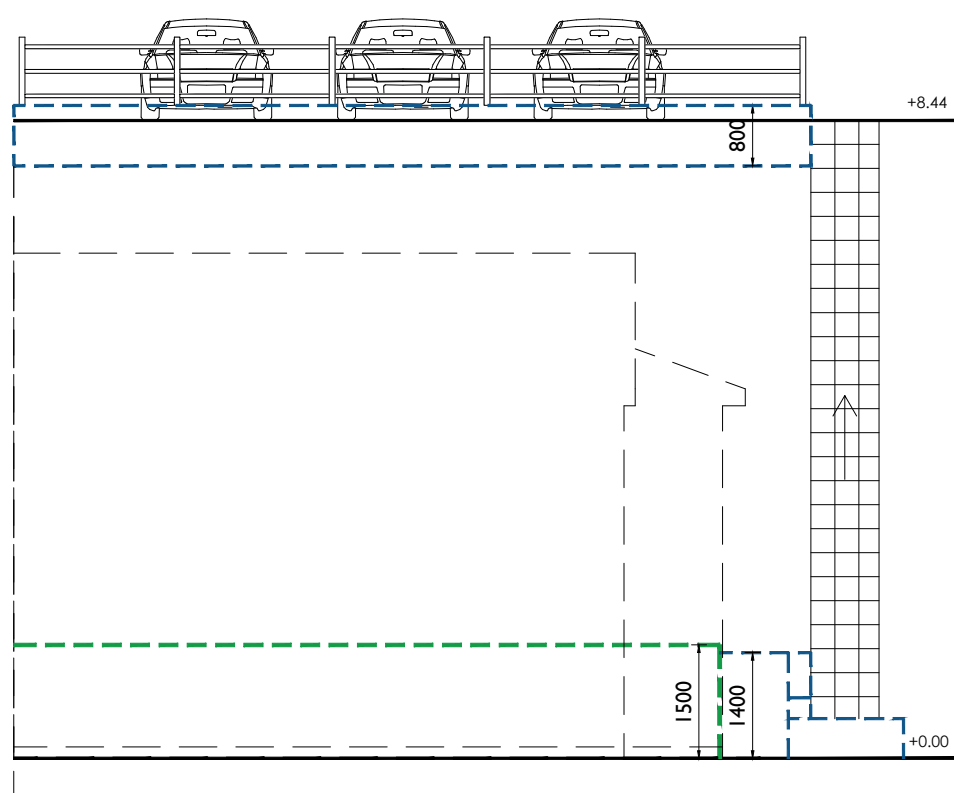

Proposed Site Section B-B 1:100

Notes
This drawing is copyrighted and must not be reproduced or disclosed to third parties without the prior written permission of Slate Architecture.
Do not scale from this drawing. Responsibility will not be accepted by Slate Architecture for errors made by others scaling from the drawing. Use written dimensions only. Contractor to verify all dimensions before commencing work on site.
Slate Architecture is to be notified immediately in writing of any discrepancies. All survey information incorporated within the drawings cannot be guaranteed as accurate unless confirmed by a fixed dimension.
All dimensions are in millimeters unless otherwise noted.
This drawing is to be read in conjunction with all relevant project drawings and specification prepared by Slate Architecture and other relevant consultants, specialists, etc.
CDM notes are provided to assist the contractor in managing residual hazards identified during the design stage. Any such notes do not relieve the contractor of their duties and they must provide a safe system of work based on method statements, risk assessments, etc.

Revision:	Description:	Date:

KEY

BOUNDARY TREATMENTS AND RAILINGS

Existing Retaining Wall

Proposed Retaining Wall

Existing Ground Level

Proposed Ground Level

Drawing Status:

PLANNING

SLATE

architecture

07496 042472
info@slatearchitecture.co.uk
www.slatearchitecture.co.uk

Client:
Miss Bethan Lewis

Project Title:
Proposed Two-Storey Rear & Side Extension at 42 Graig Road, Alltwen

Drawing Title:
Proposed Site Sections

Scale: 1:100 @ A3
Date: April 2024

Job No.:	Drawing No.:	Revision:
512	05	-