
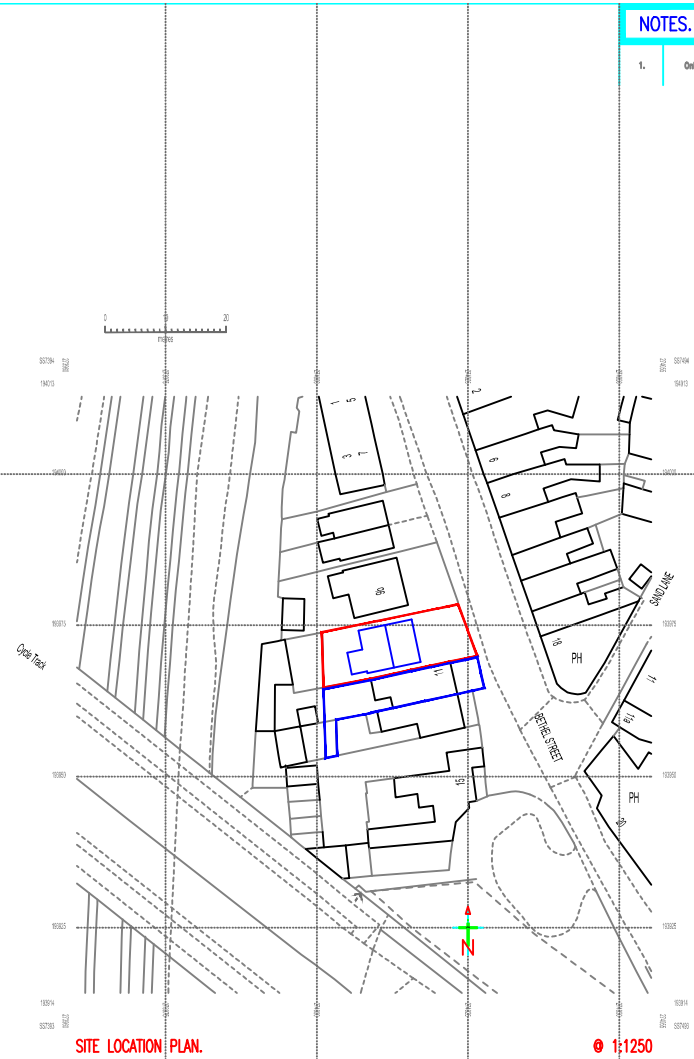


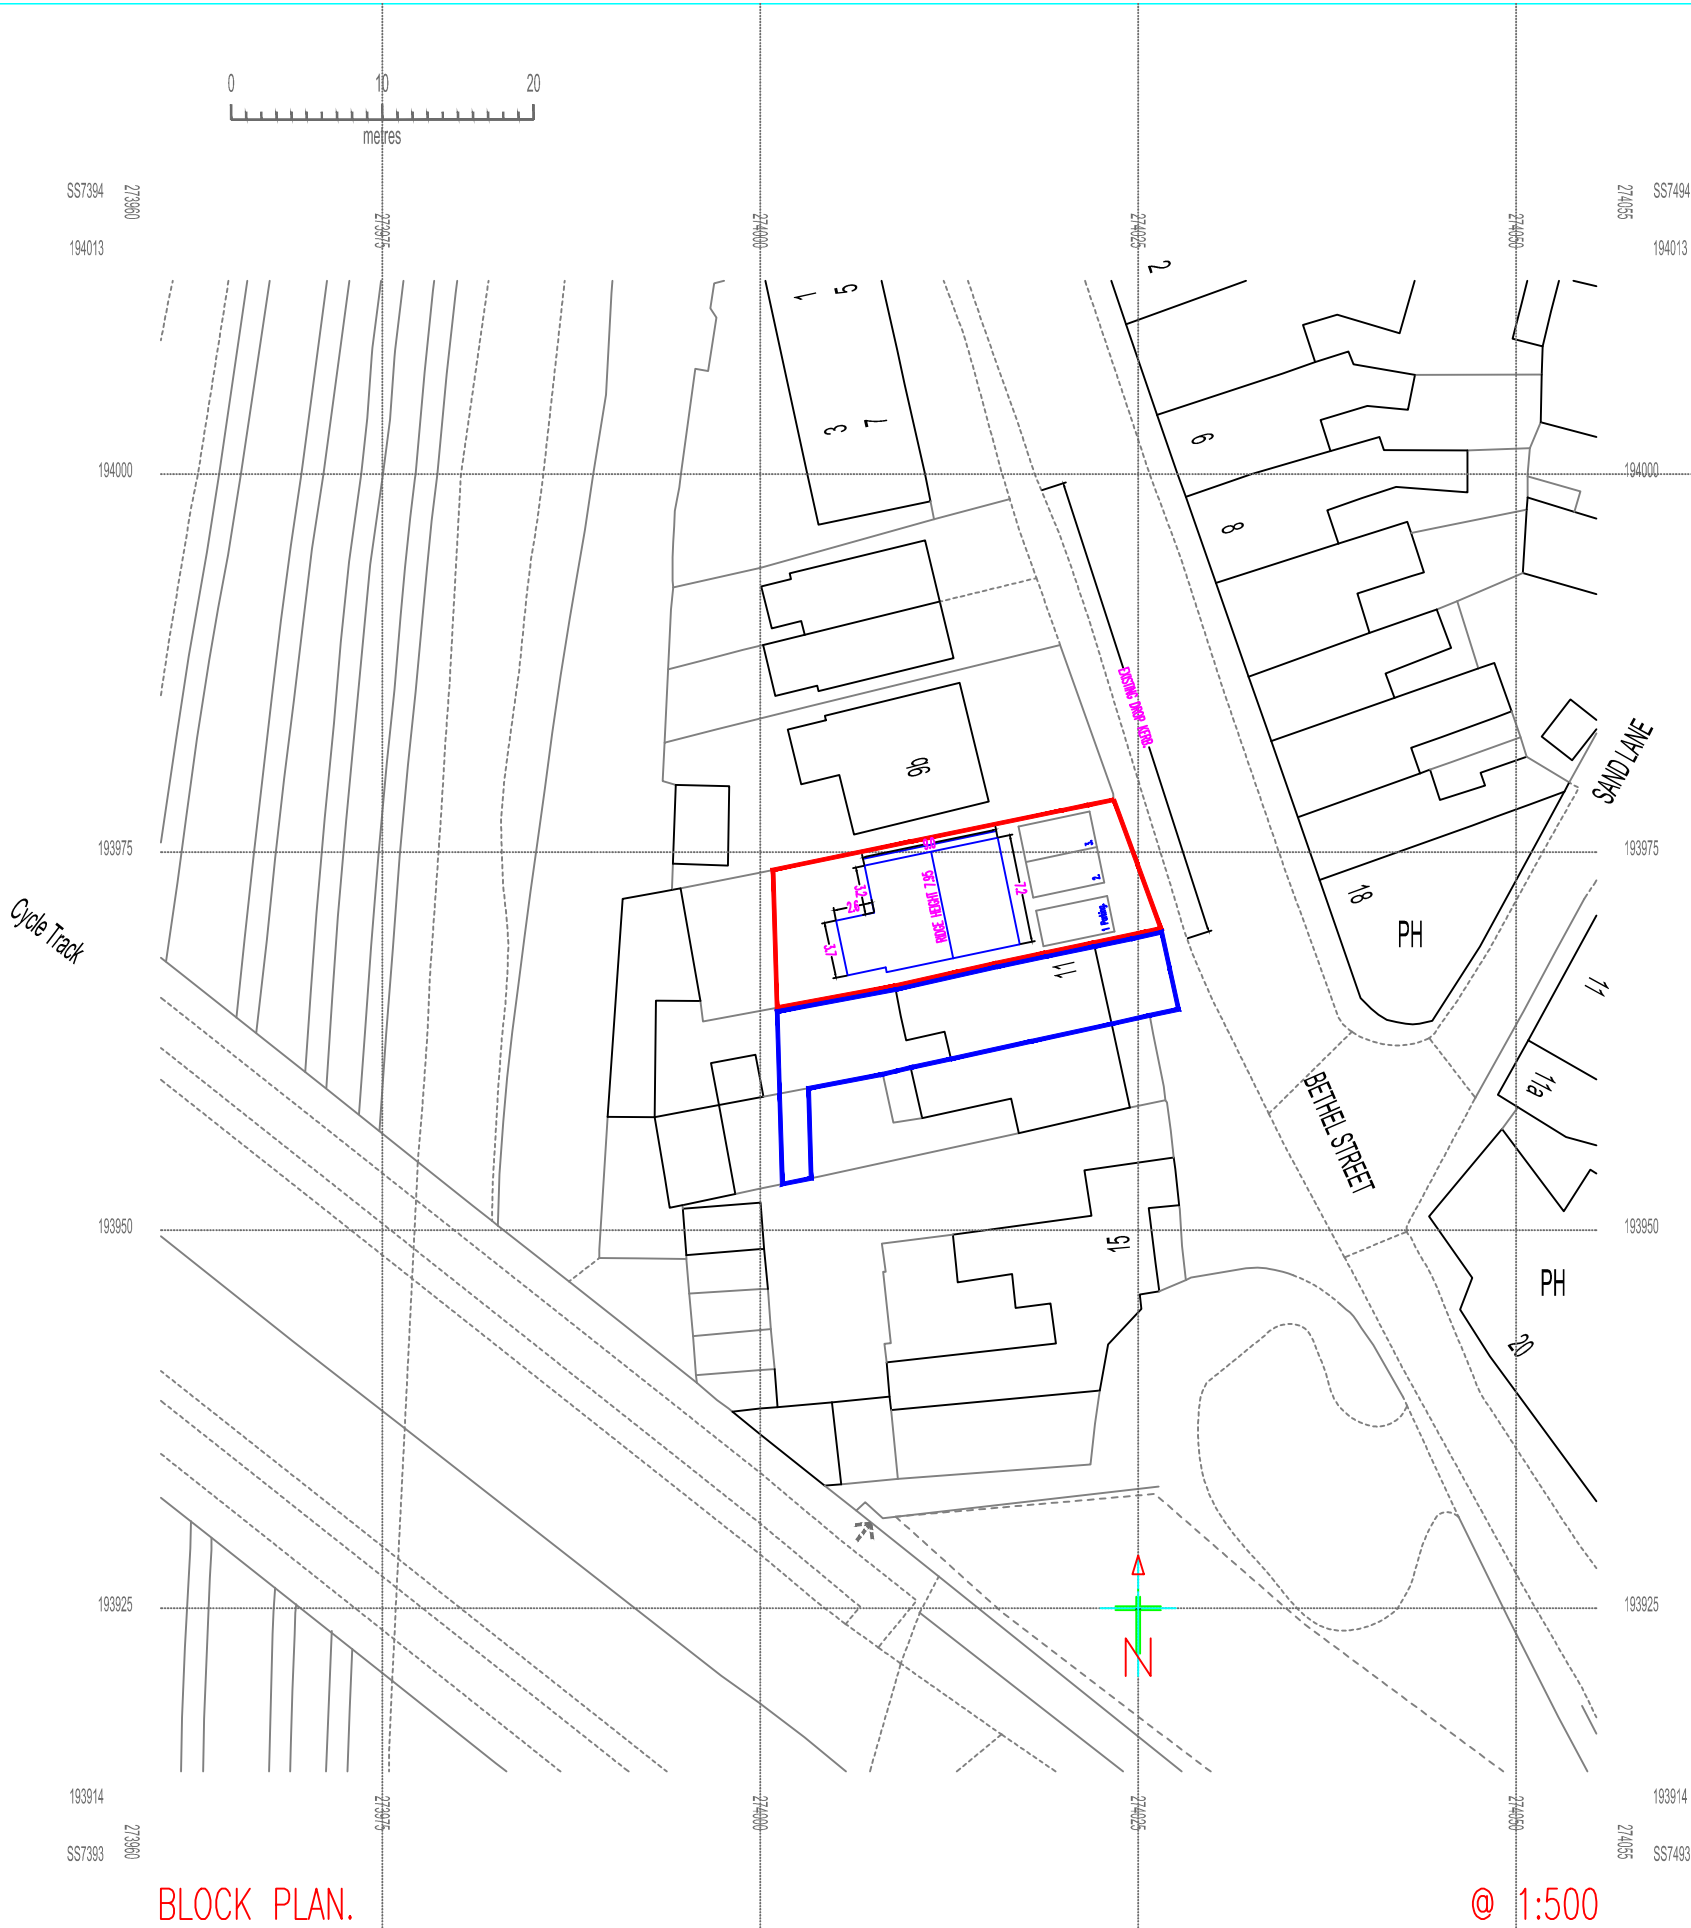

NOTES.

- Only figured dimensions to be used. Do not scale from this drawing.

DATE	DESCRIPTION

REVISIONS.

GILLIES, HENNING & ASSOCIATES.
ARCHITECTURAL
55 CHURCH GROVE ROAD • BRITON FERRY • NEATH • SA11 2JN
TELEPHONE: 01432 770319 • MOBILE: 07851 781178 •
E-MAIL: ghemmell@aol.com

Project Title:
**OUTLINE APPLICATION FOR 4 BED DETACHED HOUSE
ON LAND ADJACENT TO,
11 BETHEL STREET, BRITON FERRY, SA11 2HQ.**

Client:
Mr. Wyndham Hopson.

Drawing Title:
OUTLINE SITE LOCATION & BLOCK PLAN.

Project Ref.: 01/11BETHEL	Drawing No.: A3/02.
Date: April 2024.	Scale: 1:500 / 1:1250