


SITE LOCATION PLAN

AREA 25 HA

SCALE: 1:2500 on A4

CENTRE COORDINATES: 272217 , 203430

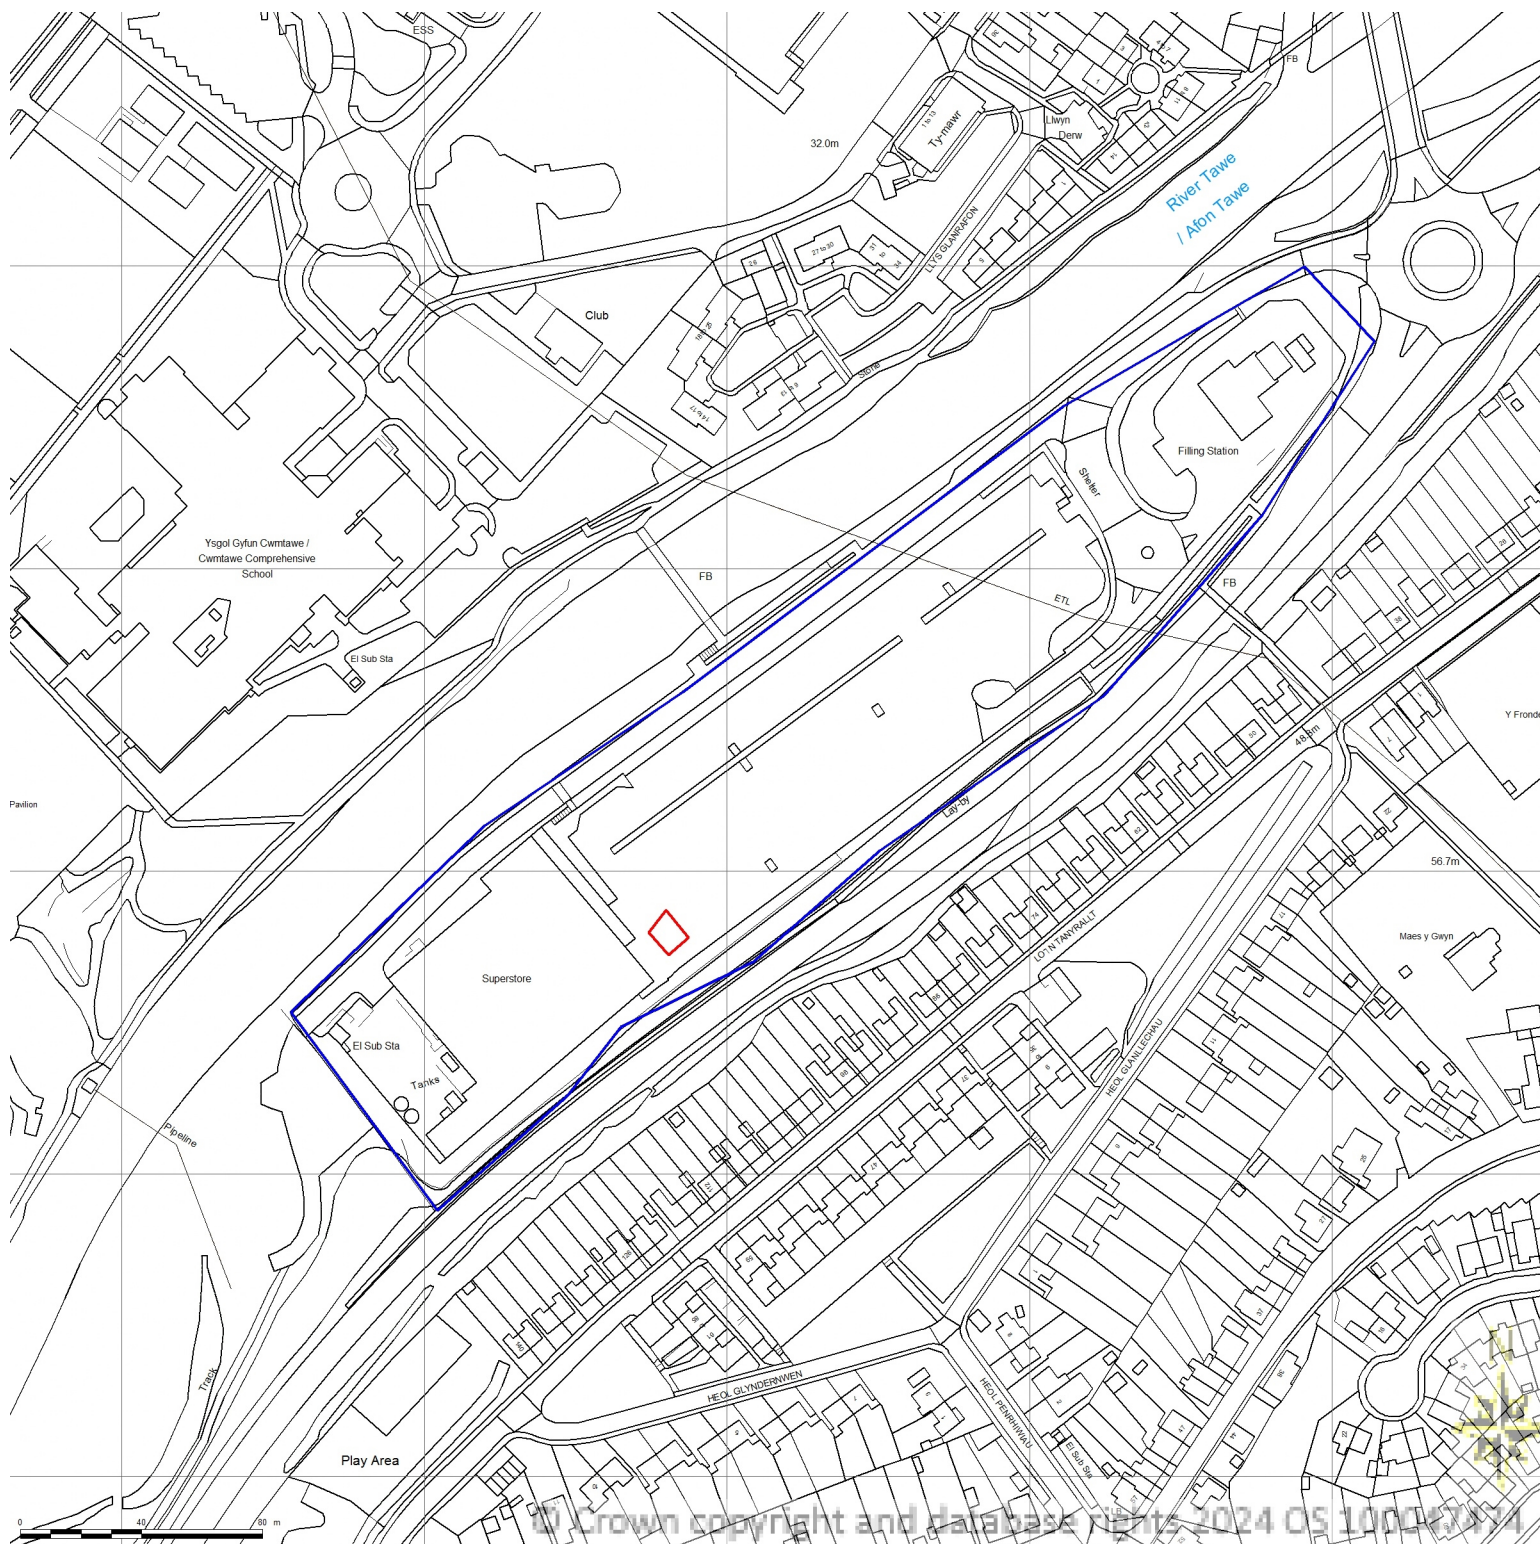

© Crown copyright and database rights 2024 OS 100047474

