


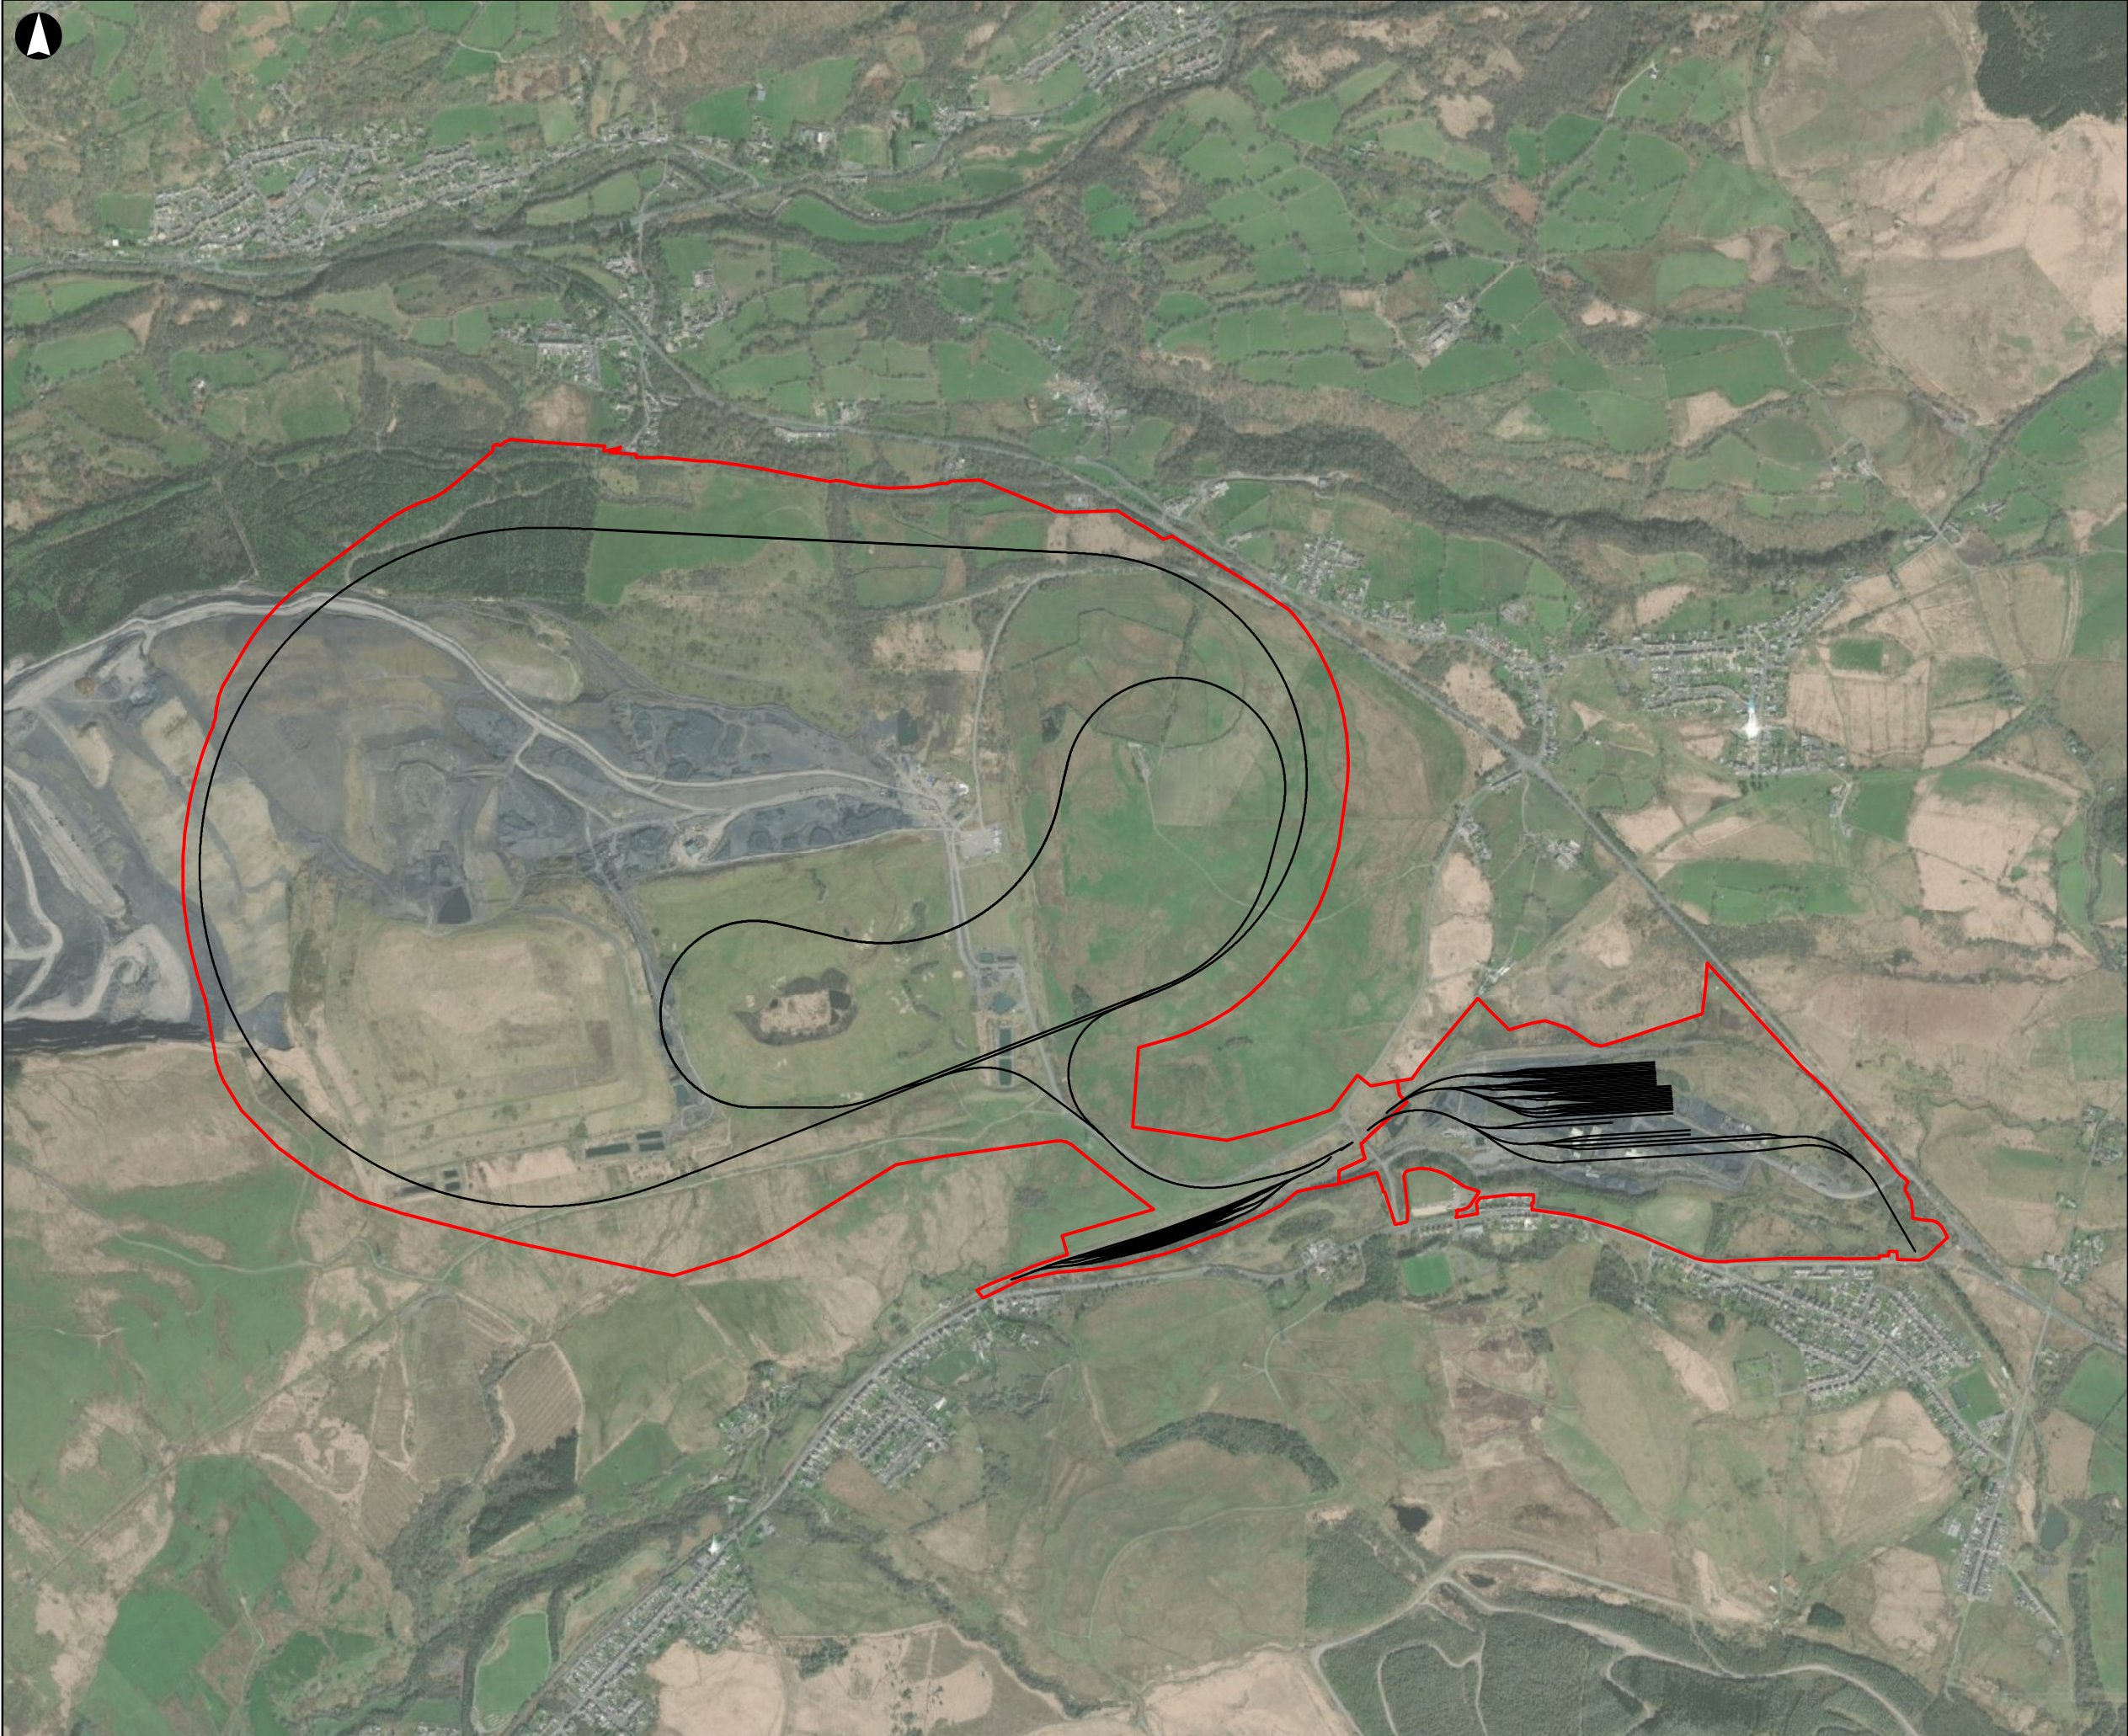

Legend


Planning Development Boundary

Site Layout Plan

Proposed Access Road

Source: Esri, DigitalGlobe, GeoEye, Earthstar Geographics, CNES/Airbus DS, USDA, USGS, AeroGRID, IGN, and the GIS User Community

P01.3	2020-08-05	KD	CP	NH
Issue	Date	By	Chkd	Appd

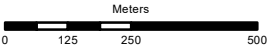

ARUP

4 Pierhead Street
Cardiff CF10 4QP
Tel +44 29 2047 3727 Fax +44 29 2047 2277
www.arup.com

Client

Llywodraeth Cymru
Welsh Government

Job Title

Global Centre of Rail Excellence

Figure Title

SITE LOCATION

Scale at A3

1:15,000

Job No	Drawing Status
264904	For Issue

Drawing No	Issue
Figure 7.1	P01.3