


Fence Specification

V Mesh Profile Panel Design

Height	2400mm (installed above ground)
Total Post Length	3000mm (600mm dig in)
Panel Width	3000mm
Wire Thickness	4mm
Mesh Aperture	200mm H x 50mm W
Weight	14.28kg per panel
Number of V Beams	3
Material	Pre-Galvanized Steel to BS10244-2:2001 Class D Standard
Finish	Marine grade green powder coat RAL 6005
Post Size	60mm x 40mm

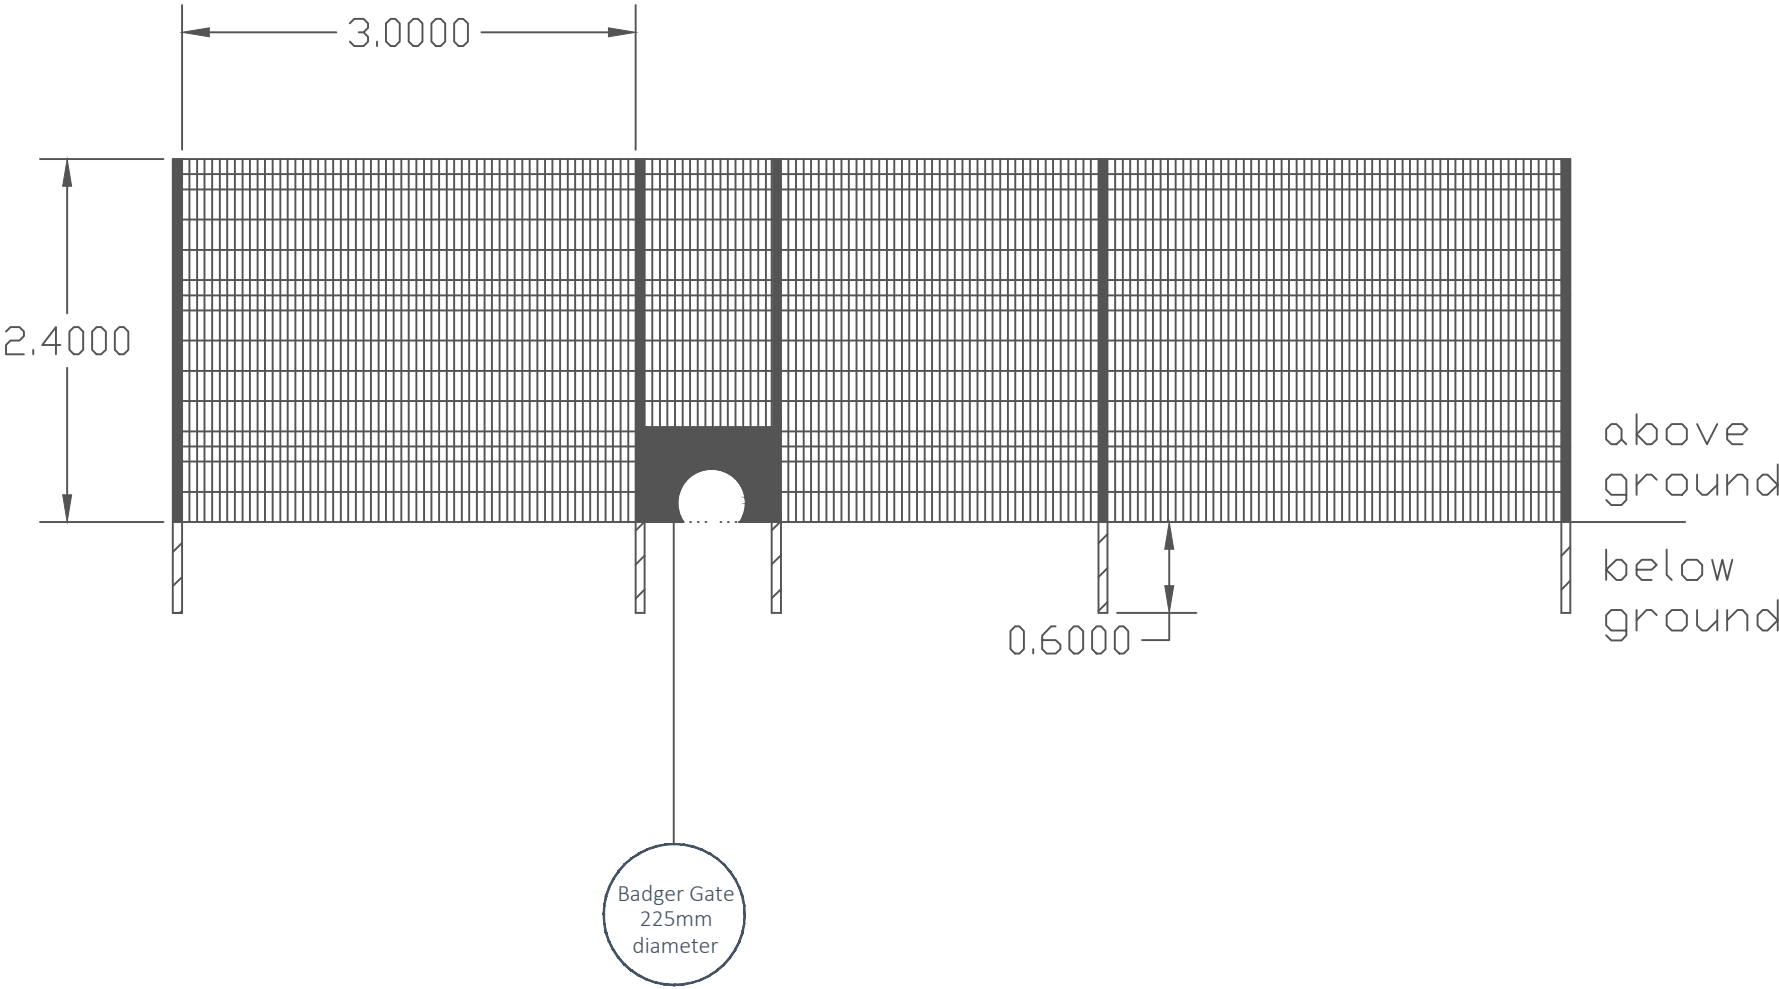

CLIENT
Tata

PROJECT
Fence Application - Port Talbot

DRAWING
Fence Section - Elevation with Badger Gate

PROJECT NUMBER
TATT3054

DRAWING NUMBER 1005	CHECKED BY SM
REVISION 00	STATUS DRAFT
DATE April 2024	SCALE 1:50 @ A4