



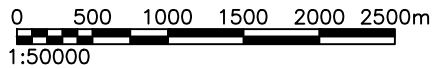


SITE LOCATION

SITE LOCATION
(Scale 1:50000)
Ordnance Survey map extract
based upon Landranger map series
with the permission of the controller of
Her Majesty's Stationery Office
Licence no. 100052104
Crown copyright.



SITE PHOTOGRAPH

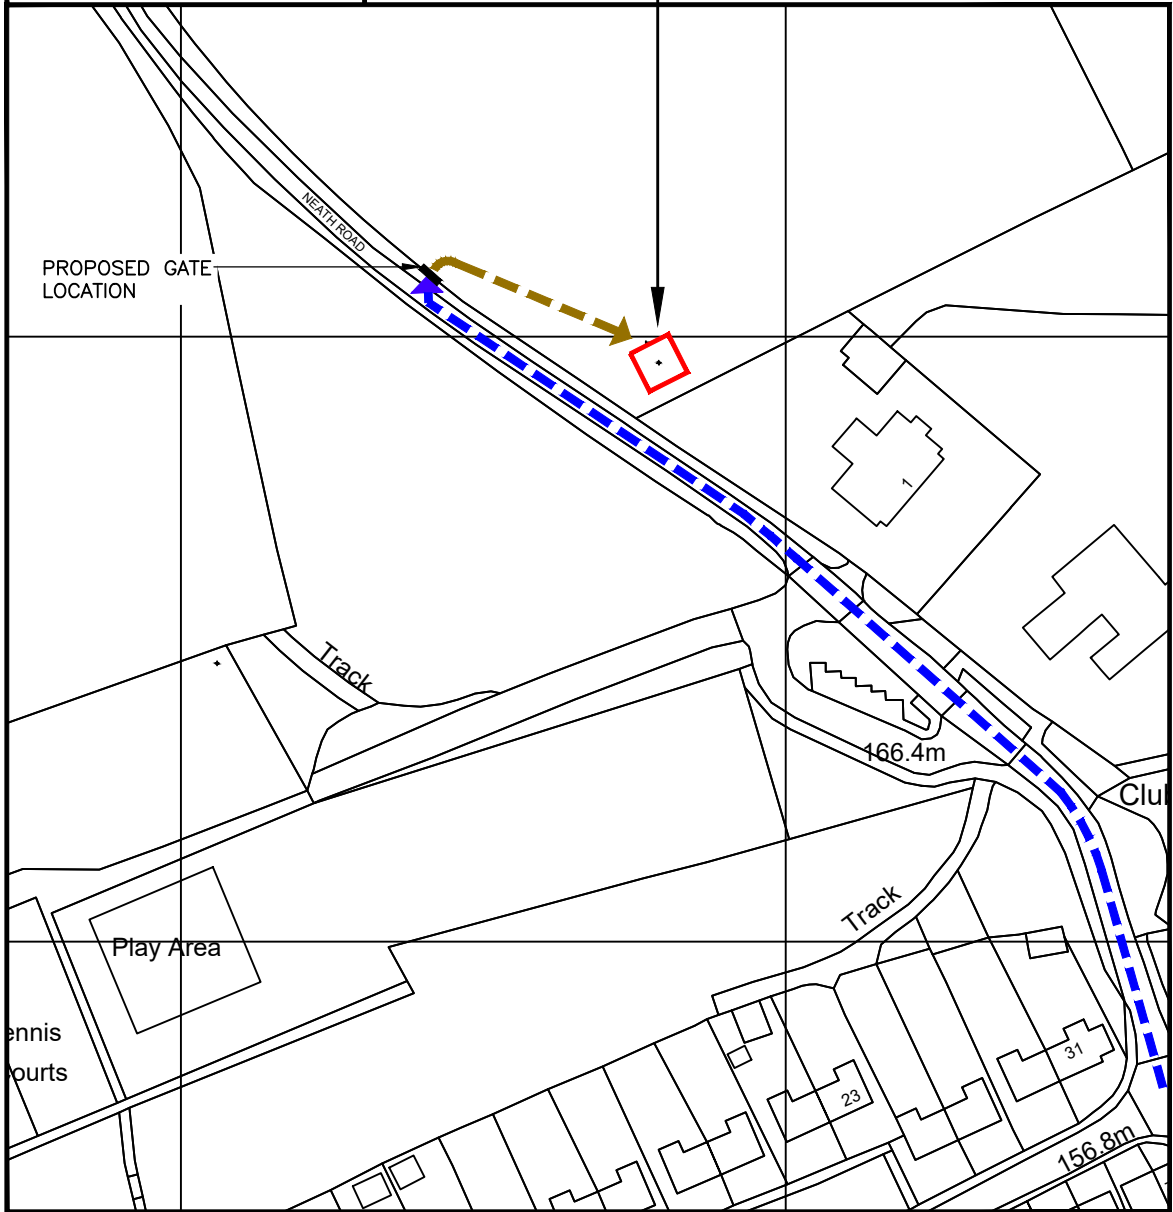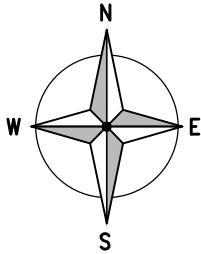

SITE LOCATION

DETAILED SITE LOCATION
(Scale 1:1250)

Based upon Ordnance Survey map extract
with the permission of the Controller of
Her Majesty's Stationery Office.
Crown copyright.
Licence No. 100052104



ALL DIMENSIONS ARE IN mm UNLESS NOTED OTHERWISE

N.G.R | E: 281374 N: 192494

DIRECTIONS TO SITE:
HEAD SOUTHEAST ON M4. AT JUNCTION 40,
TAKE THE A4107 EXIT TO PORT TALBOT. AT
TAIBACH INTERCHANGE, TAKE THE 1ST EXIT
ONTO TANYGROES ST/A4107. AT THE
ROUNDBABOUT, TAKE THE 1ST EXIT ONTO
A4107. KEEP RIGHT TO CONTINUE ON B4282.
TURN LEFT ONTO NEATH RD. CONTINUE ONTO
NEATH ROAD. SITE IS LOCATED TO THE RIGHT
IN CORNER OF FIELD.

REV	MODIFICATION	BY	CH	DATE
B	Updated Site Location & Address	CDN	DVH	25.03.24
A	Issued for Approval	CDN	DVH	20.03.24



WHP Telecoms Ltd
Faraday Court
401 Faraday Street
Birchwood Park
Warrington WA3 6GA
Tel: 01925 424100 Fax: 01925 424101
e-mail: info@whptelecoms.com



Cell Name		Opt.
GF CHAPEL TERRACE		E
Cell ID No		
CORNERSTONE	VMO2	VF
20813321	N/A	12892_0

Site Address / Contact Details

BRYNGURNOS FARM
BRYN
NEATH PORT TALBOT
SA13 2RR

Drawing Title: SITE LOCATION MAPS			
Purpose of issue: PLANNING			Dwg Rev:
Drawing Number: 100			B
Surveyed By: MA		Original Sheet Size: A3	Pack Issue:
Drawn: CDN	Date: 20.03.24	Checked: DVH	Date: 20.03.24 B