


PRE-App Plot-1A
SIGNED *[Signature]*
DATE 01/08/2021

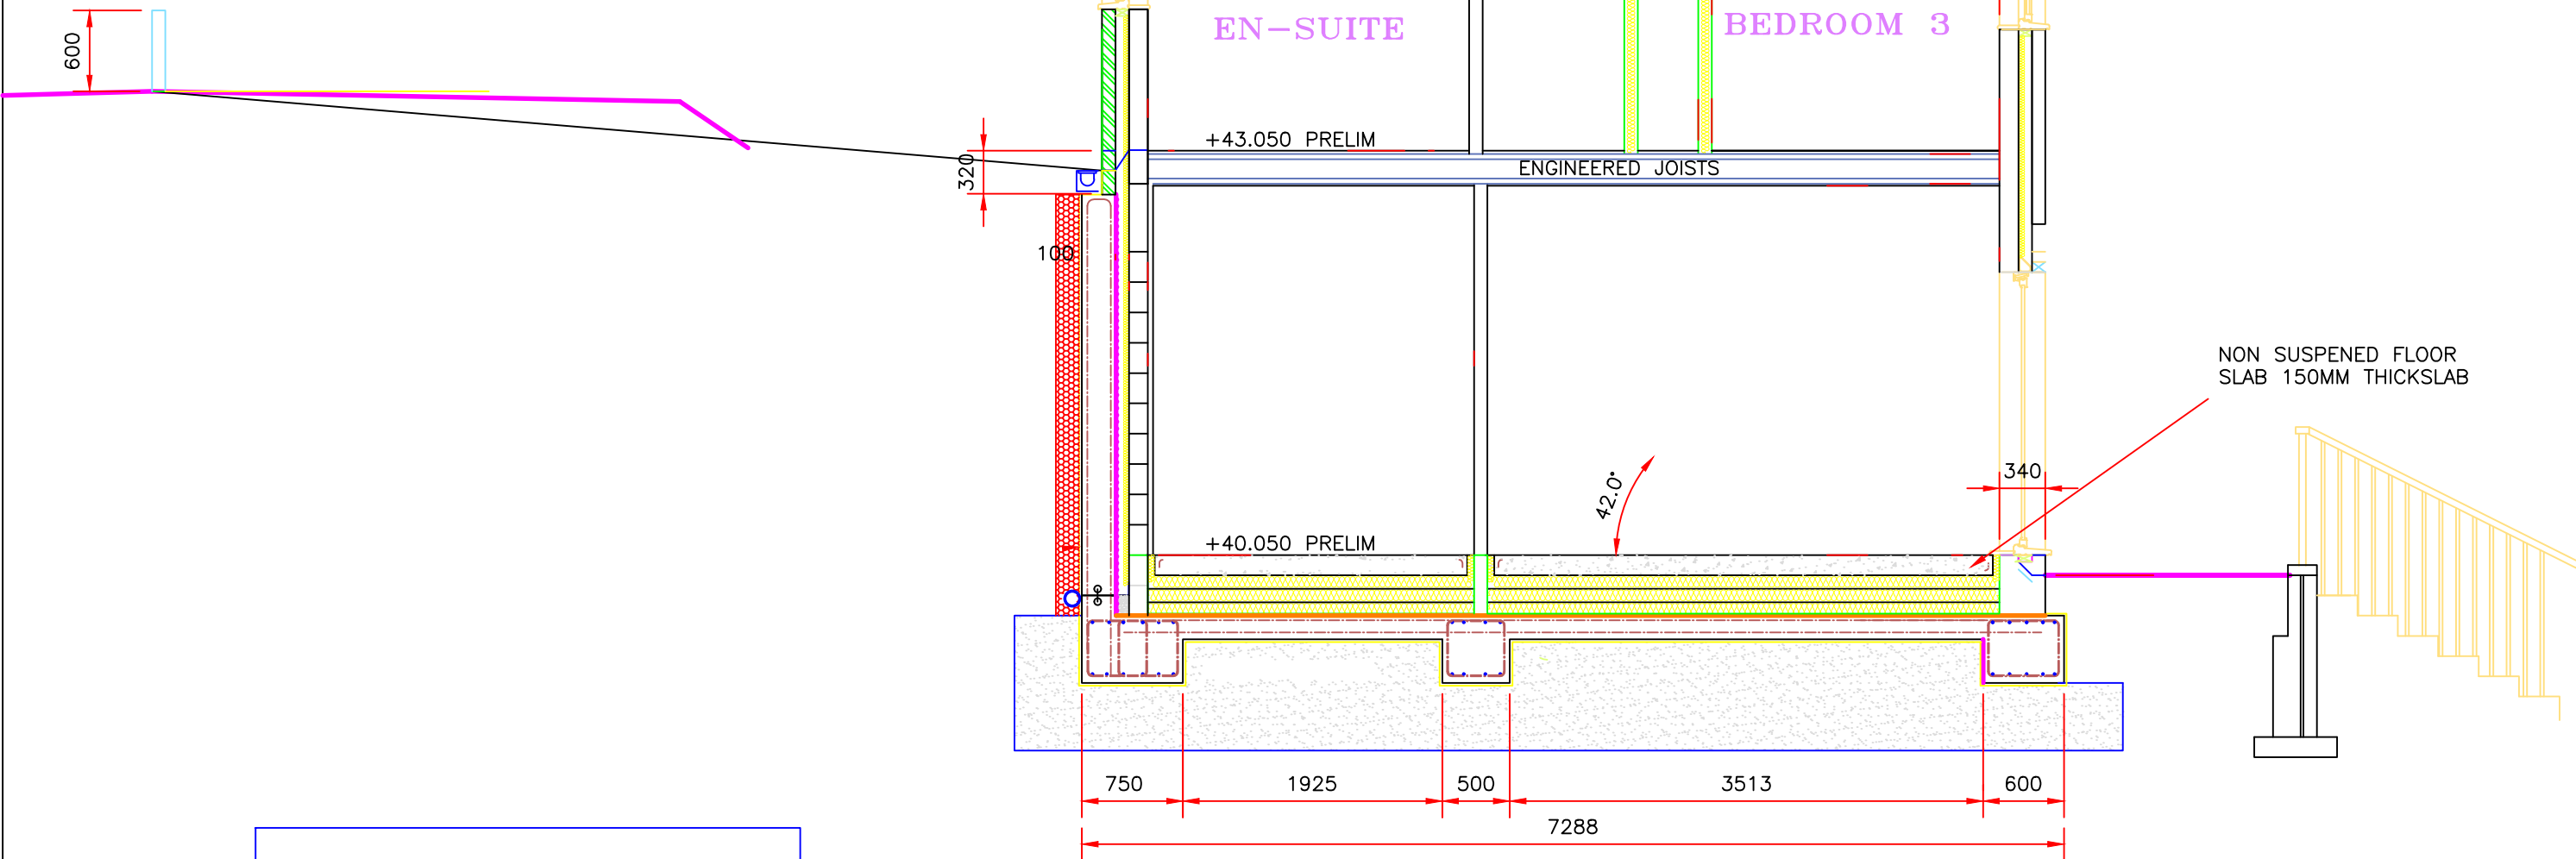

EXISTING GROUND LEVEL TO SUIT SPR HOOPER
STRUCTURAL ENGINEERS RECOMMENDATION

DRAWING No:- WE/TTC/21/A52
PROJECT:- Proposed Dwelling at Tabernacle
Terrace, Cwmavon
TITLE:- PLOT 1A- SECTION 1-1
Scale 1:50 (A3).

Job Ref : WE/TTC/21
Customer : Mr Wynne Edwards
Site Address : TABERNACLE
TERRACE, CWMAVON