


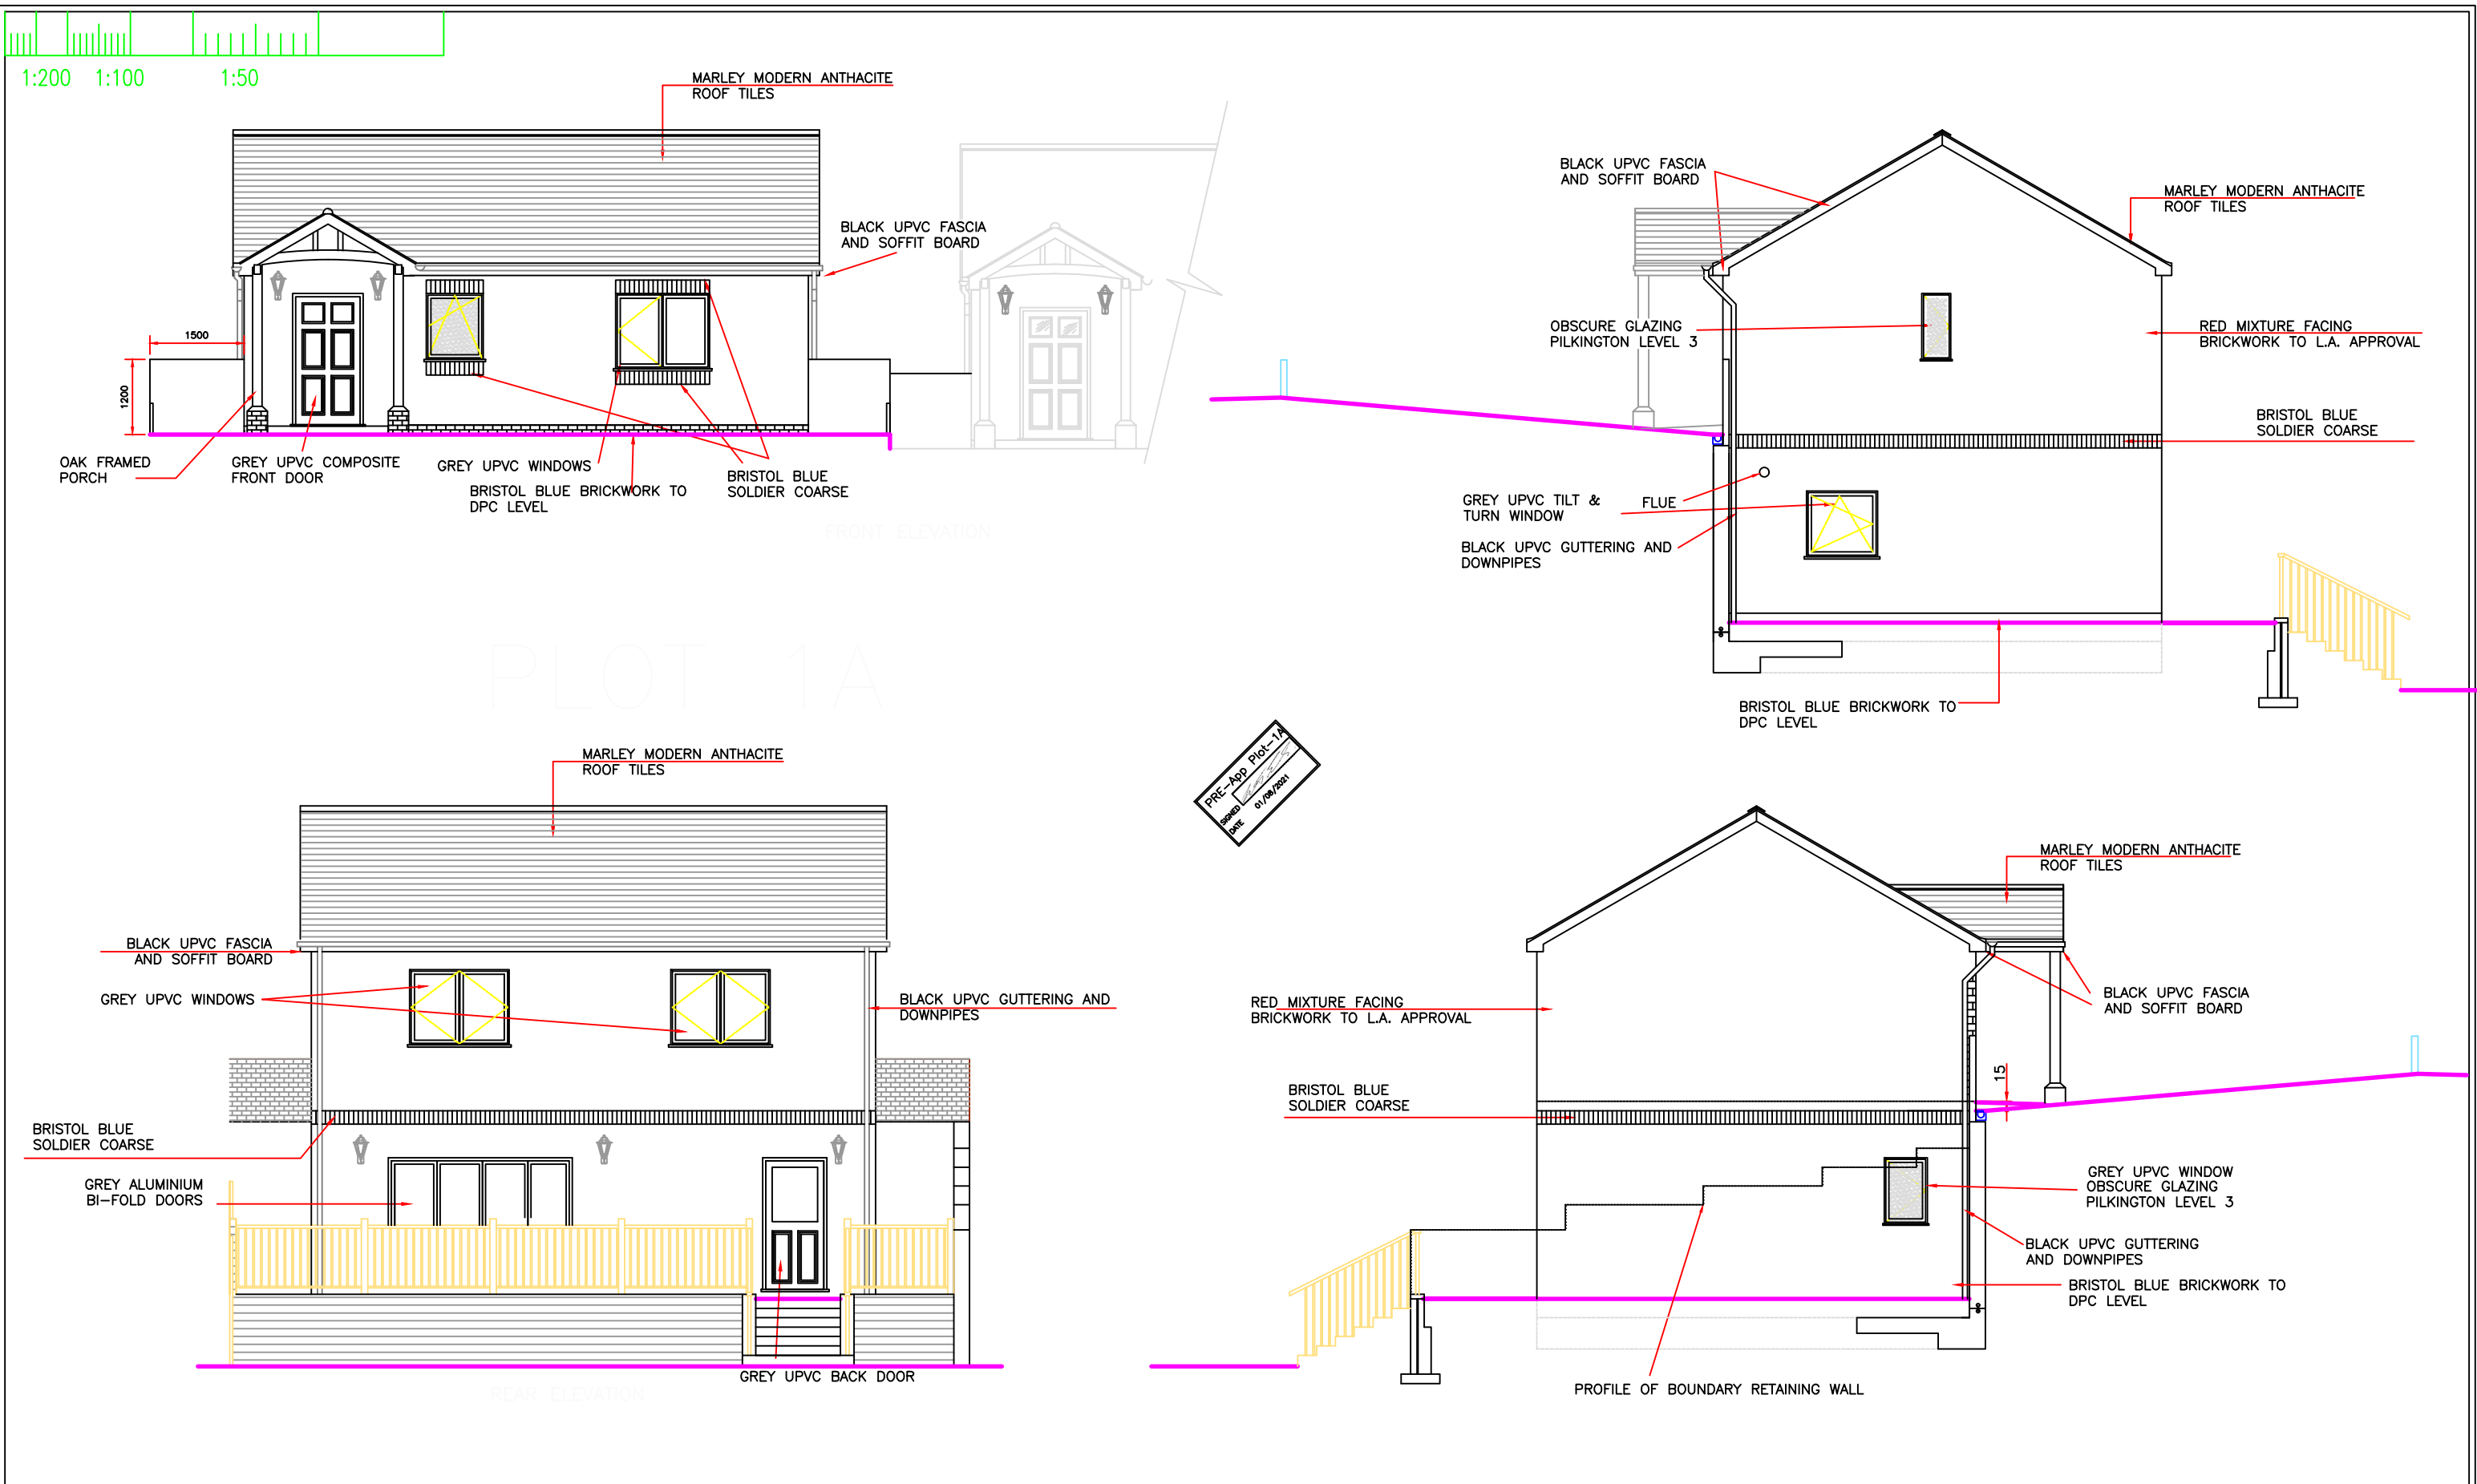

DRAWING No:- WE/TTC/21/A53
PROJECT:- Proposed Dwelling at Tabernacle Terrace, Cwmavon
TITLE:- PLOT 1A PRE-APP PROPOSED ELEVATION
Scale 1:100 (A3).

Job Ref : WE/TTC/21
Customer : Mr Wynne Edwards
Site Address : TABERNACLE TERRACE, CWMAVON