


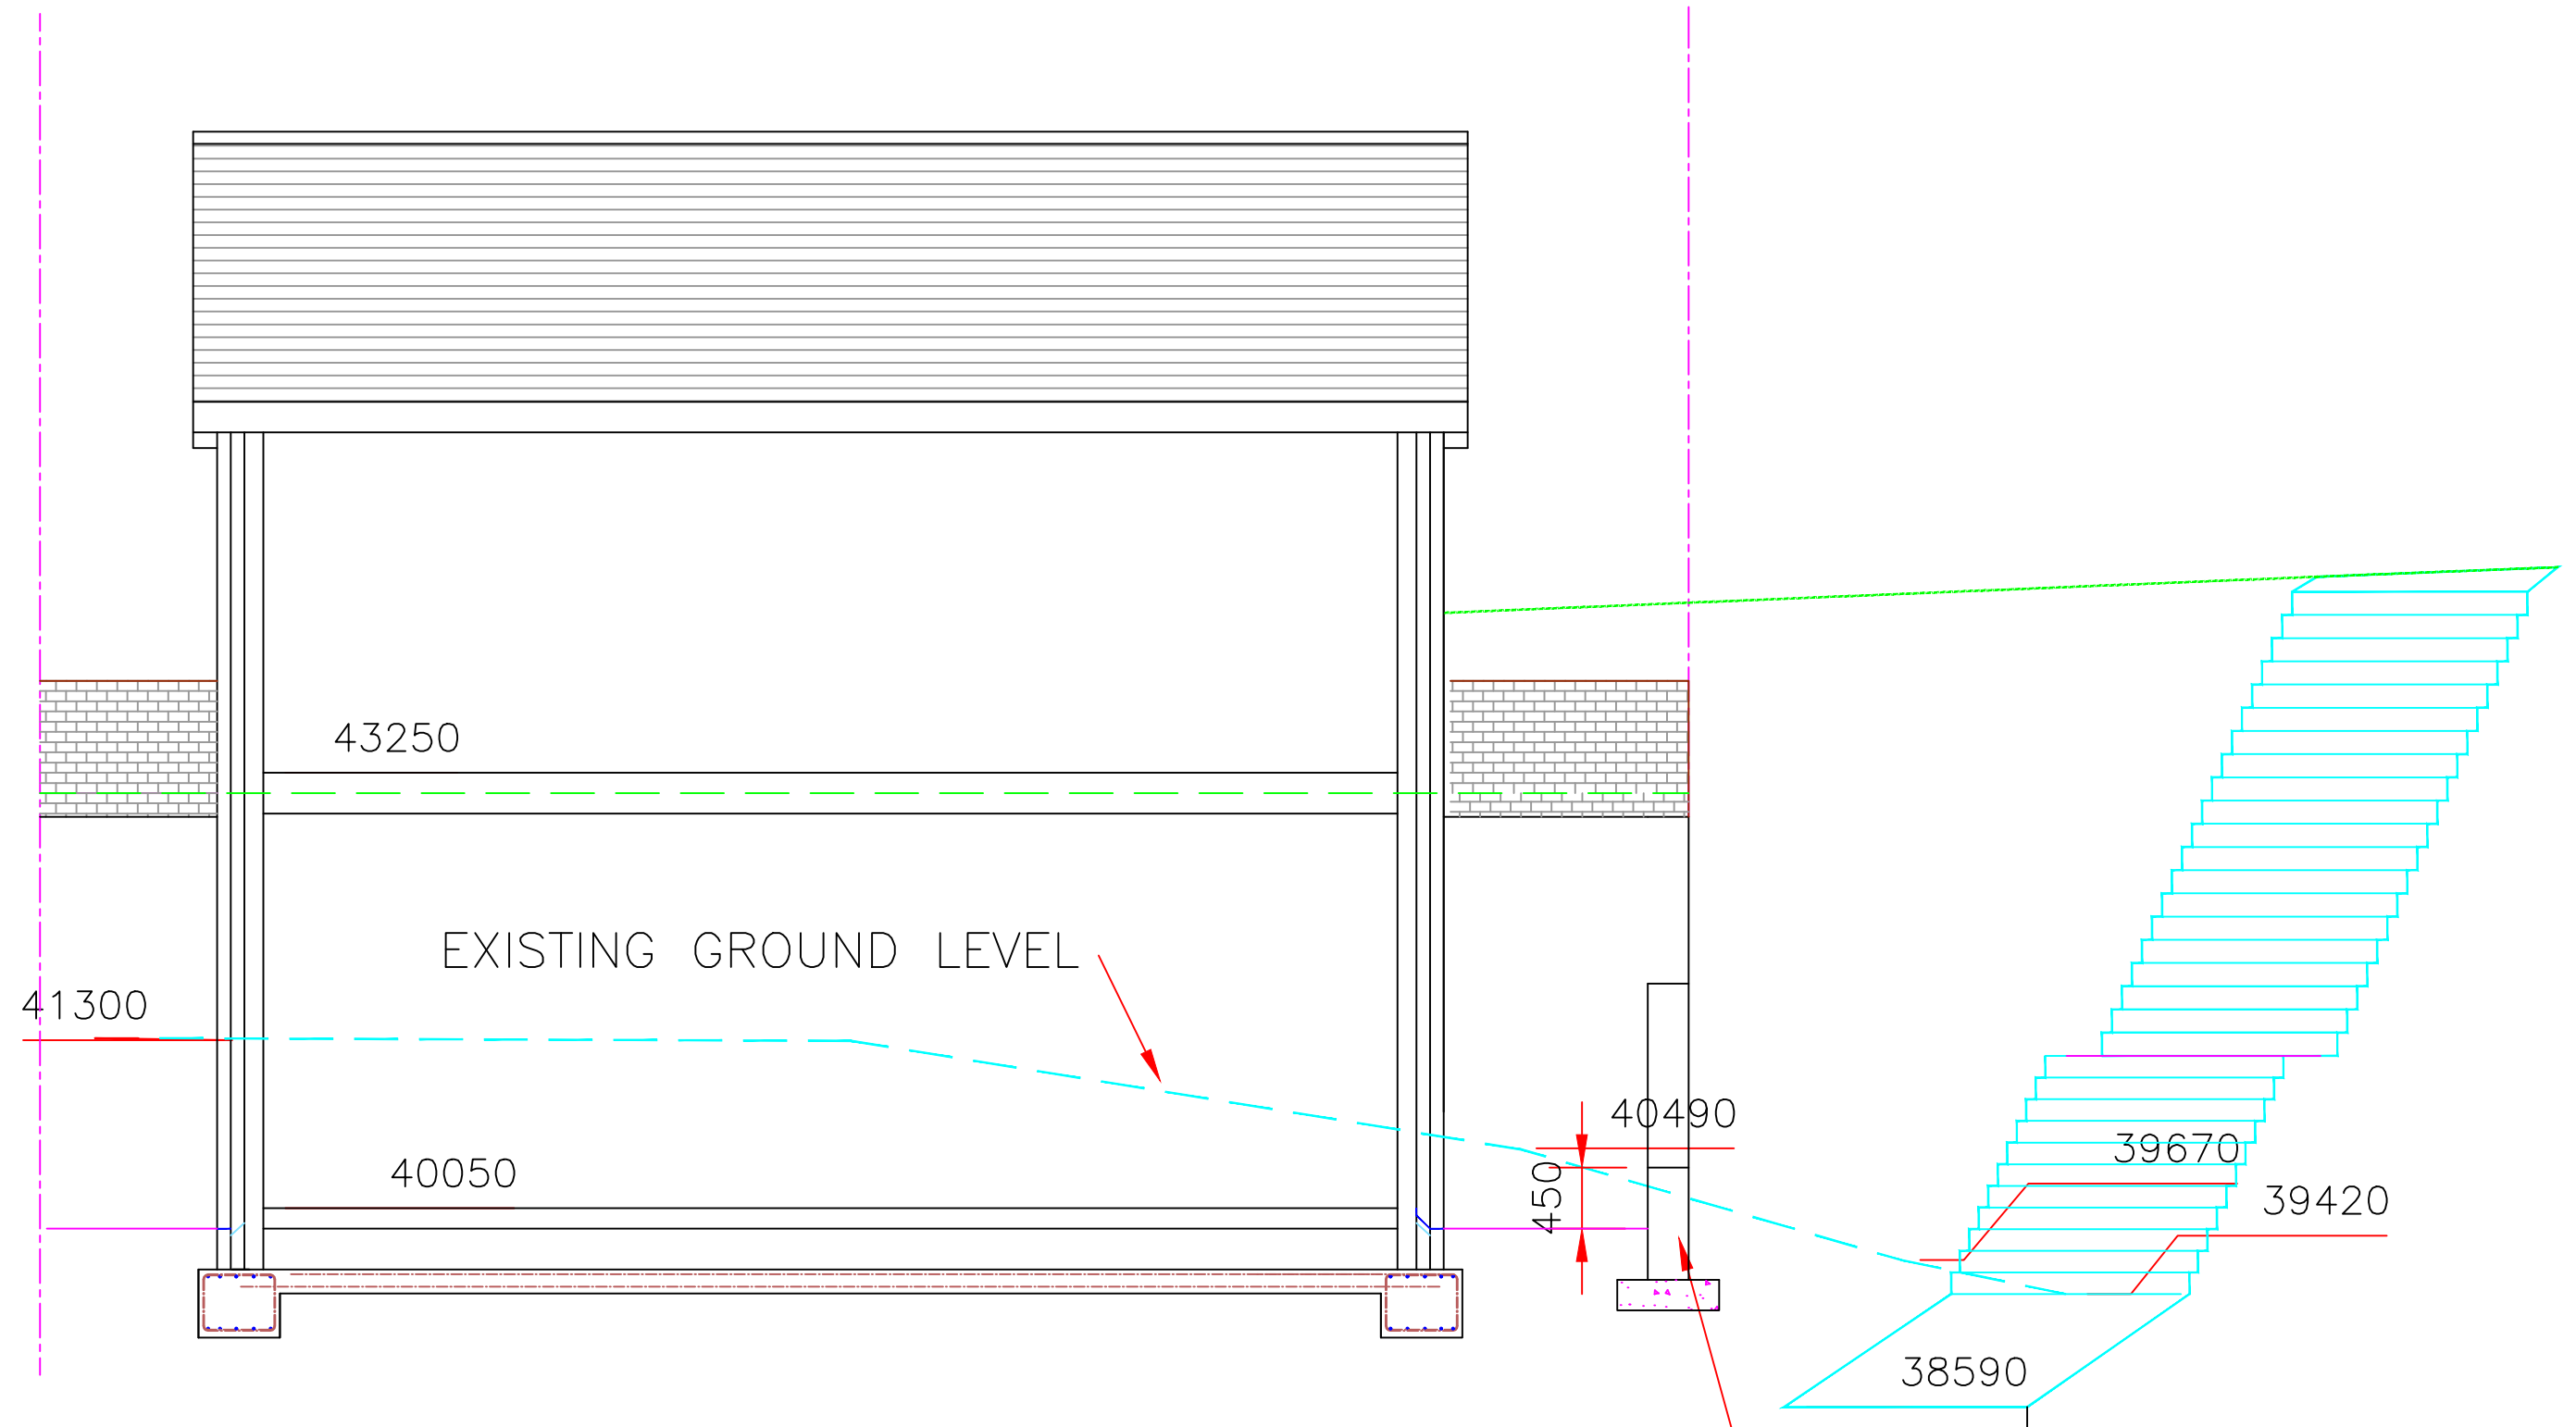

SECTION B-B AT MIDDLE OF HOUSE

BLOCKWORK RT WALL

DESIGN NOTES Designer : Christopher Williams Date : 4TH July 2019 ALL DIMENSIONS ARE TO BE CONFIRMED ON SITE!	DRAWING No:- WE/TTC/19/A51 REV '' PROJECT:- Proposed Dwelling at Tabernacle Terrace, Cwmavon TITLE:- PLOT 1A PROPOSED SECTION B-B Scale 1:50 (A3).	Job Ref : WE/TTC/19 Customer : Mr Wyn Edwards Site Address : TABERNACLE TERRACE, CWMAVON	Design Services. 15 Ascot Drive Baglan Port Talbot SA12 8YL.
---	--	---	---