


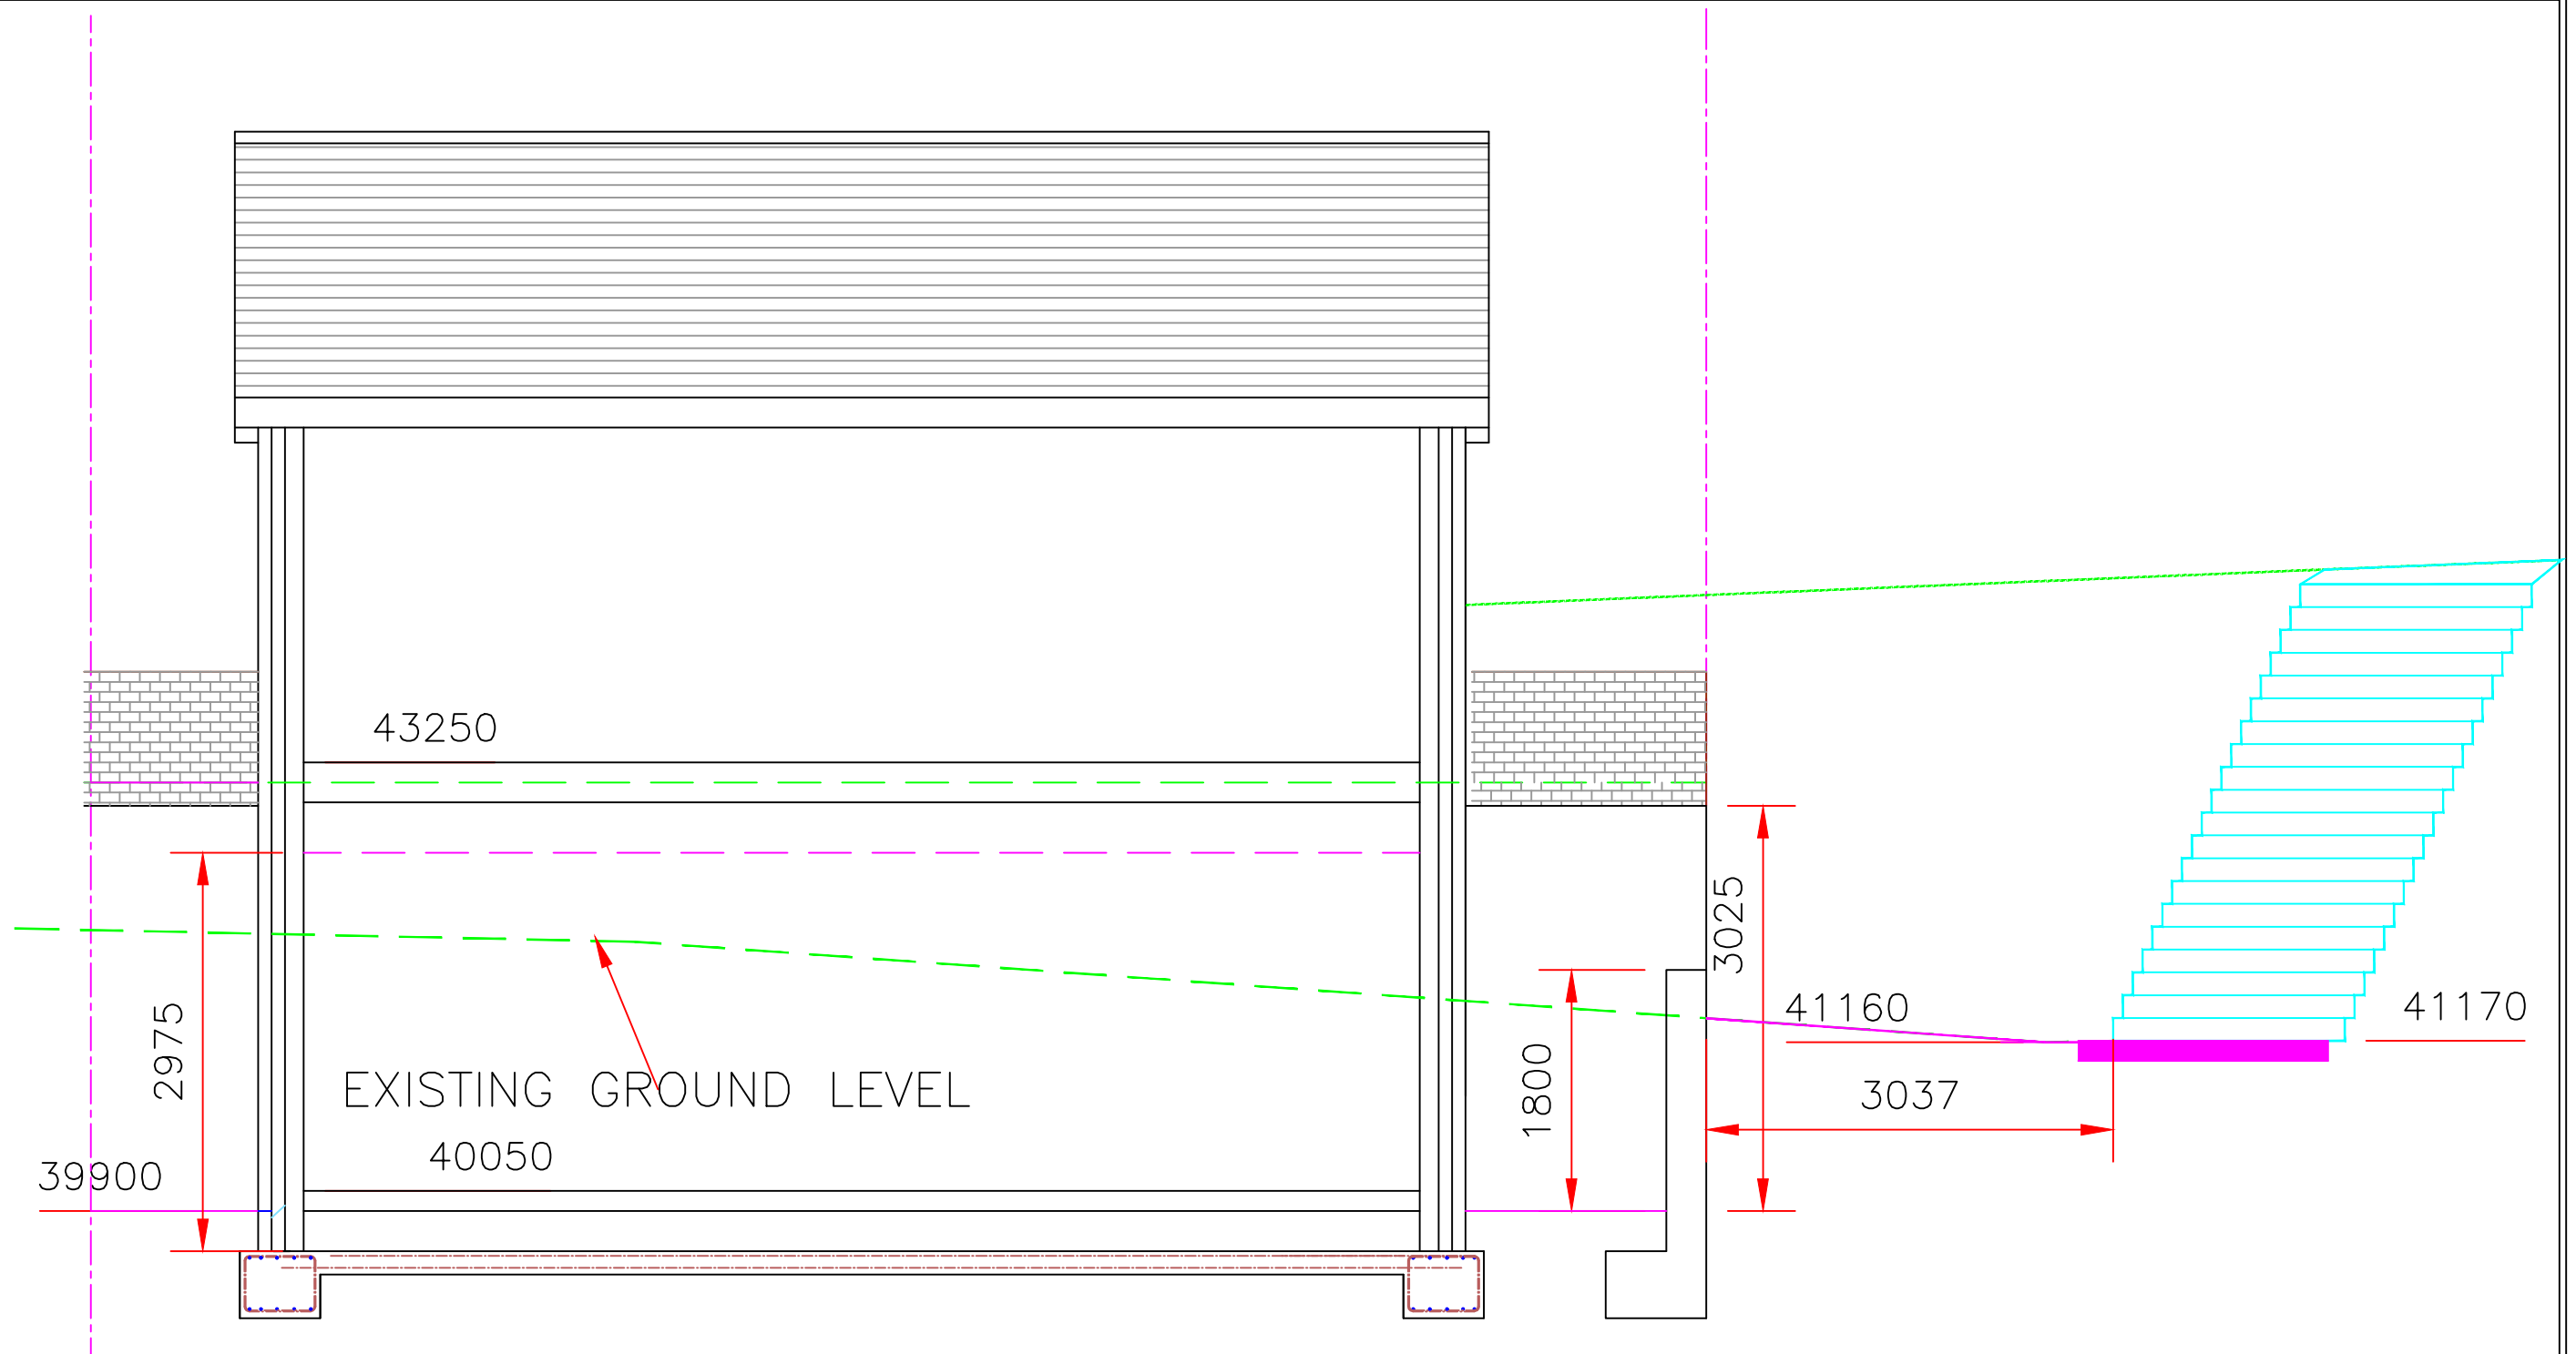

SECTION C-C AT RETAINING WALL

DESIGN NOTES

Designer : Christopher Williams
Date : 4TH July 2019
ALL DIMENSIONS ARE TO BE
CONFIRMED ON SITE!

DRAWING No:- WE/TTC/19/A50 REV ''

PROJECT:- Proposed Dwelling at Tabernacle
Terrace, Cwmavon

TITLE:- PLOT 1A
PROPOSED SECTION C-C

Scale 1:50 (A3).

Job Ref : WE/TTC/19
Customer : Mr Wyn Edwards
Site Address : TABERNACLE
TERRACE, CWMAVON

Design Services.
15 Ascot Drive
Baglan
Port Talbot
SA12 8YL.