


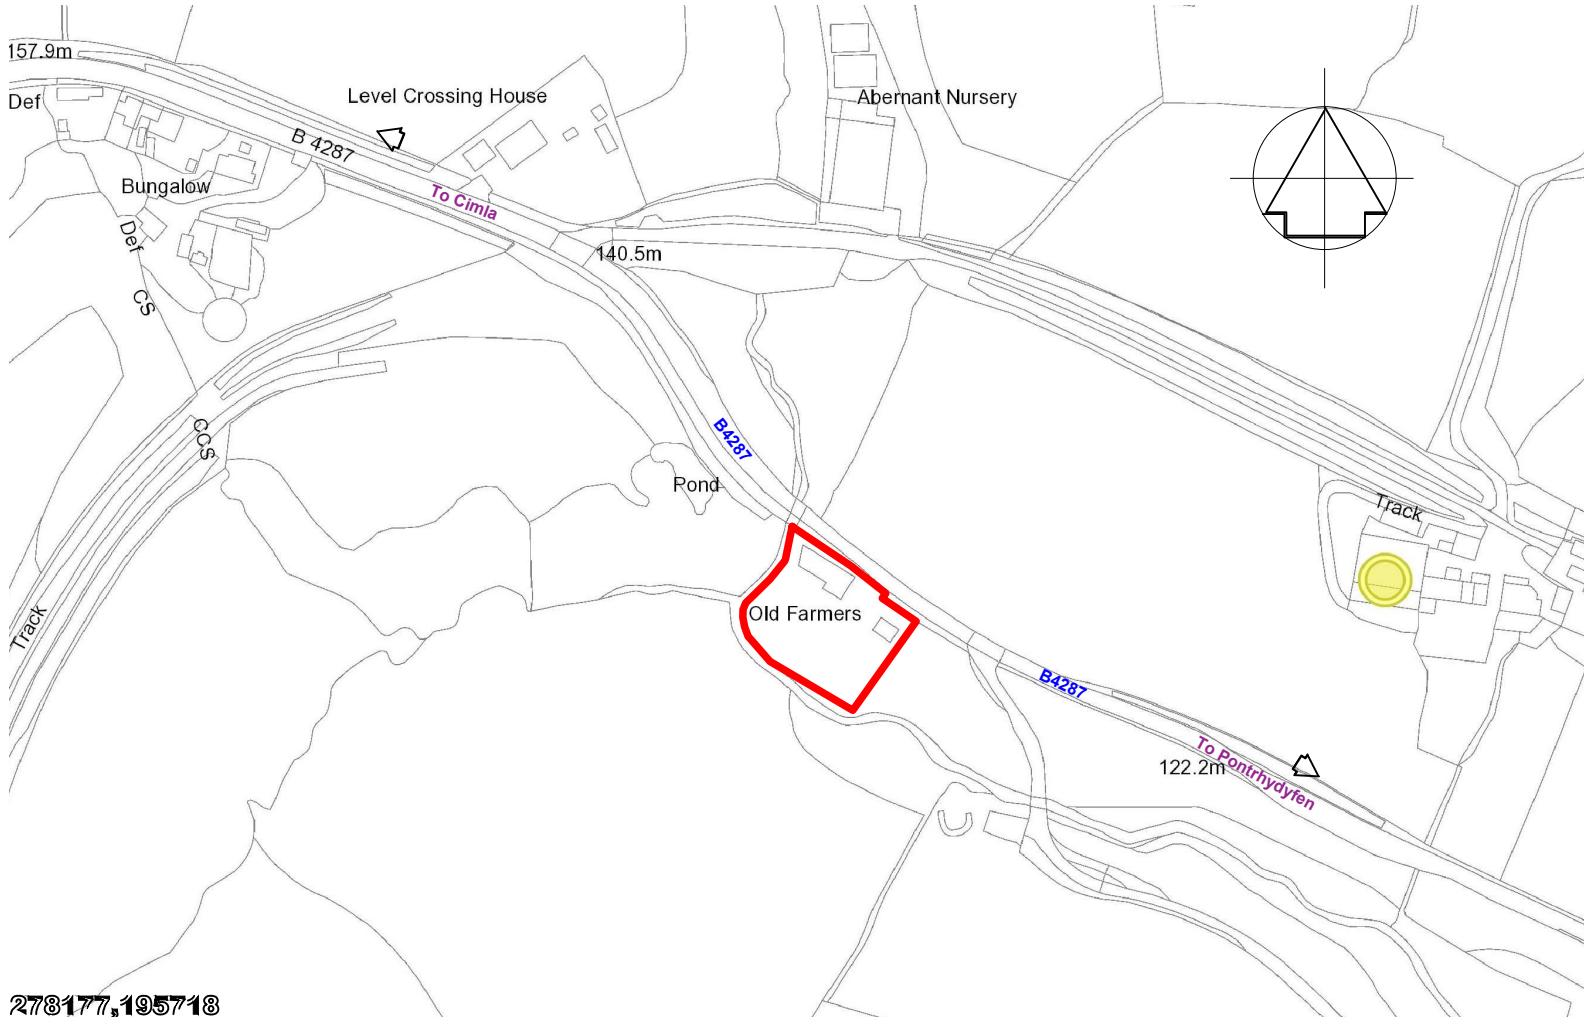

278177,195718

CLIENT Mr Parminder Singh Kang Old Farmers Pontrhydyfen Port Talbot SA12 9SN	JOB TITLE Proposed New domestic dwelling and associated works	DRNG. TITLE Location Plan
DATE: 12th January 2024	SCALE: 1 : 2500	DRNG. NO. JD001
CHECKED:	A4	REV.