



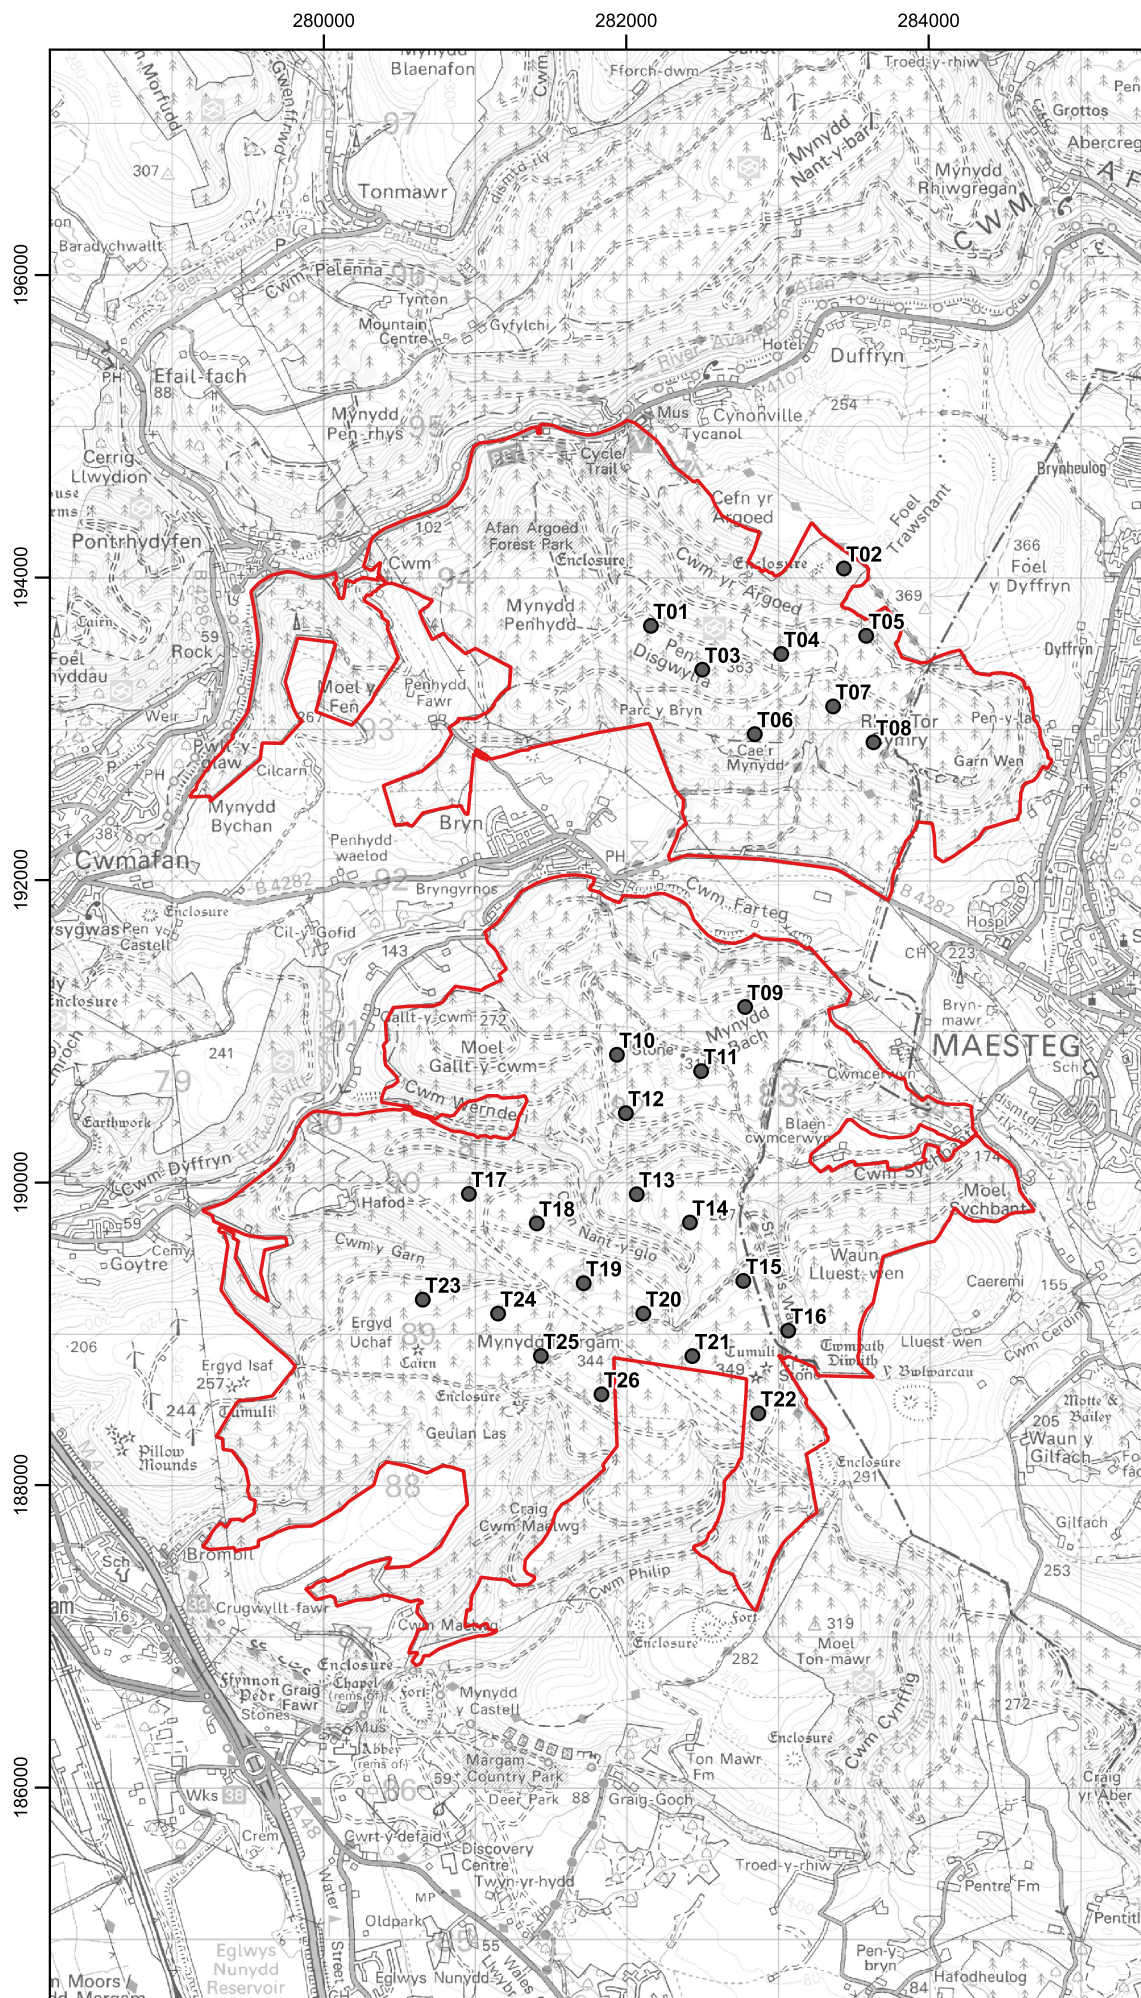

Design 1: 26 turbines

Notes: a) Information on this plan is directly reproduced from digital and other material from different sources. Minor discrepancies may therefore occur. Where further clarification is considered necessary, this is noted through the use of text boxes on the plan itself. b) For the avoidance of doubt and unless otherwise stated: 1. this plan should be used for identification purposes only, unless otherwise stated in accompanying documentation. 2. The Natural Power Consultants Limited accepts no responsibility for the accuracy of data supplied by third parties. 3. The Natural Power Consultants Limited accepts no liability for any use which is made of this plan by a party other than its client. No third party who gains access to this plan shall have any claim against The Natural Power Consultants Limited in respect of its contents. 4. Where a line or feature recorded in the key of this plan is also shown as a line or feature by the Ordnance Survey, and that line or feature is located in a different position on the ground than shown by the Ordnance Survey, then the line or feature shall be deemed to follow the position as existing on the ground.

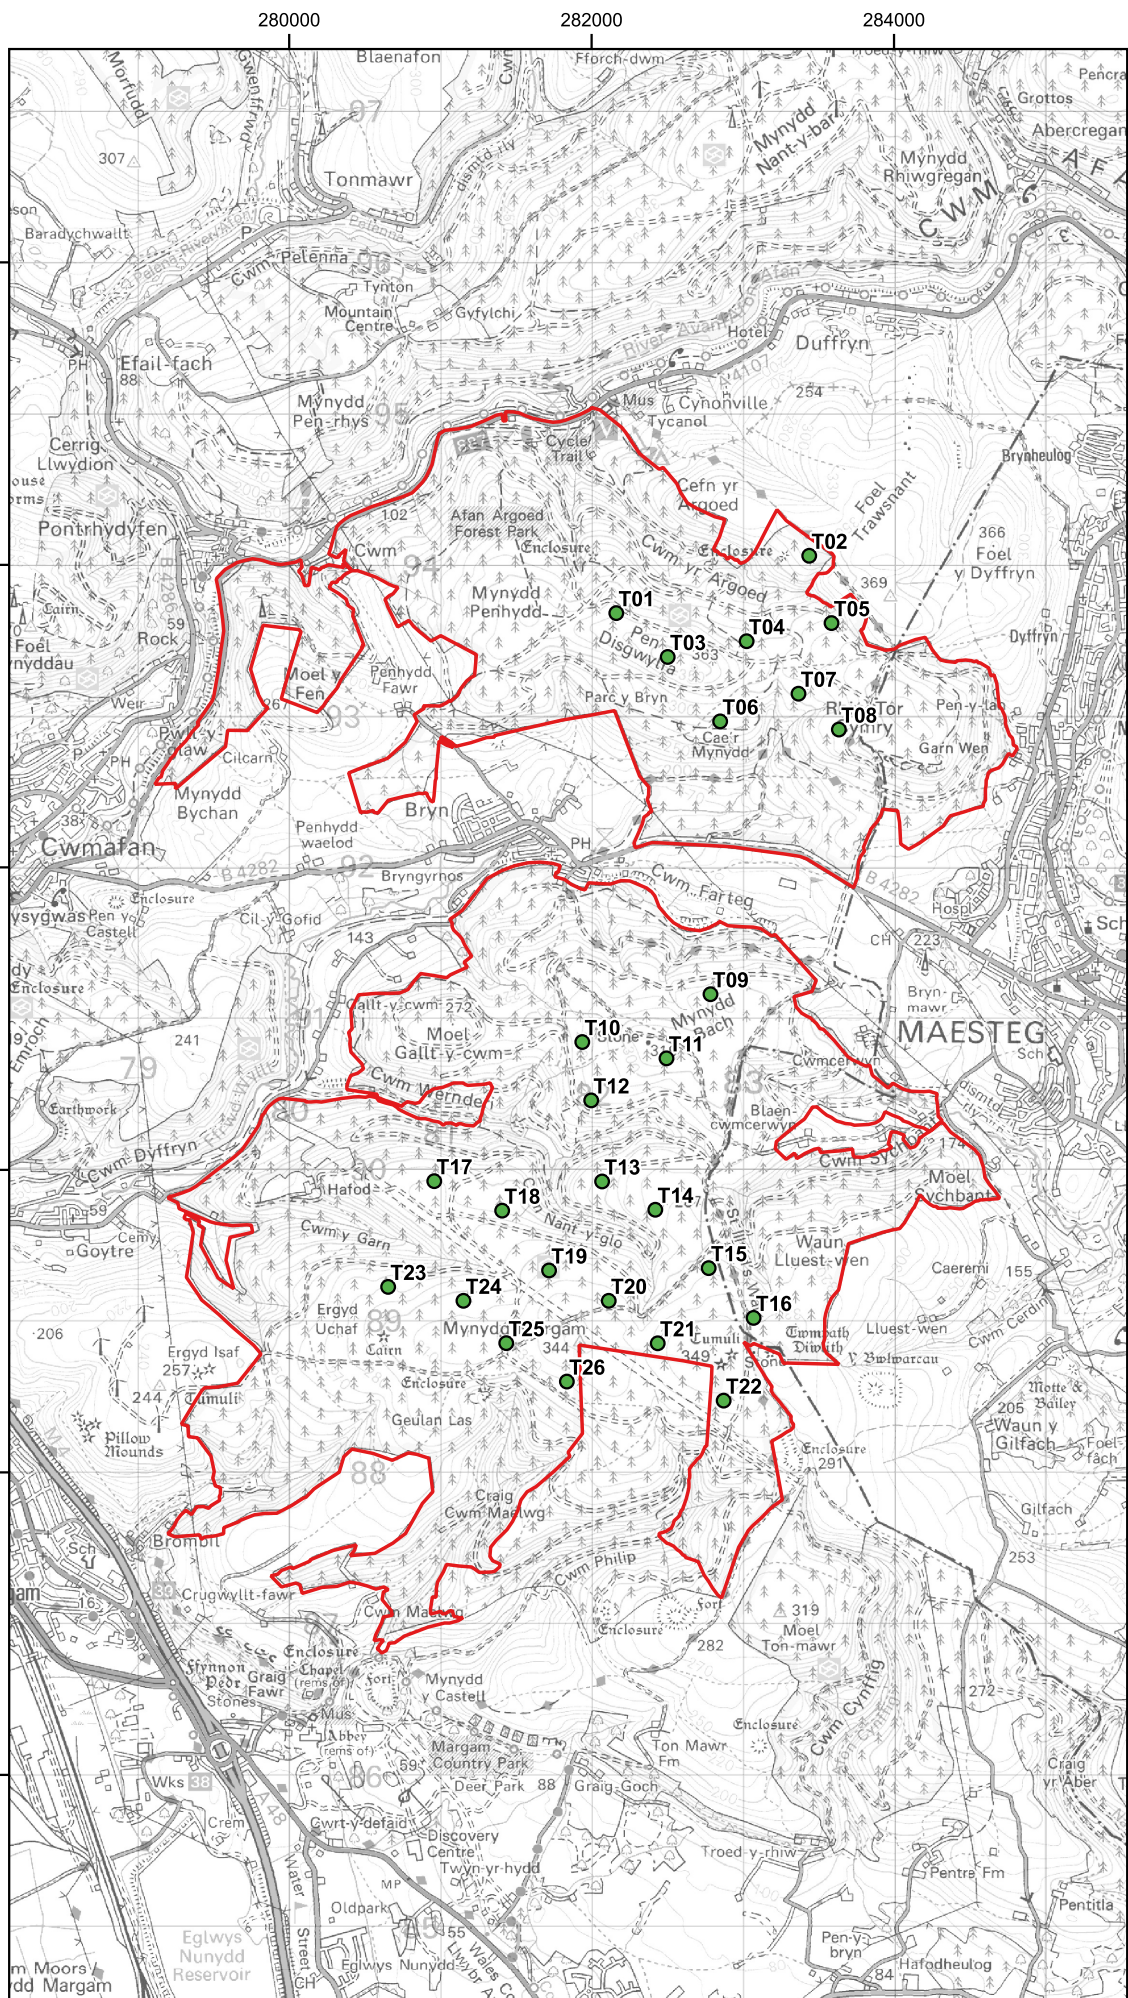

Design 2: 26 turbines

Project:
**Y Bryn Wind Farm, Neath
Port Talbot/Bridgend**


Title:
**Figure 4.2: Layout Design
Evolution (Page 1 of 3)**

- Key**
- Site boundary
 - Turbine tip heights (m)
 - 200
 - 250

© Crown Copyright 2023. All rights reserved. Ordnance Survey Licence 0100031673.

Scale @ A3: 1:50,000

Coordinate System: British National Grid

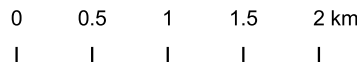

Date: 15-03-23 Prepared by: RB Checked by: JW

Layouts: 01_090222_26t_A1, 02_090222_26t_A1

Ref: GB201891_M_076_D


Drawing by:

The Natural Power Consultants Limited
Harbour House,
Y Llanfa Aberystwyth,
Ceredigion, SY23 1AS,
Wales, UK
Tel: +44 (0)1970 636 869
Email: sayhello@naturalpower.com
www.naturalpower.com




Client:



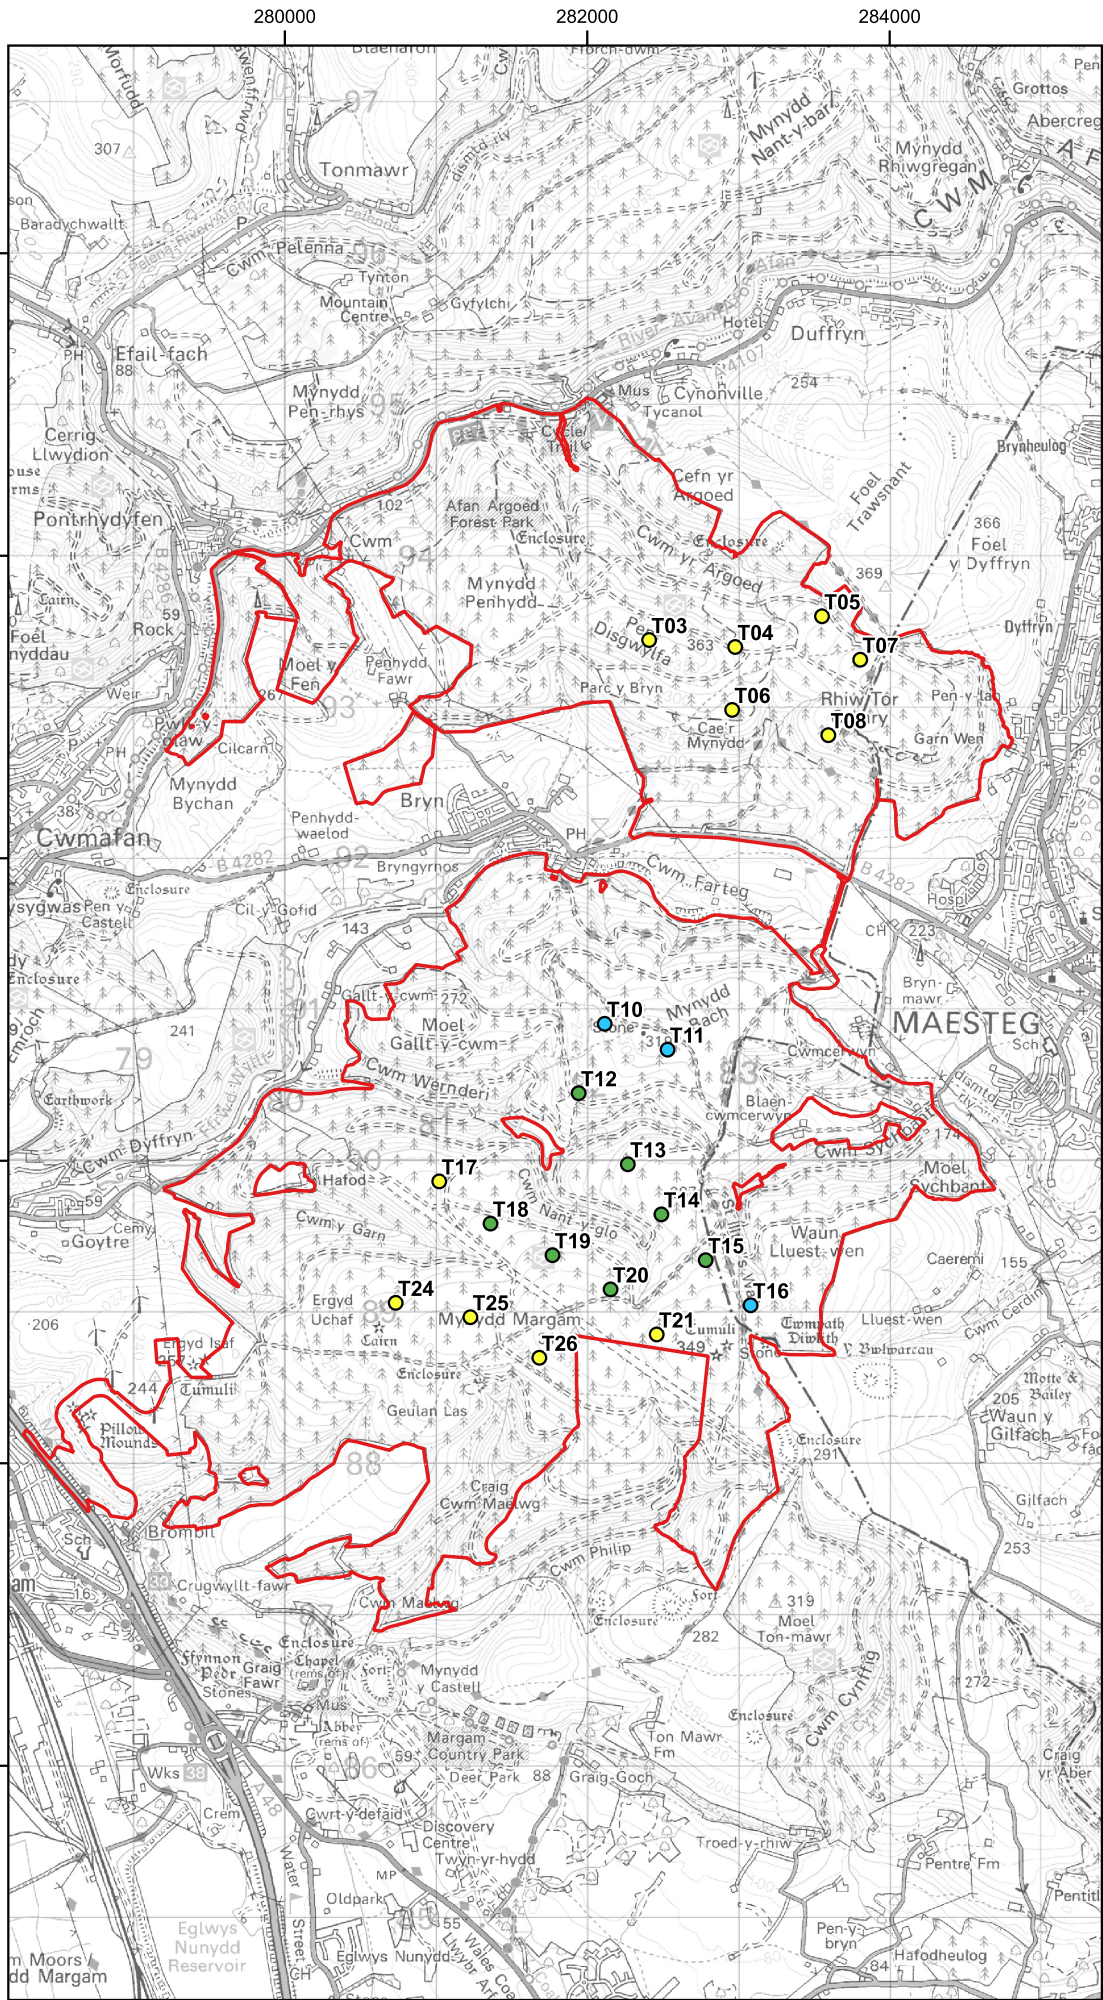

Design 3: 21 turbines

Notes: a) Information on this plan is directly reproduced from digital and other material from different sources. Minor discrepancies may therefore occur. Where further clarification is considered necessary, this is noted through the use of text boxes on the plan itself. b) For the avoidance of doubt and unless otherwise stated: 1. this plan should be used for identification purposes only, unless otherwise stated in accompanying documentation. 2. The Natural Power Consultants Limited accepts no responsibility for the accuracy of data supplied by third parties. 3. The Natural Power Consultants Limited accepts no liability for any use which is made of this plan by a party other than its client. No third party who gains access to this plan shall have any claim against The Natural Power Consultants Limited in respect of its contents. 4. Where a line or feature recorded in the key of this plan is also shown as a line or feature by the Ordnance Survey, and that line or feature is located in a different position on the ground than shown by the Ordnance Survey, then the line or feature shall be deemed to follow the position as existing on the ground.

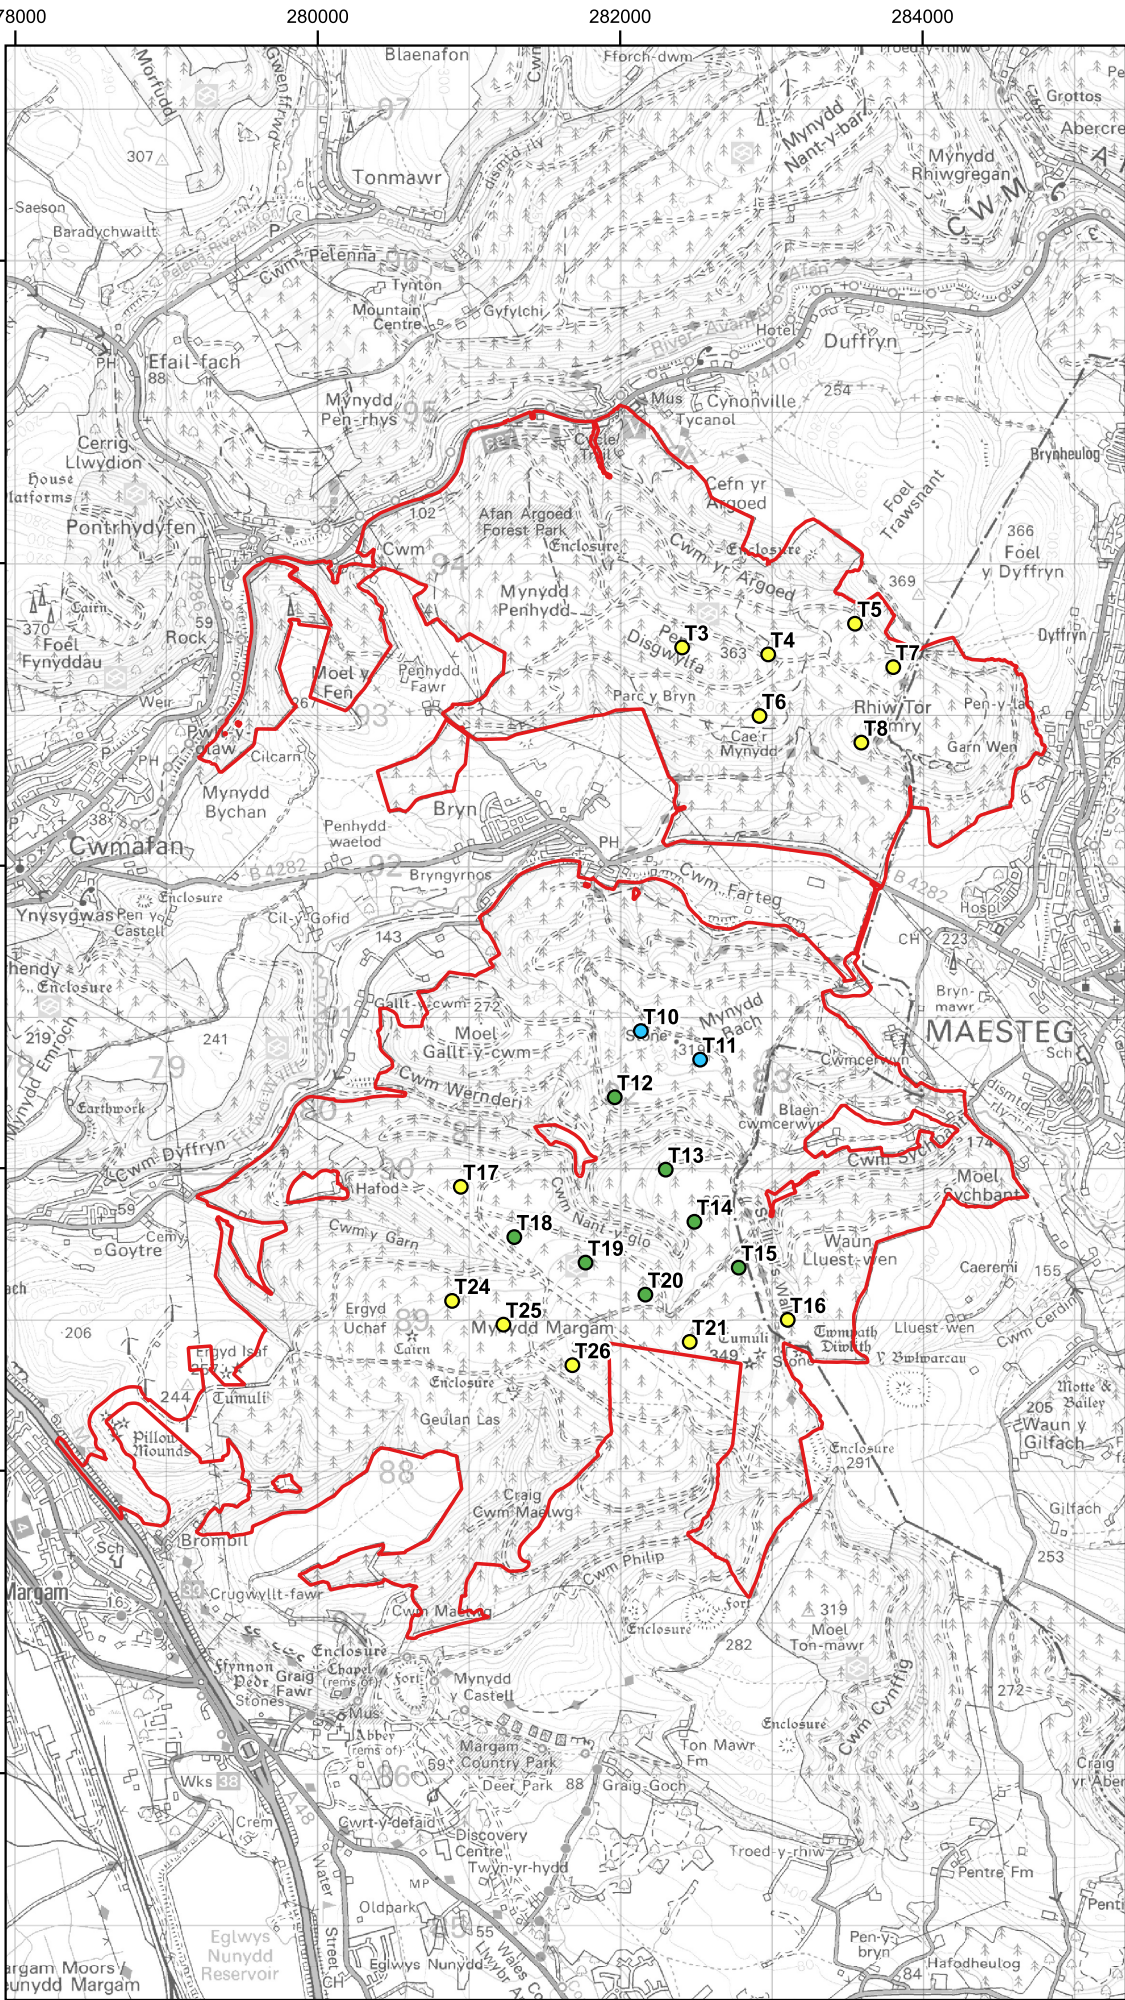

Design 4: 21 turbines

Project:
**Y Bryn Wind Farm, Neath
Port Talbot/Bridgend**


Title:
**Figure 4.2: Layout Design
Evolution (Page 2 of 3)**

- Key**
- Site boundary
- Turbine tip heights (m)**
- 206
 - 230
 - 250

© Crown Copyright 2023. All rights reserved. Ordnance Survey Licence 0100031673.

Scale @ A3: 1:50,000

Coordinate System: British National Grid

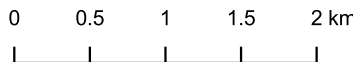

Date: 15-03-23 Prepared by: RB Checked by: JW

Layouts: 03_090222_21t_A1, 04_090222_21t_A1

Ref: GB201891_M_076_D


Drawing by:

The Natural Power Consultants Limited
Harbour House,
Y Lanfa Aberystwyth,
Ceredigion, SY23 1AS,
Wales, UK
Tel: +44 (0)1970 636 869
Email: sayhello@naturalpower.com
www.naturalpower.com




Client:



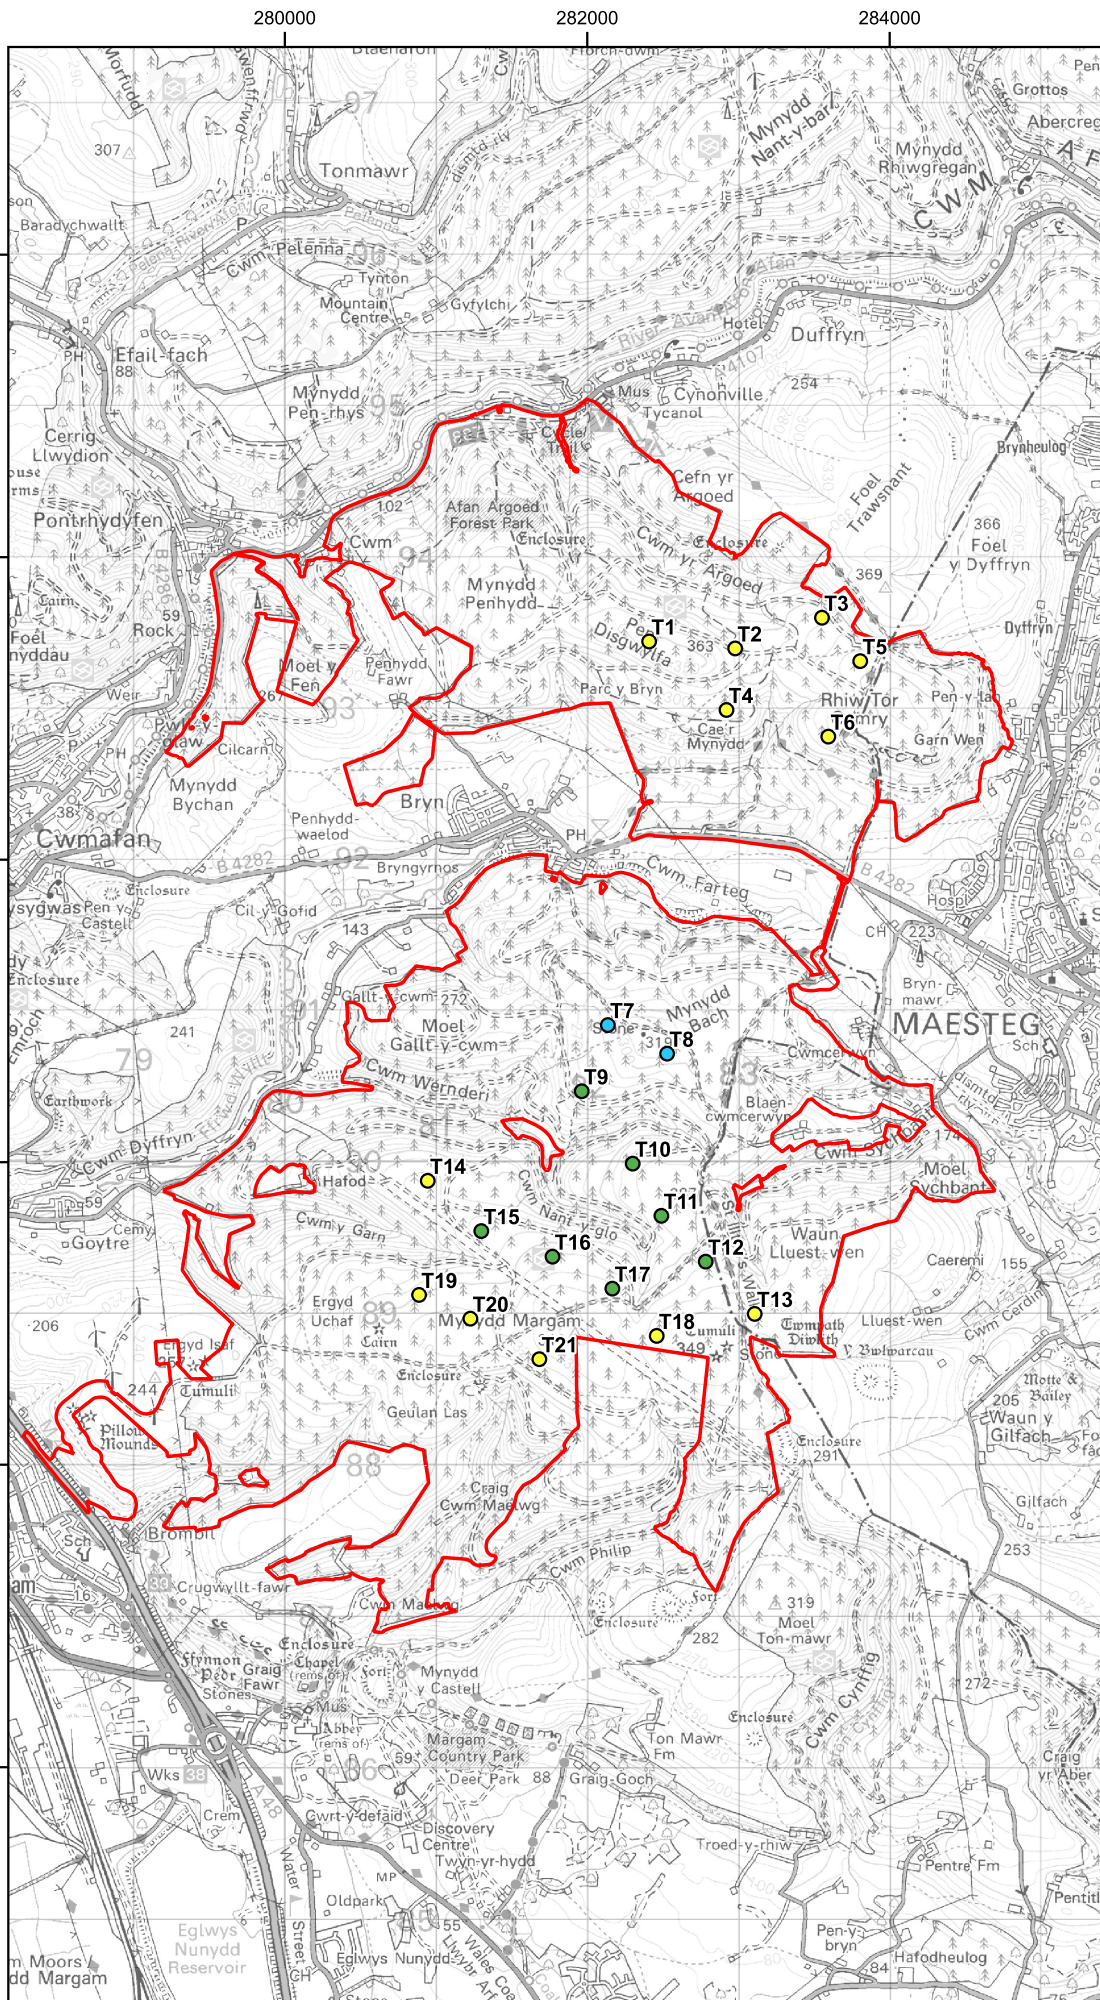

Design 5: 21 turbines (only change from Design 4 is turbine numbering)

Notes: a) Information on this plan is directly reproduced from digital and other material from different sources. Minor discrepancies may therefore occur. Where further clarification is considered necessary, this is noted through the use of text boxes on the plan itself. b) For the avoidance of doubt and unless otherwise stated: 1. this plan should be used for identification purposes only, unless otherwise stated in accompanying documentation. 2. The Natural Power Consultants Limited accepts no responsibility for the accuracy of data supplied by third parties. 3. The Natural Power Consultants Limited accepts no liability for any use which is made of this plan by a party other than its client. No third party who gains access to this plan shall have any claim against The Natural Power Consultants Limited in respect of its contents. 4. Where a line or feature recorded in the key of this plan is also shown as a line or feature by the Ordnance Survey, and that line or feature is located in a different position on the ground than shown by the Ordnance Survey, then the line or feature shall be deemed to follow the position as existing on the ground.

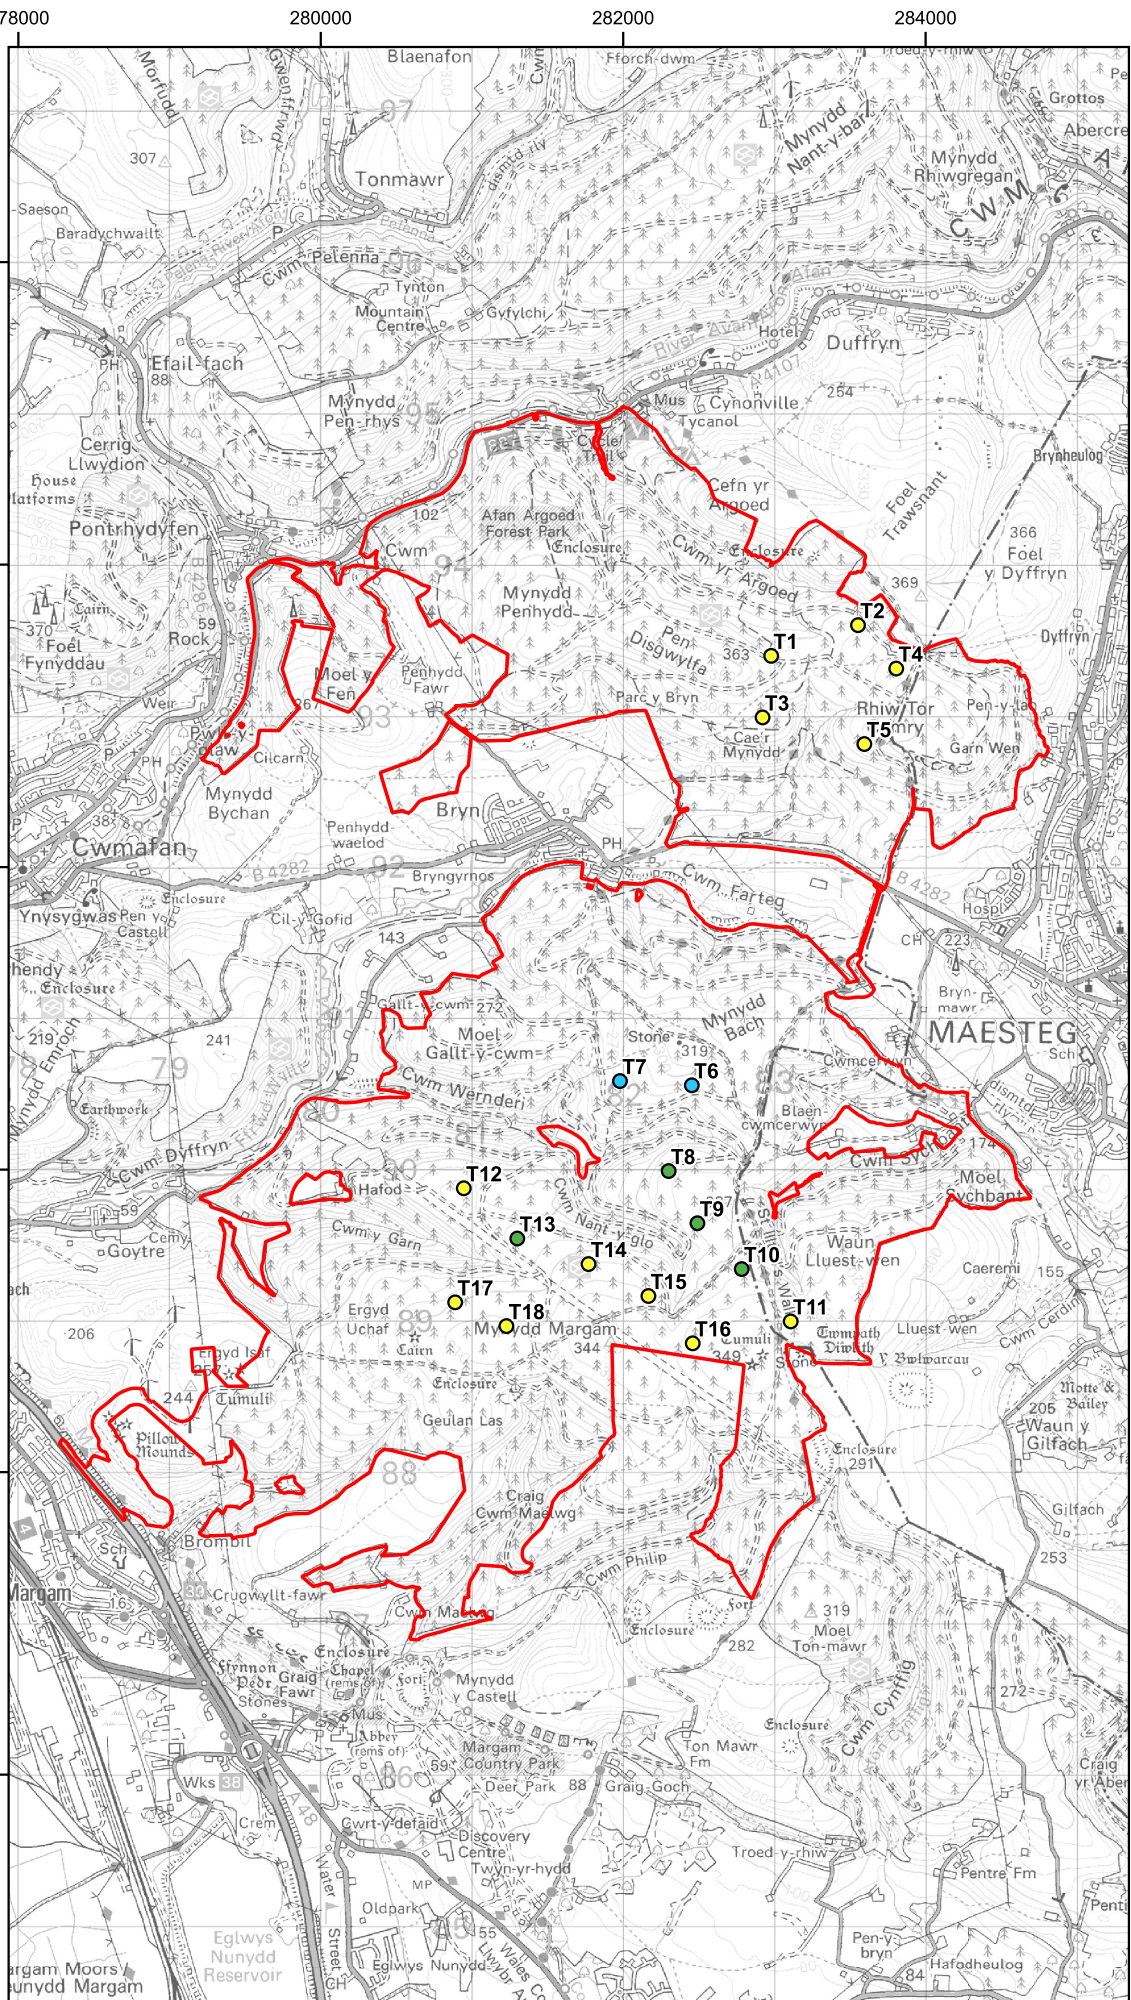

Design 6: 18 turbines

Project:
**Y Bryn Wind Farm, Neath
Port Talbot/Bridgend**


Title:
**Figure 4.2: Layout Design
Evolution (Page 3 of 3)**

- Key**
- Site boundary
- Turbine tip heights (m)**
- 206
 - 230
 - 250

© Crown Copyright 2023. All rights reserved. Ordnance Survey Licence 0100031673.

Scale @ A3: 1:50,000

Coordinate System: British National Grid

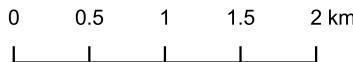

Date: 15-03-23 Prepared by: RB Checked by: JW

Layouts: 05_090222_21t_A1, 06_091222_18t_A1

Ref: GB201891_M_076_D

Drawing by:

The Natural Power Consultants Limited
Harbour House,
Y Lanfa Aberystwyth,
Ceredigion, SY23 1AS,
Wales, UK
Tel: +44 (0)1970 636 869
Email: sayhello@naturalpower.com
www.naturalpower.com



Client:

