


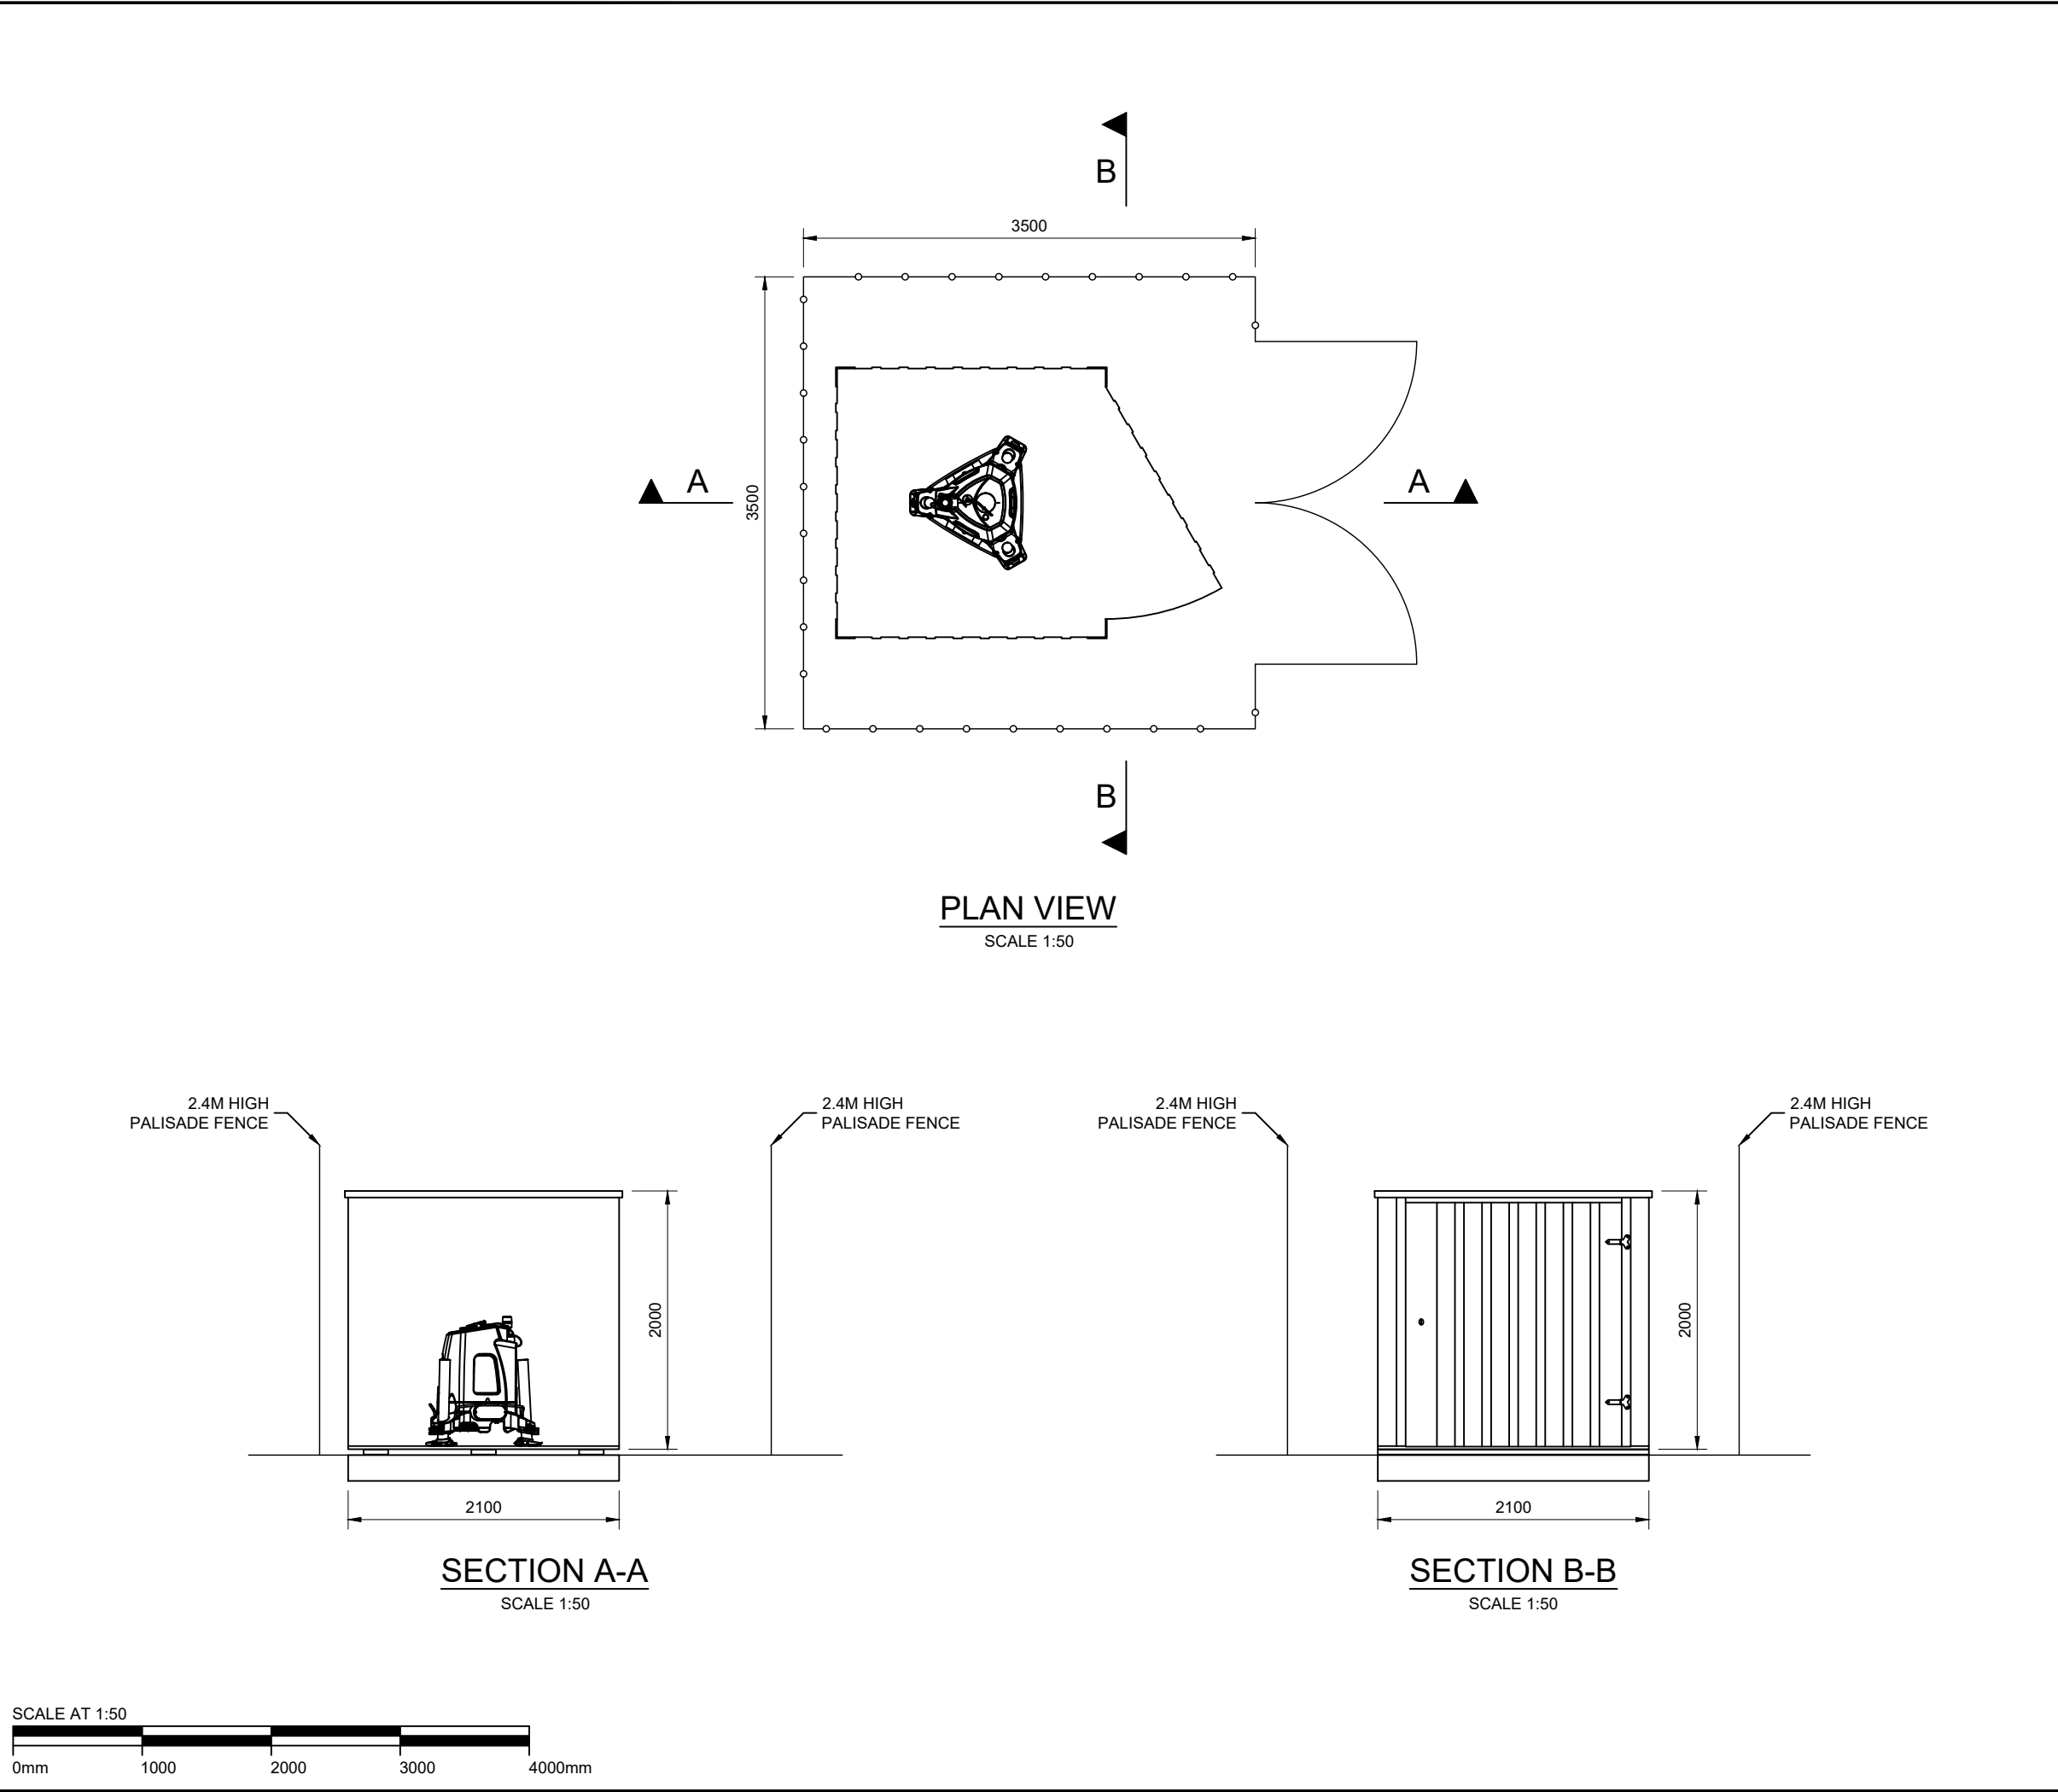

DRAWING NO.:	13836_DET_3006	REVISION
		C



LEGAL: NATURAL POWER CONSULTANTS LTD TAKE NO RESPONSIBILITY FOR THE ACCURACY OF DATA PROVIDED BY THIRD PARTIES.

NOTES:

1. ALL DIMENSIONS ARE IN METRES UNLESS OTHERWISE STATED.
2. THIS IS A TYPICAL ARRANGEMENT ONLY AND NOT FOR CONSTRUCTION.
3. OTHER OPTIONS ARE BEING CONSIDERED TO SECURELY ENCLOSE THE PERMANENT LIDAR INCLUDING PALISADE FENCING.

C	DRAWING UPDATED	GC	MB	CG	12/05/22
B	DRAWING UPDATED	JB	MB	CG	27/04/22
A	INITIAL DRAWING ISSUE	JB	MB	CG	29/03/22
REV	DESCRIPTION	BY	CH	APP	DATE

CLIENT:



NATURAL POWER CONSULTANTS LTD.
HARBOUR HOUSE
Y LANFA
ABERYSTWYTH, CERDIGION
SY23 1AS
WALES, UK
TEL: +44 (0) 1970 636 869
WWW.NATURALPOWER.COM



IFS DOC NO.: 1277329	IFS ACTIVITY: 10101
SCALE: 1:50 @ A3	SHEET NO.: 2 OF 2

STATUS: **FOR INFORMATION**

PROJECT: Y BRYN WIND FARM

DRAWING TITLE: FIGURE 5.7b
WIND MONITORING EQUIPMENT
TYPICAL PERMANENT LIDAR HOUSING

DRAWING NO.: 13836_DET_3006	REVISION C
------------------------------------	-----------------------------