


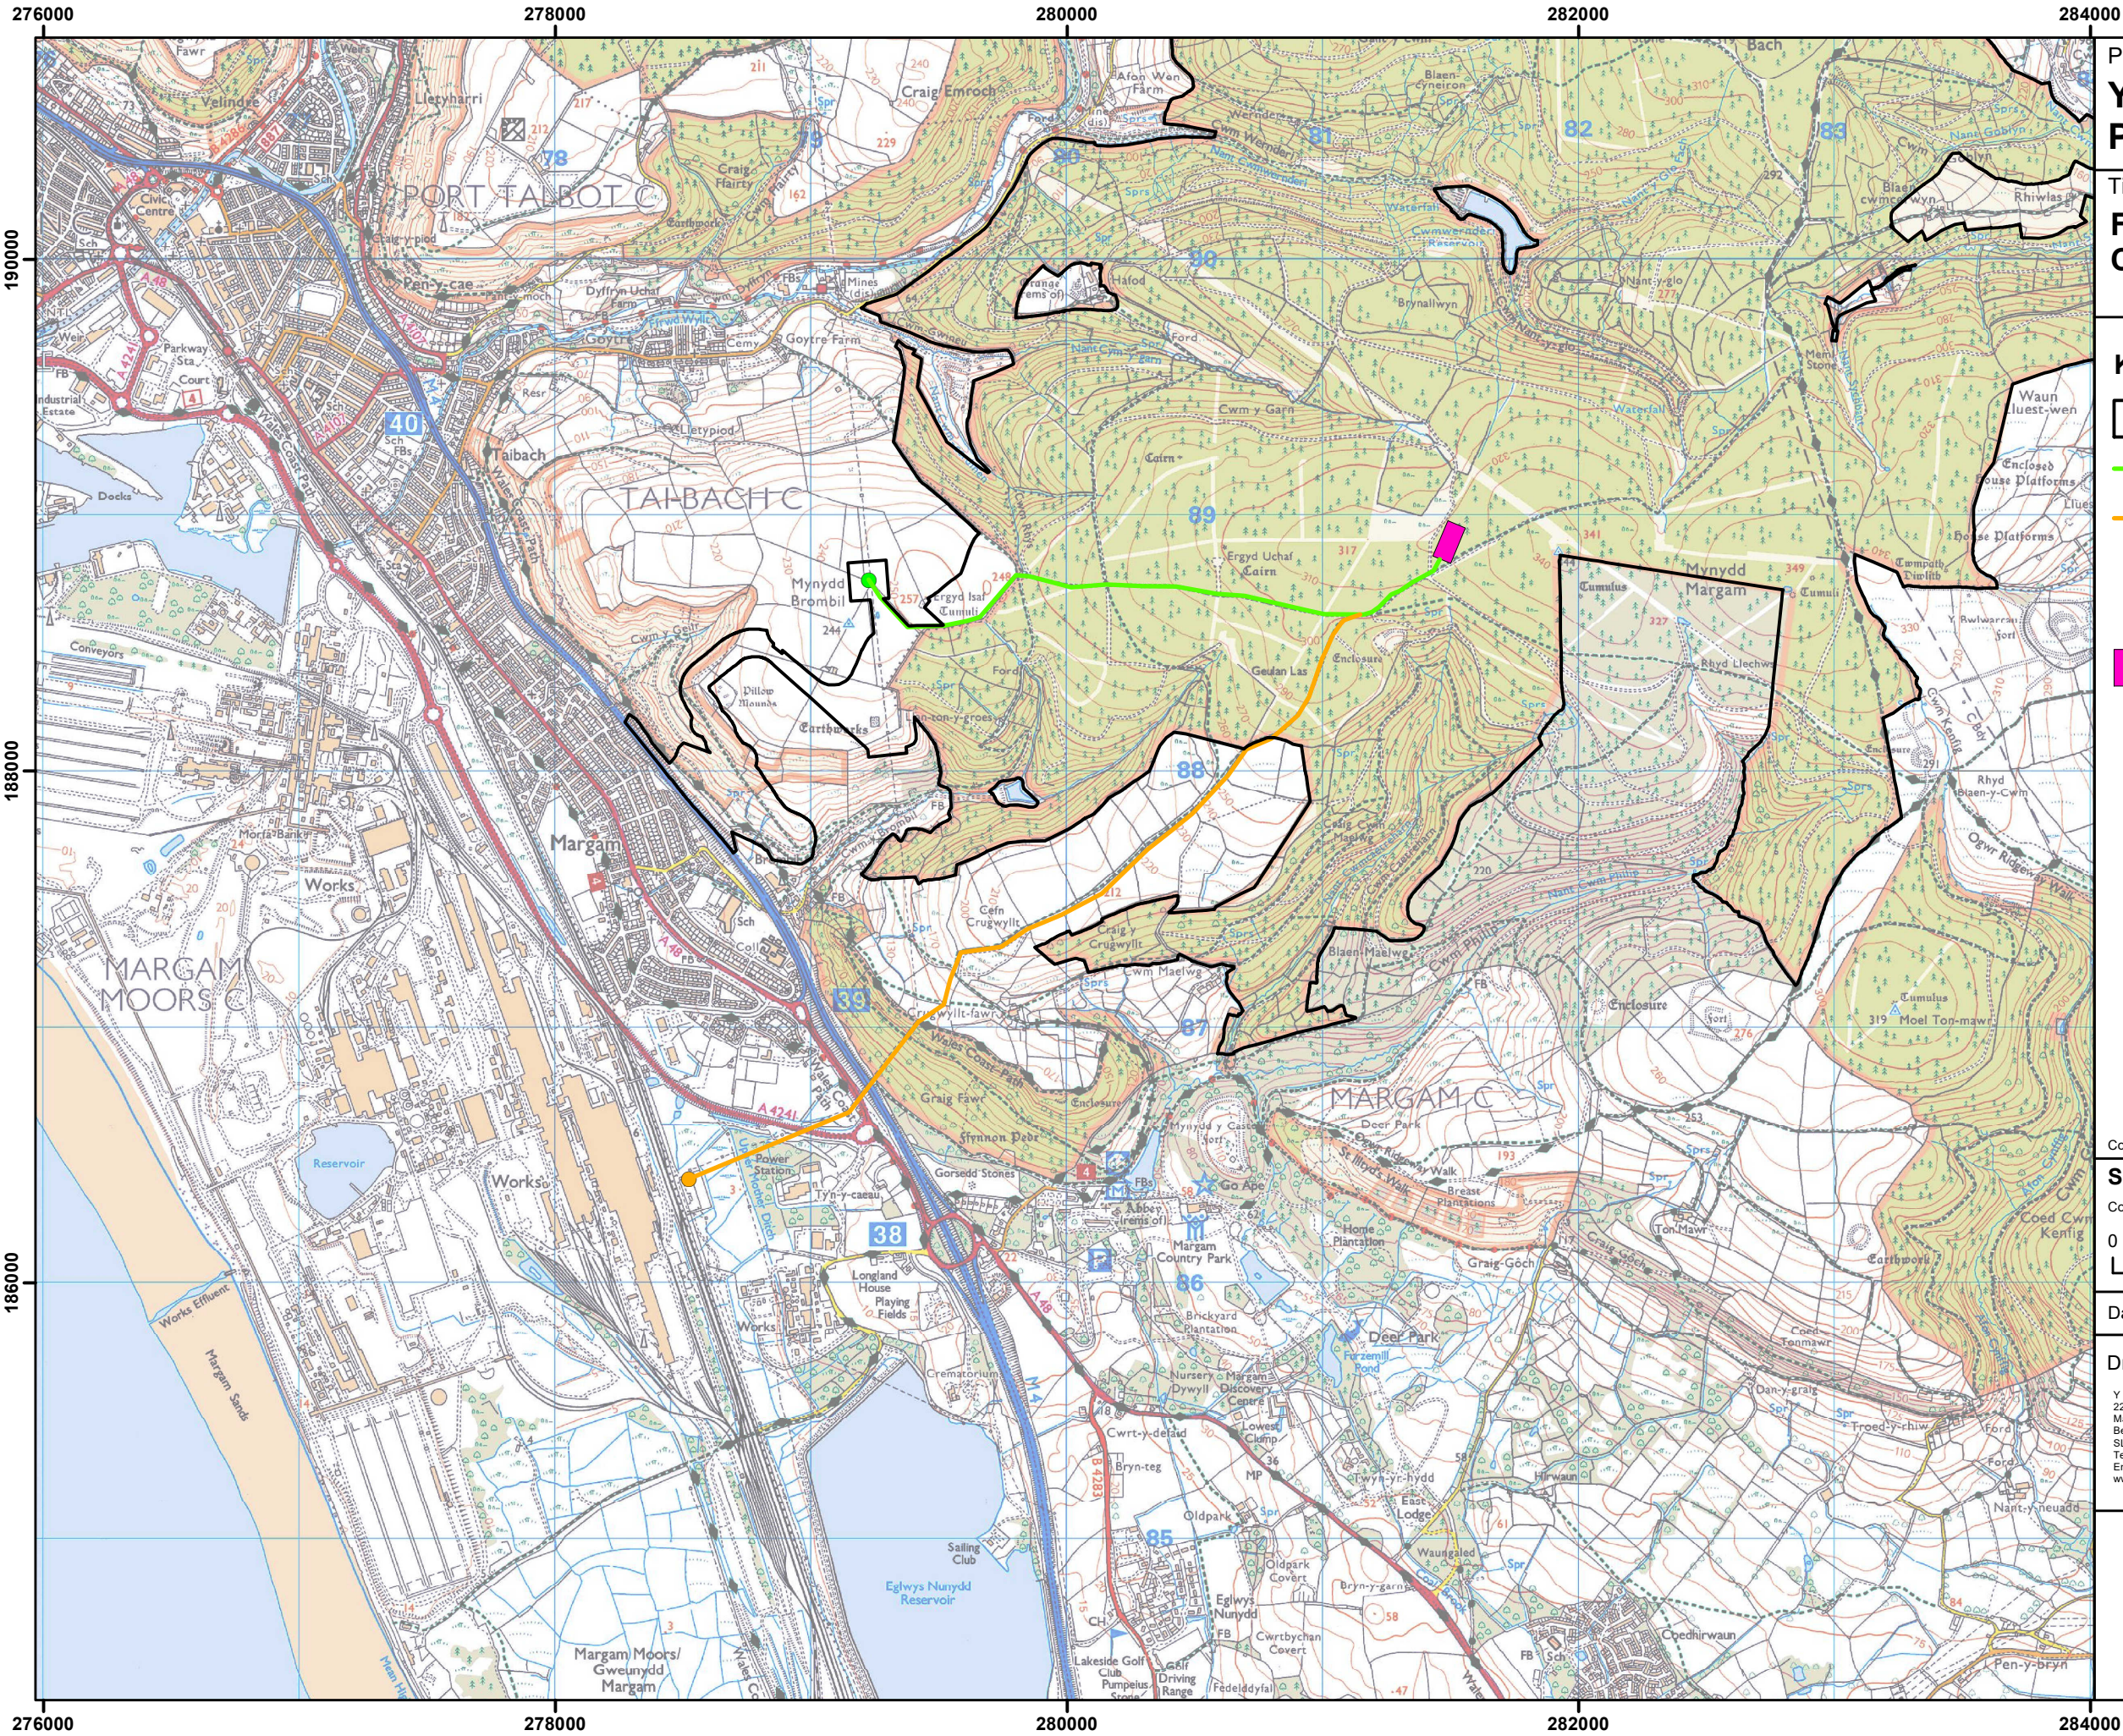

Project:  
**Y Bryn Wind Farm, Neath  
Port Talbot/Bridgend**

Title:  
**Figure 5.11: Indicative Grid  
Connection Route Options**

**Key**

- Site Boundary
- Option A
- Option B
- A
- B
- Substation and Battery Storage

Contains Ordnance Survey data © Crown Copyright and database right 2022.

**Scale @ A3: 1:25,000**

Coordinate System: British National Grid

0 0.5 1 km

N

|                |                 |                |
|----------------|-----------------|----------------|
| Date: 01-08-22 | Prepared by: TH | Checked by: DM |
|----------------|-----------------|----------------|

Drawing by:

Y Bryn Wind Farm Limited  
22-24 King Street  
Maidenhead  
Berkshire  
SL6 1EF  
Tel: +44 (0) 1628 629344  
Email: info@ybyrn-windfarm.cymru  
www.ybyrn-windfarm.cymru

